



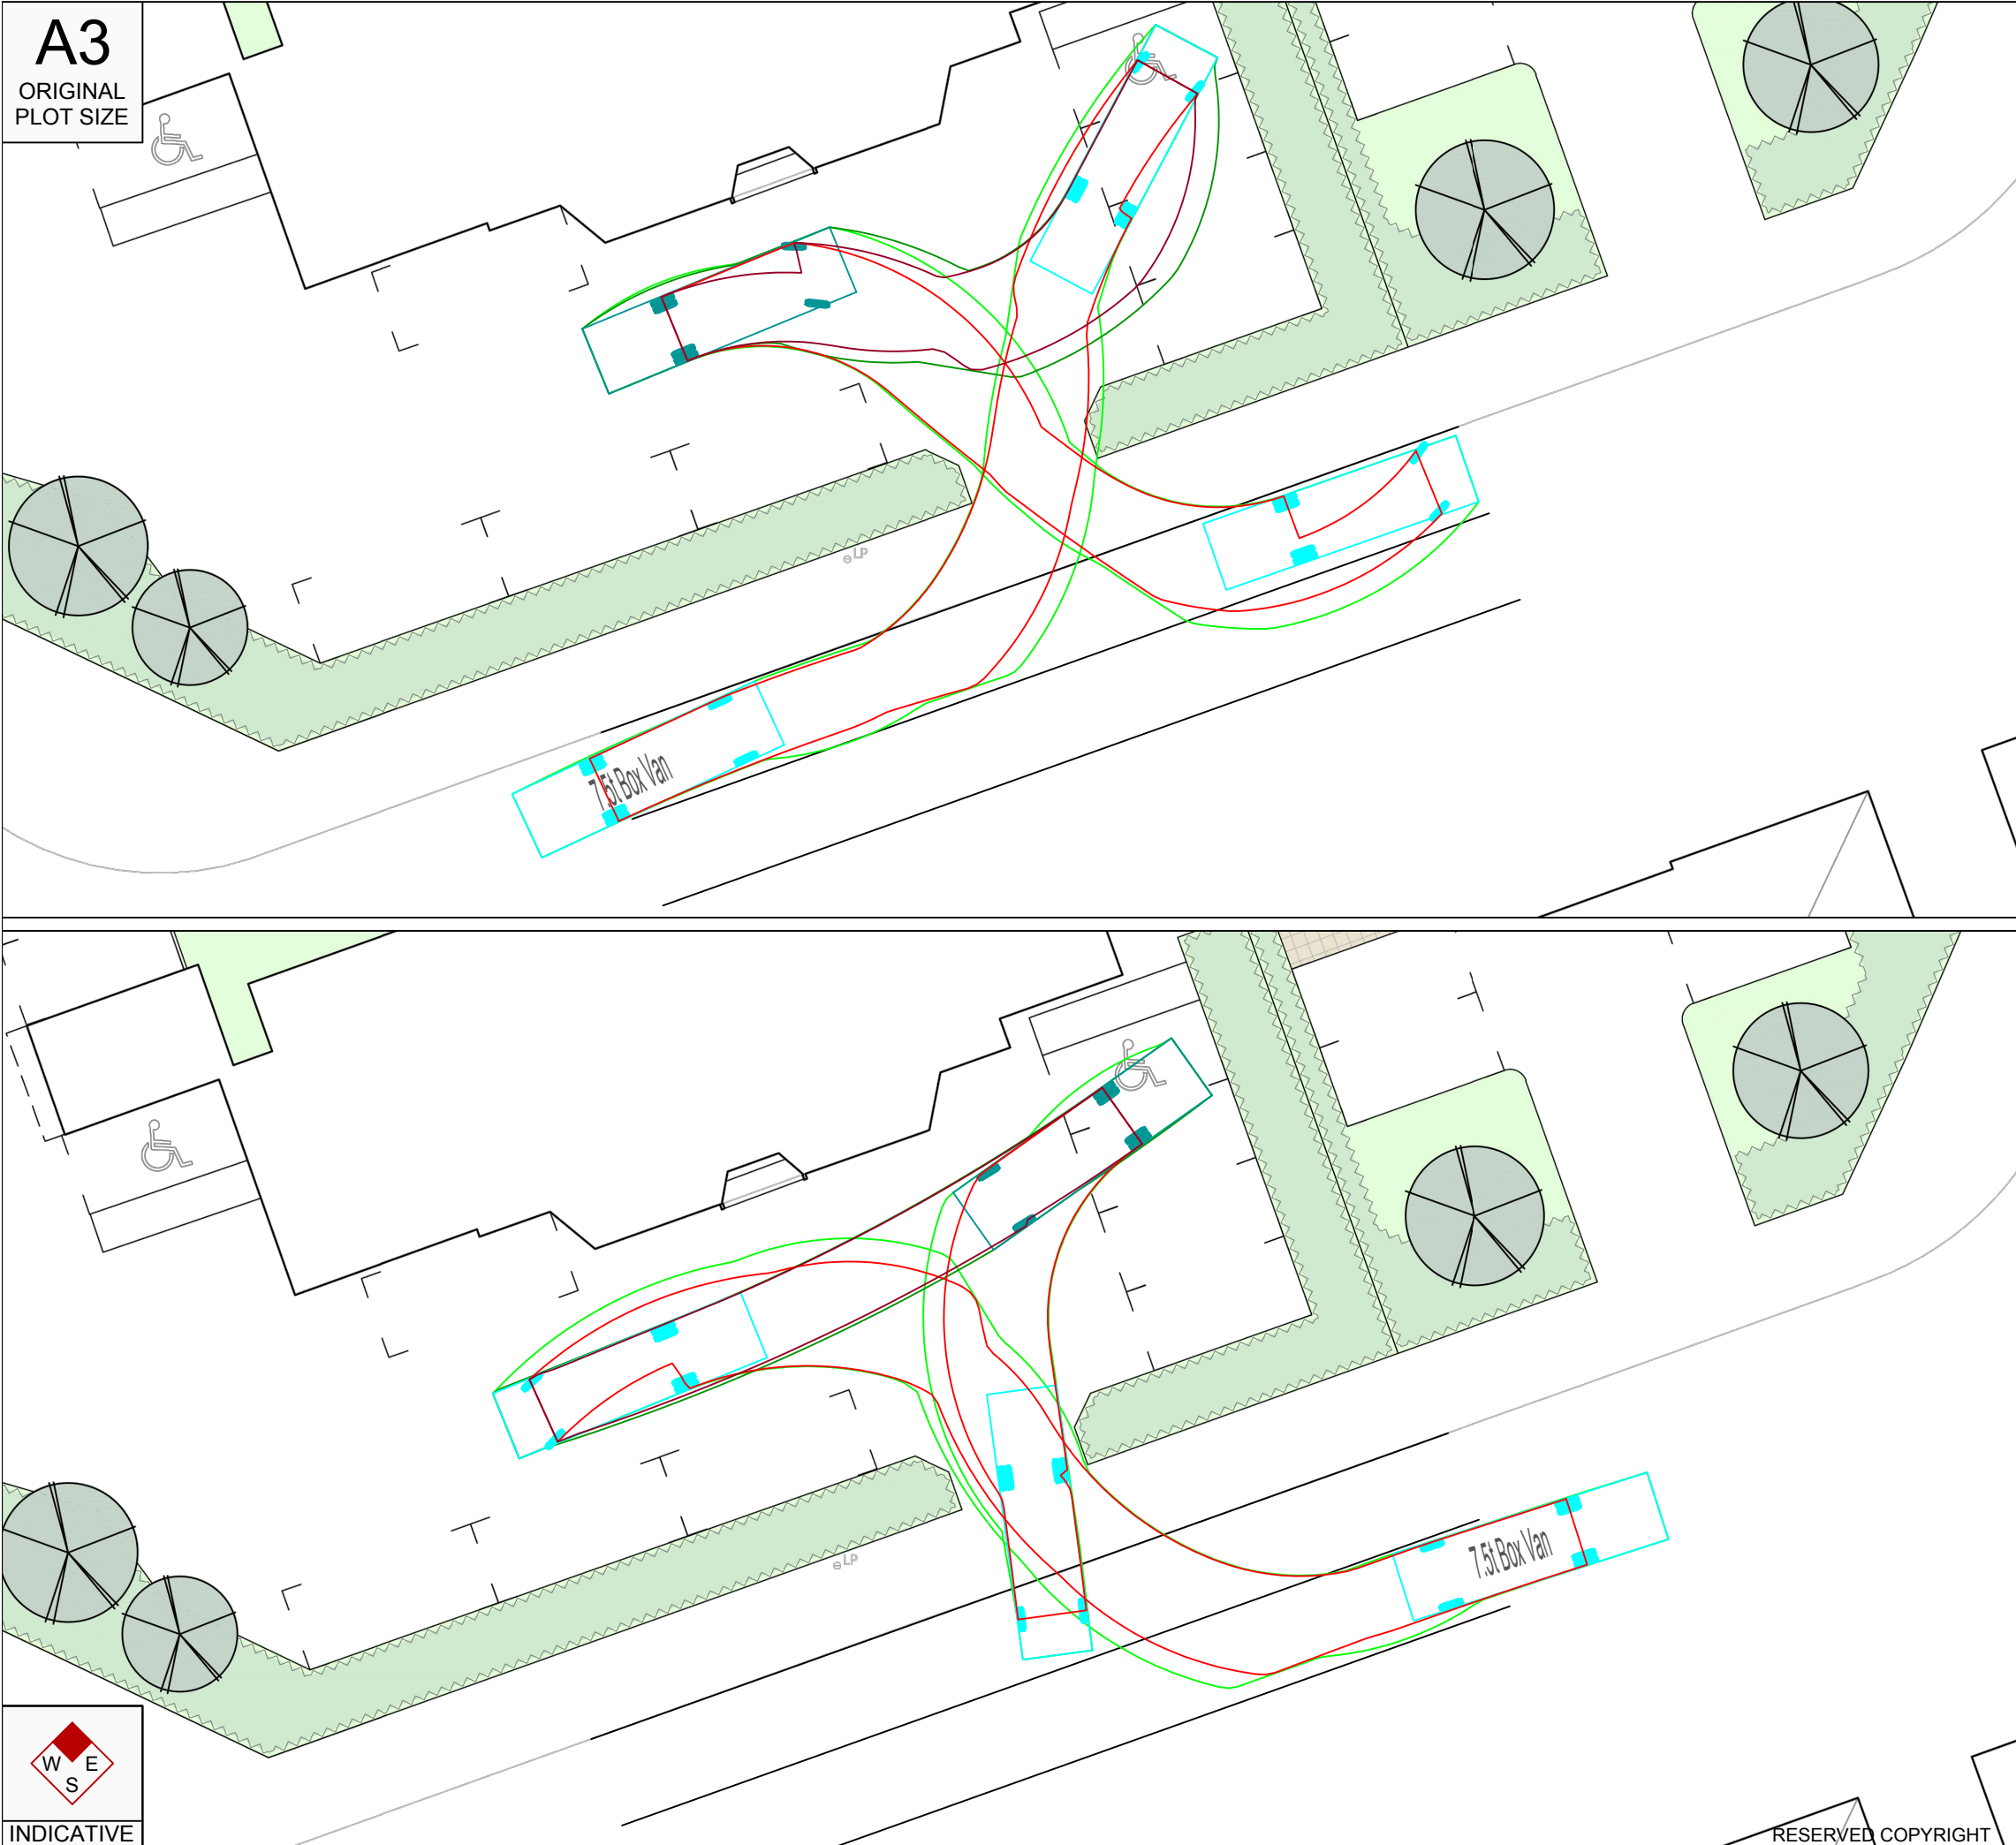

A3
ORIGINAL
PLOT SIZE

Reproduced from Ordnance Survey Superplan Data with the permission of The Controller of Her Majesty's Stationery Office. Crown Copyright - Licence No. AL100034021

NOTES:
• Based on PLC Drawing Number 17.2292.100, revision P2

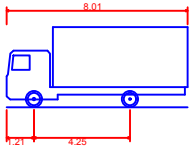

7.5t Box Van
Overall Length
Overall Width
Overall Body Height
Min Body Ground Clearance
Track Width
Lock to lock time
Kerb to Kerb Turning Radius

8.010m
2.100m
3.556m
0.351m
2.064m
4.00s
7.400m

Rev	Date	Details	Drawn by	Checked by	Approved by
-	-	-	-	-	-

Bristol
Cambridge
London
Oxford
Welwyn Garden City



25 Southampton Buildings
London
WC2A 1AL
020 3709 9405
www.tpa.uk.com

CLIENT:
CORDAGE GROUP

PROJECT:
**THE SWAN INN
JESSIE ROAD
HAVANT**

TITLE:
**SWEPT PATH ANALYSIS
OF 7.5t BOX VAN VEHICLE**

STATUS:
FOR INFORMATION

SCALE: 1:200	DATE: 03/11/17	DRAWN: KK	CHECKED: RJM	APPROVED: RJM
JOB NO: 1707-86	DRAWING NO: SP01	REVISION: -		



RESERVED COPYRIGHT