
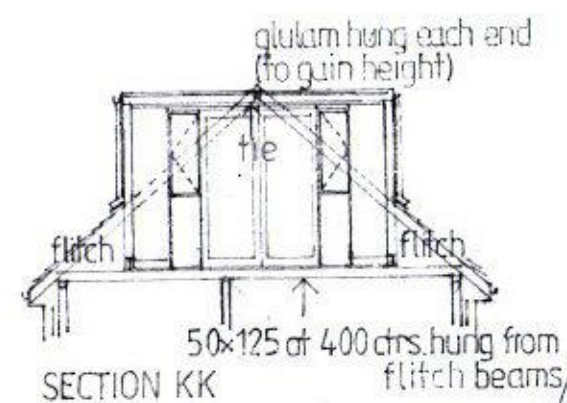
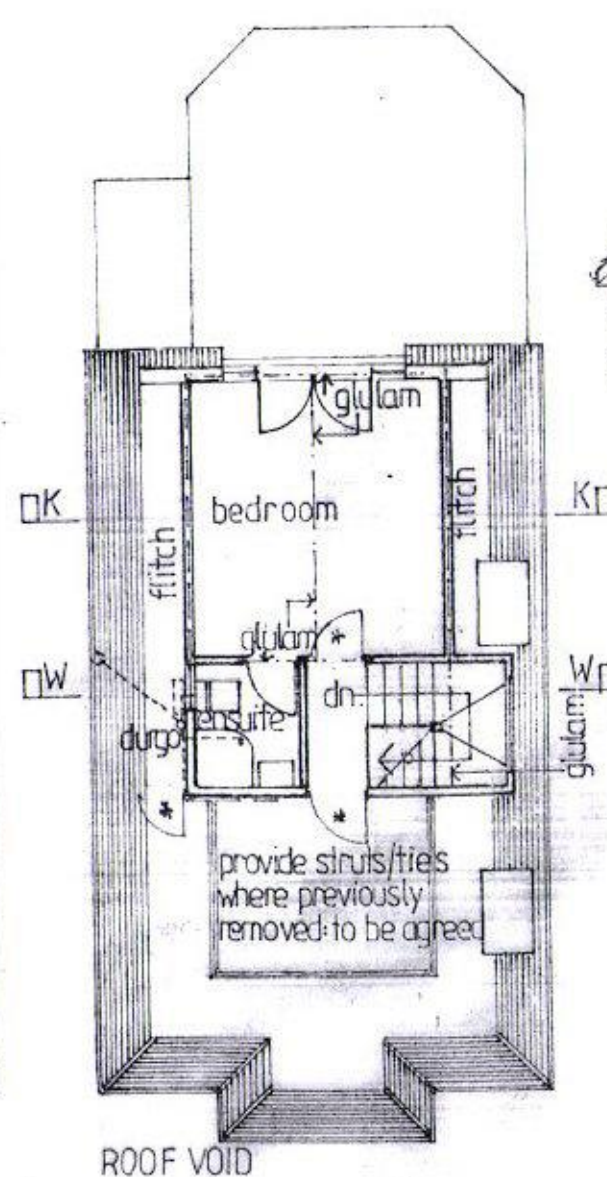
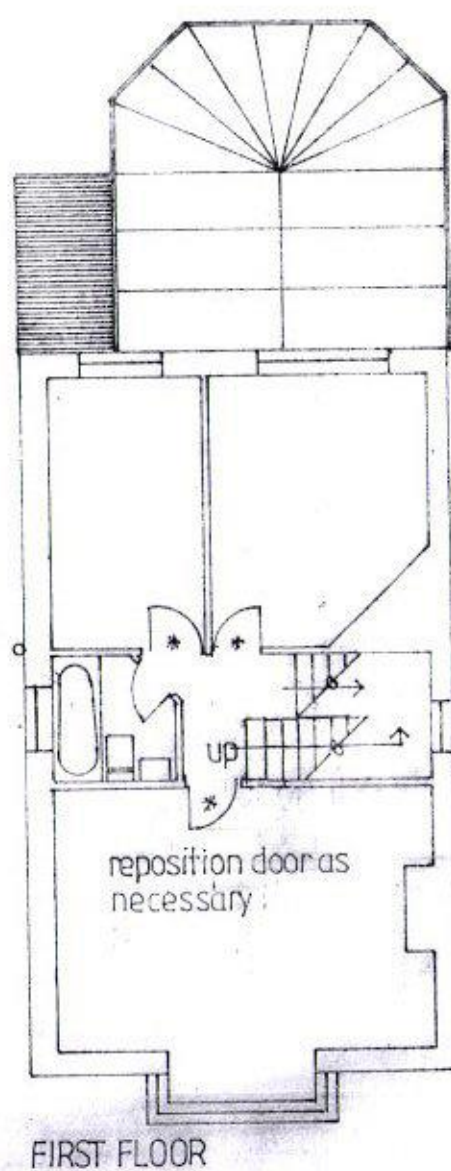
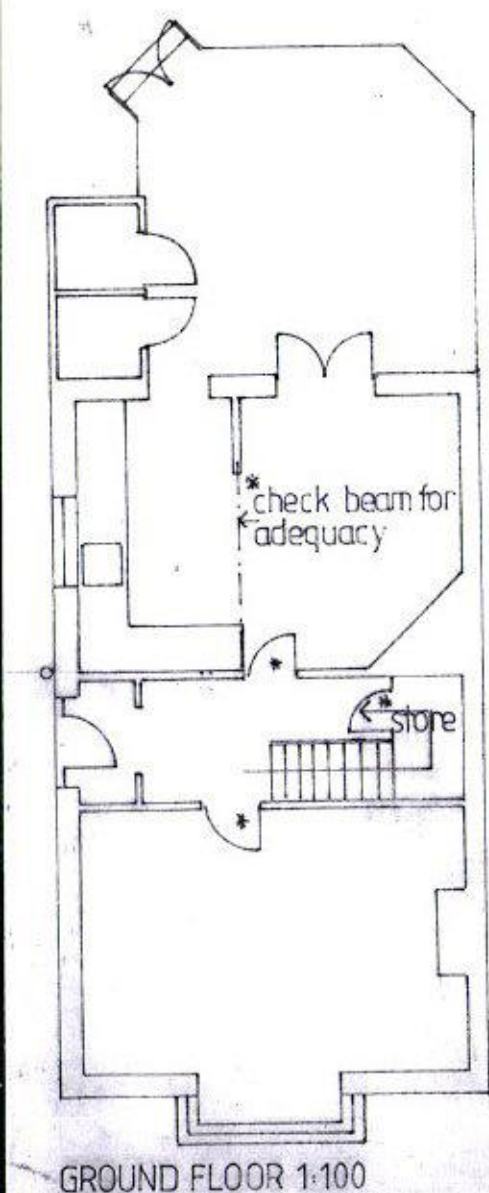


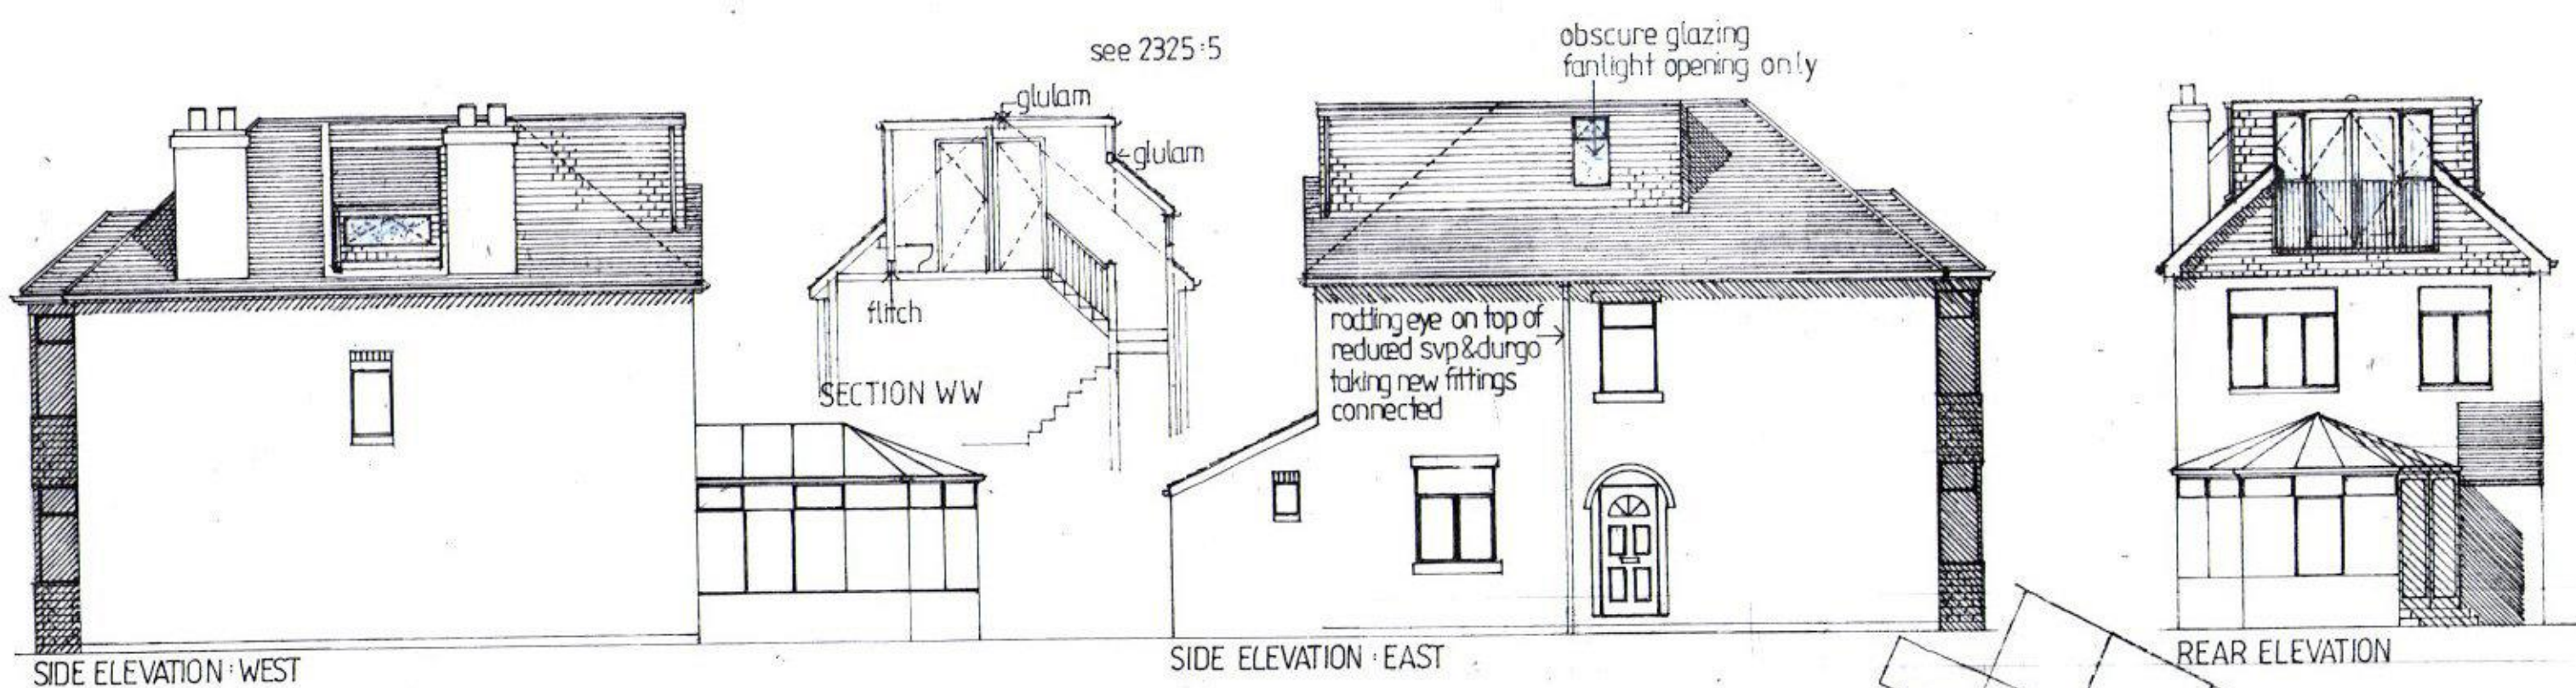

for constructional details
see notes

see 2325:4&5 for alternative
stair arrangements for clients choice

actual dormer weatherproofing
around stack to be agreed as
may be necessary

establish stair layout before
constructing dormer to ensure
conforming headroom

wc.cistern in roof void if practical

doors/frames & walls onto staircase
to be 1/2 hr. fr also underlining to
stairs where above store



PROPOSED ROOF VOID CONVERSION AT

47, WINIFRED ROAD, WATERLOOVILLE, PO7 7TD

Statutory Consents - AS PROPOSED

2325:2 scale as noted at A3
date: July 2017

Kanavan & Wingfield: chartered architects
2, Portland Road, Waterloo: PO7 7TN