




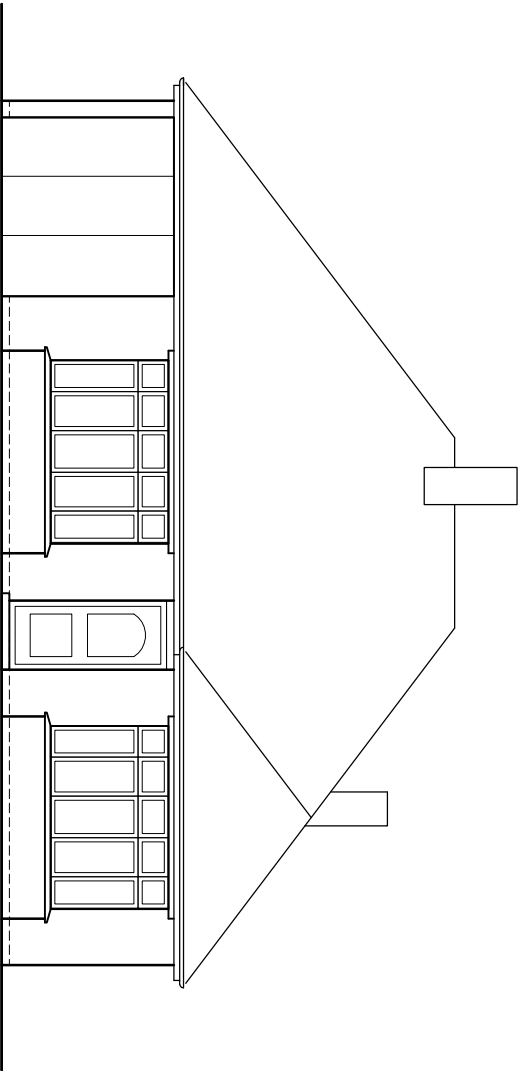


FRONT: EXISTING
1:100

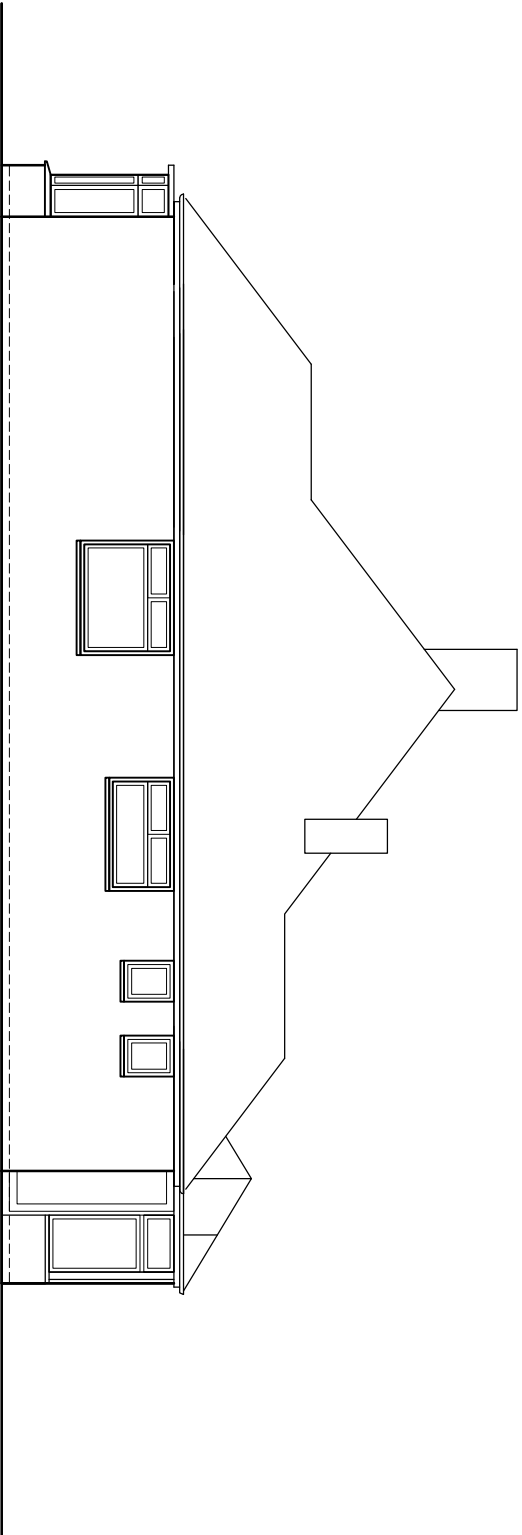

SIDE (NORTH): EXISTING

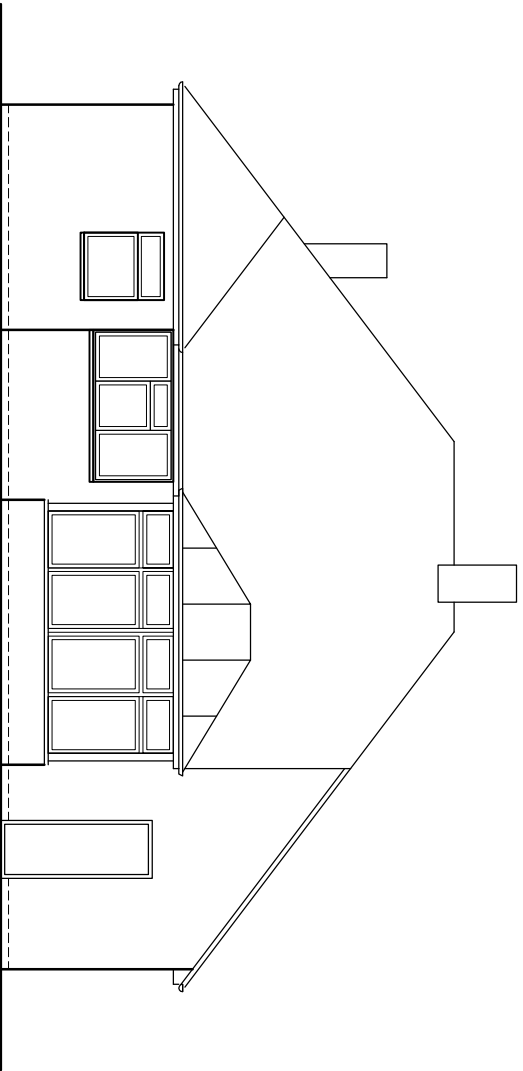

REAR: EXISTING

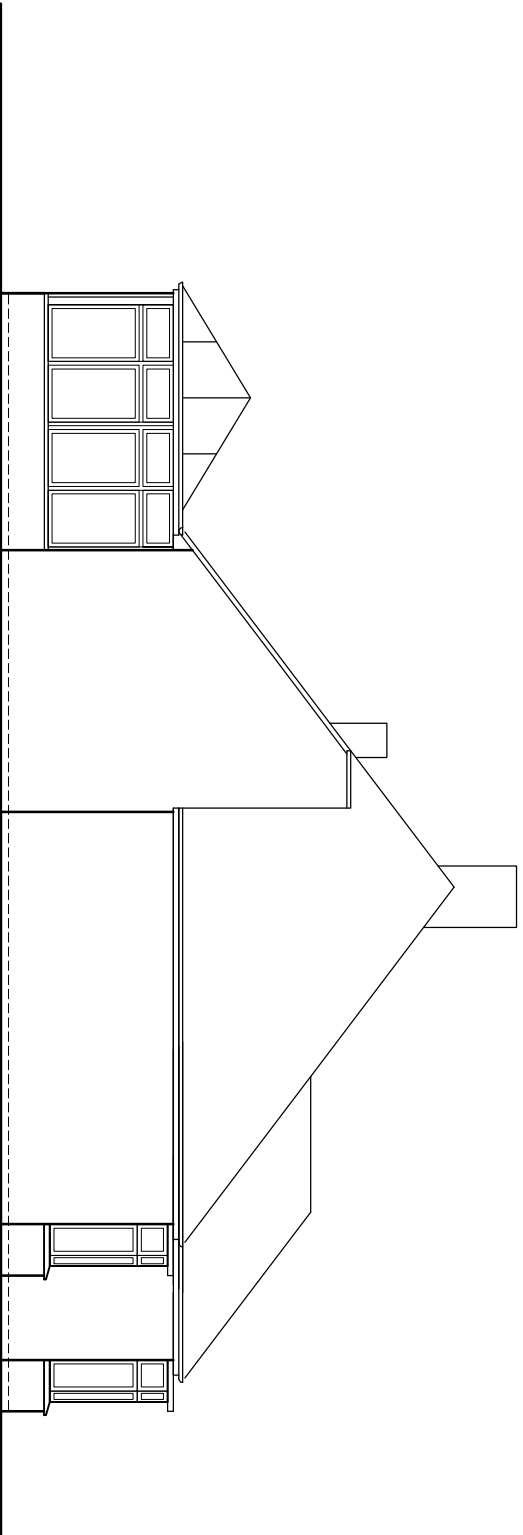

SIDE (SOUTH): EXISTING