




SIDE ELEVATION 1:150

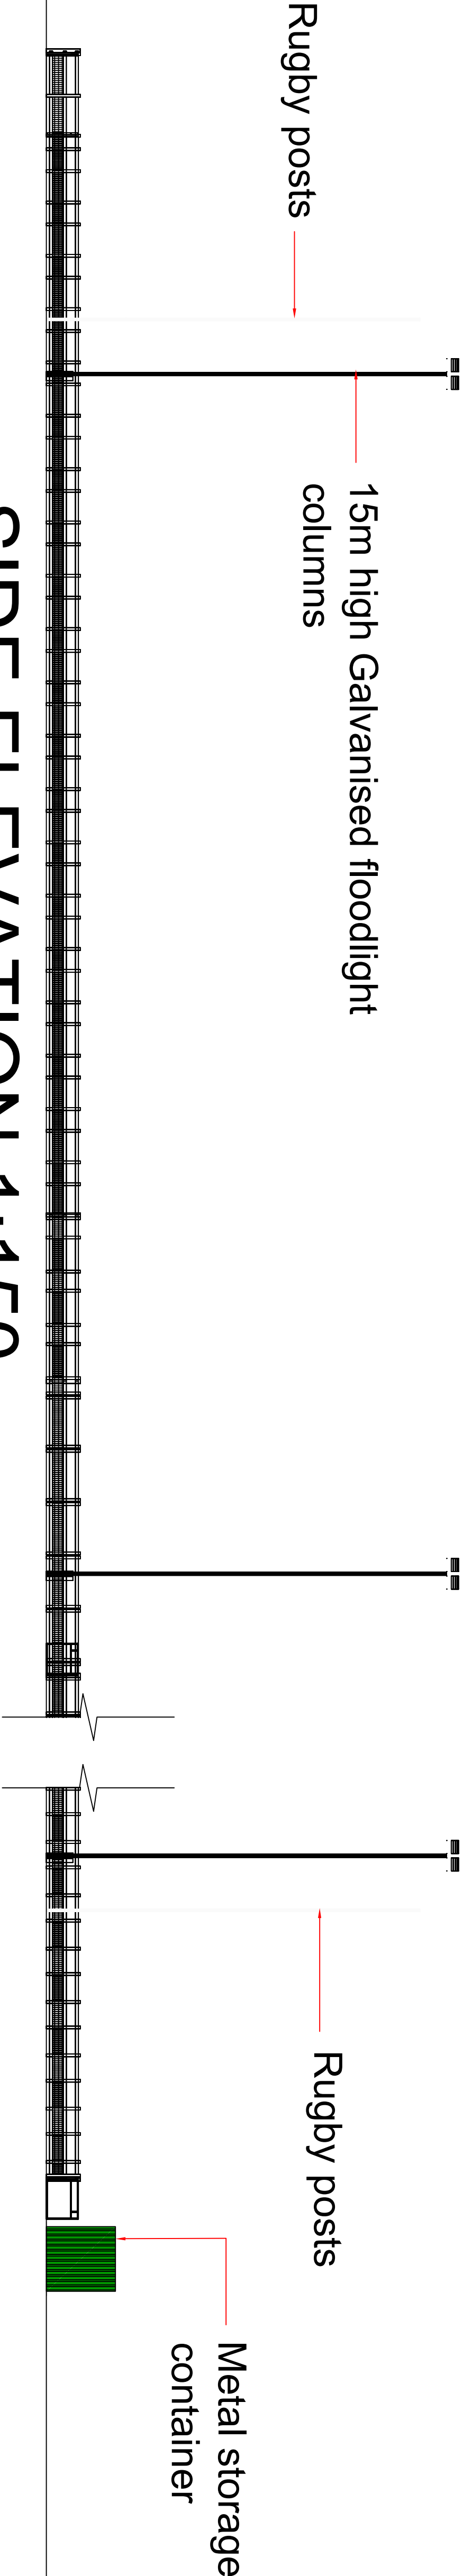

SIDE ELEVATION 1:150

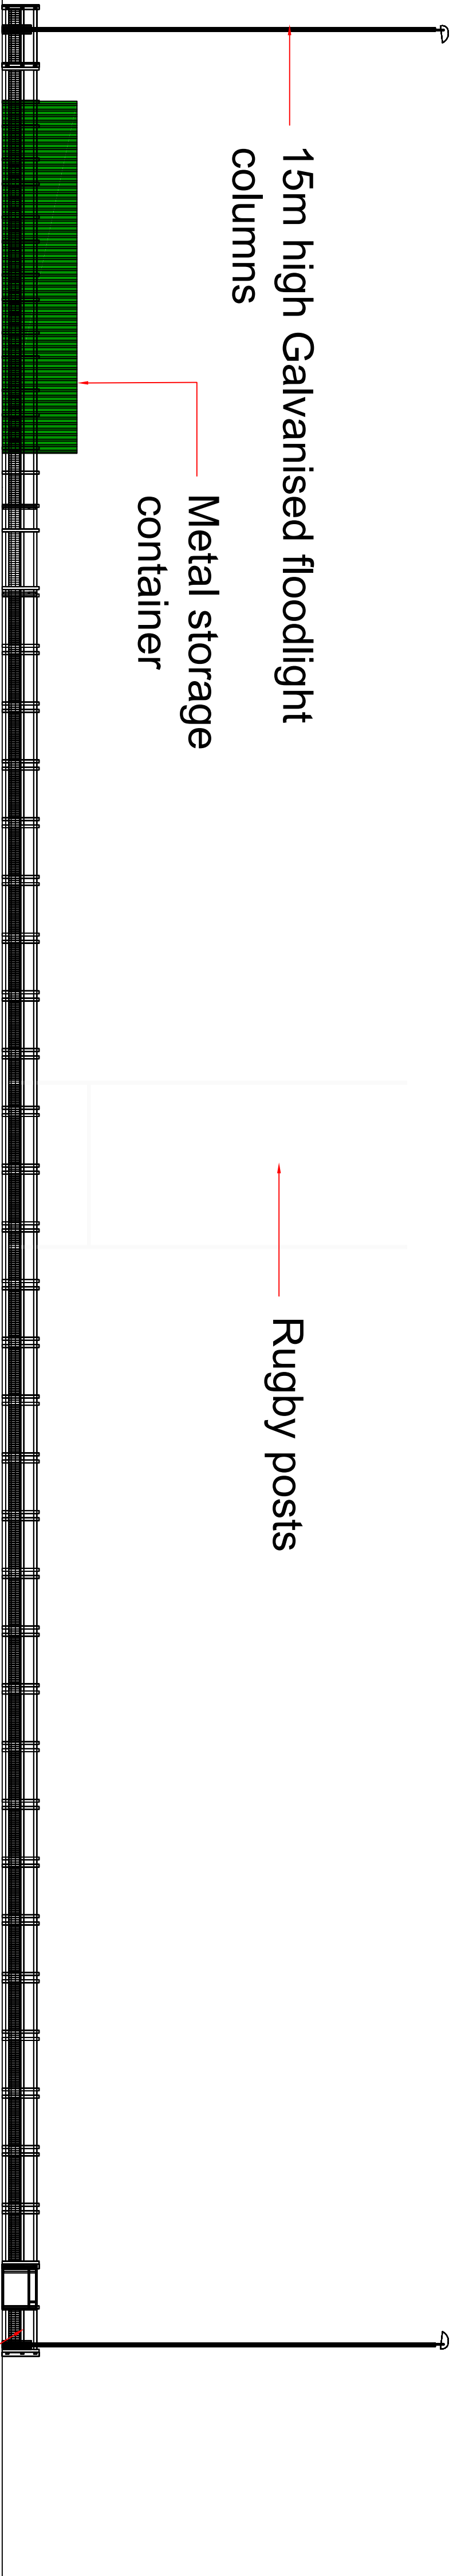

END ELEVATION 1:150

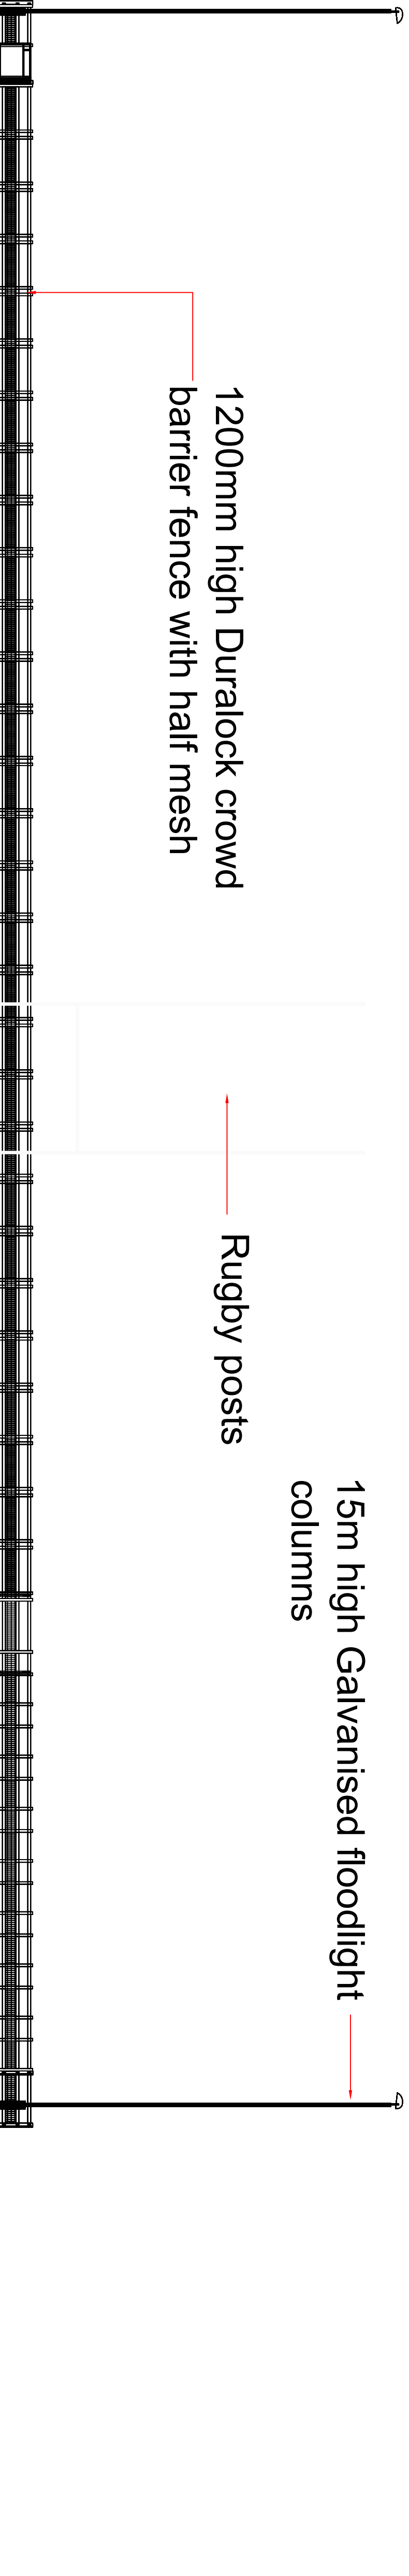

END ELEVATION 1:150

RFU 365 PROJECT

HAVANT RFC

PROPOSED ELEVATIONS

1:150

SCALE

NJM

DRAWN

21-11-17

SITE

APPROVED

SIS (UK) LTD

Tawstock Works

Glasson Industrial Estate

Cornhill

Tel: 01600 817837

phib@sispitches.com

REV

DESCRIPTION

DATE

PROJECT No.

MUK1853

06

B

REV