


FRONT ADDITION & ALTERATIONS
3, NORTH SHORE ROAD, HAYLING I. HANTS
FOR J. HAINES.

EXISTING GROUND FLOOR

date sept 17
scale 1:50

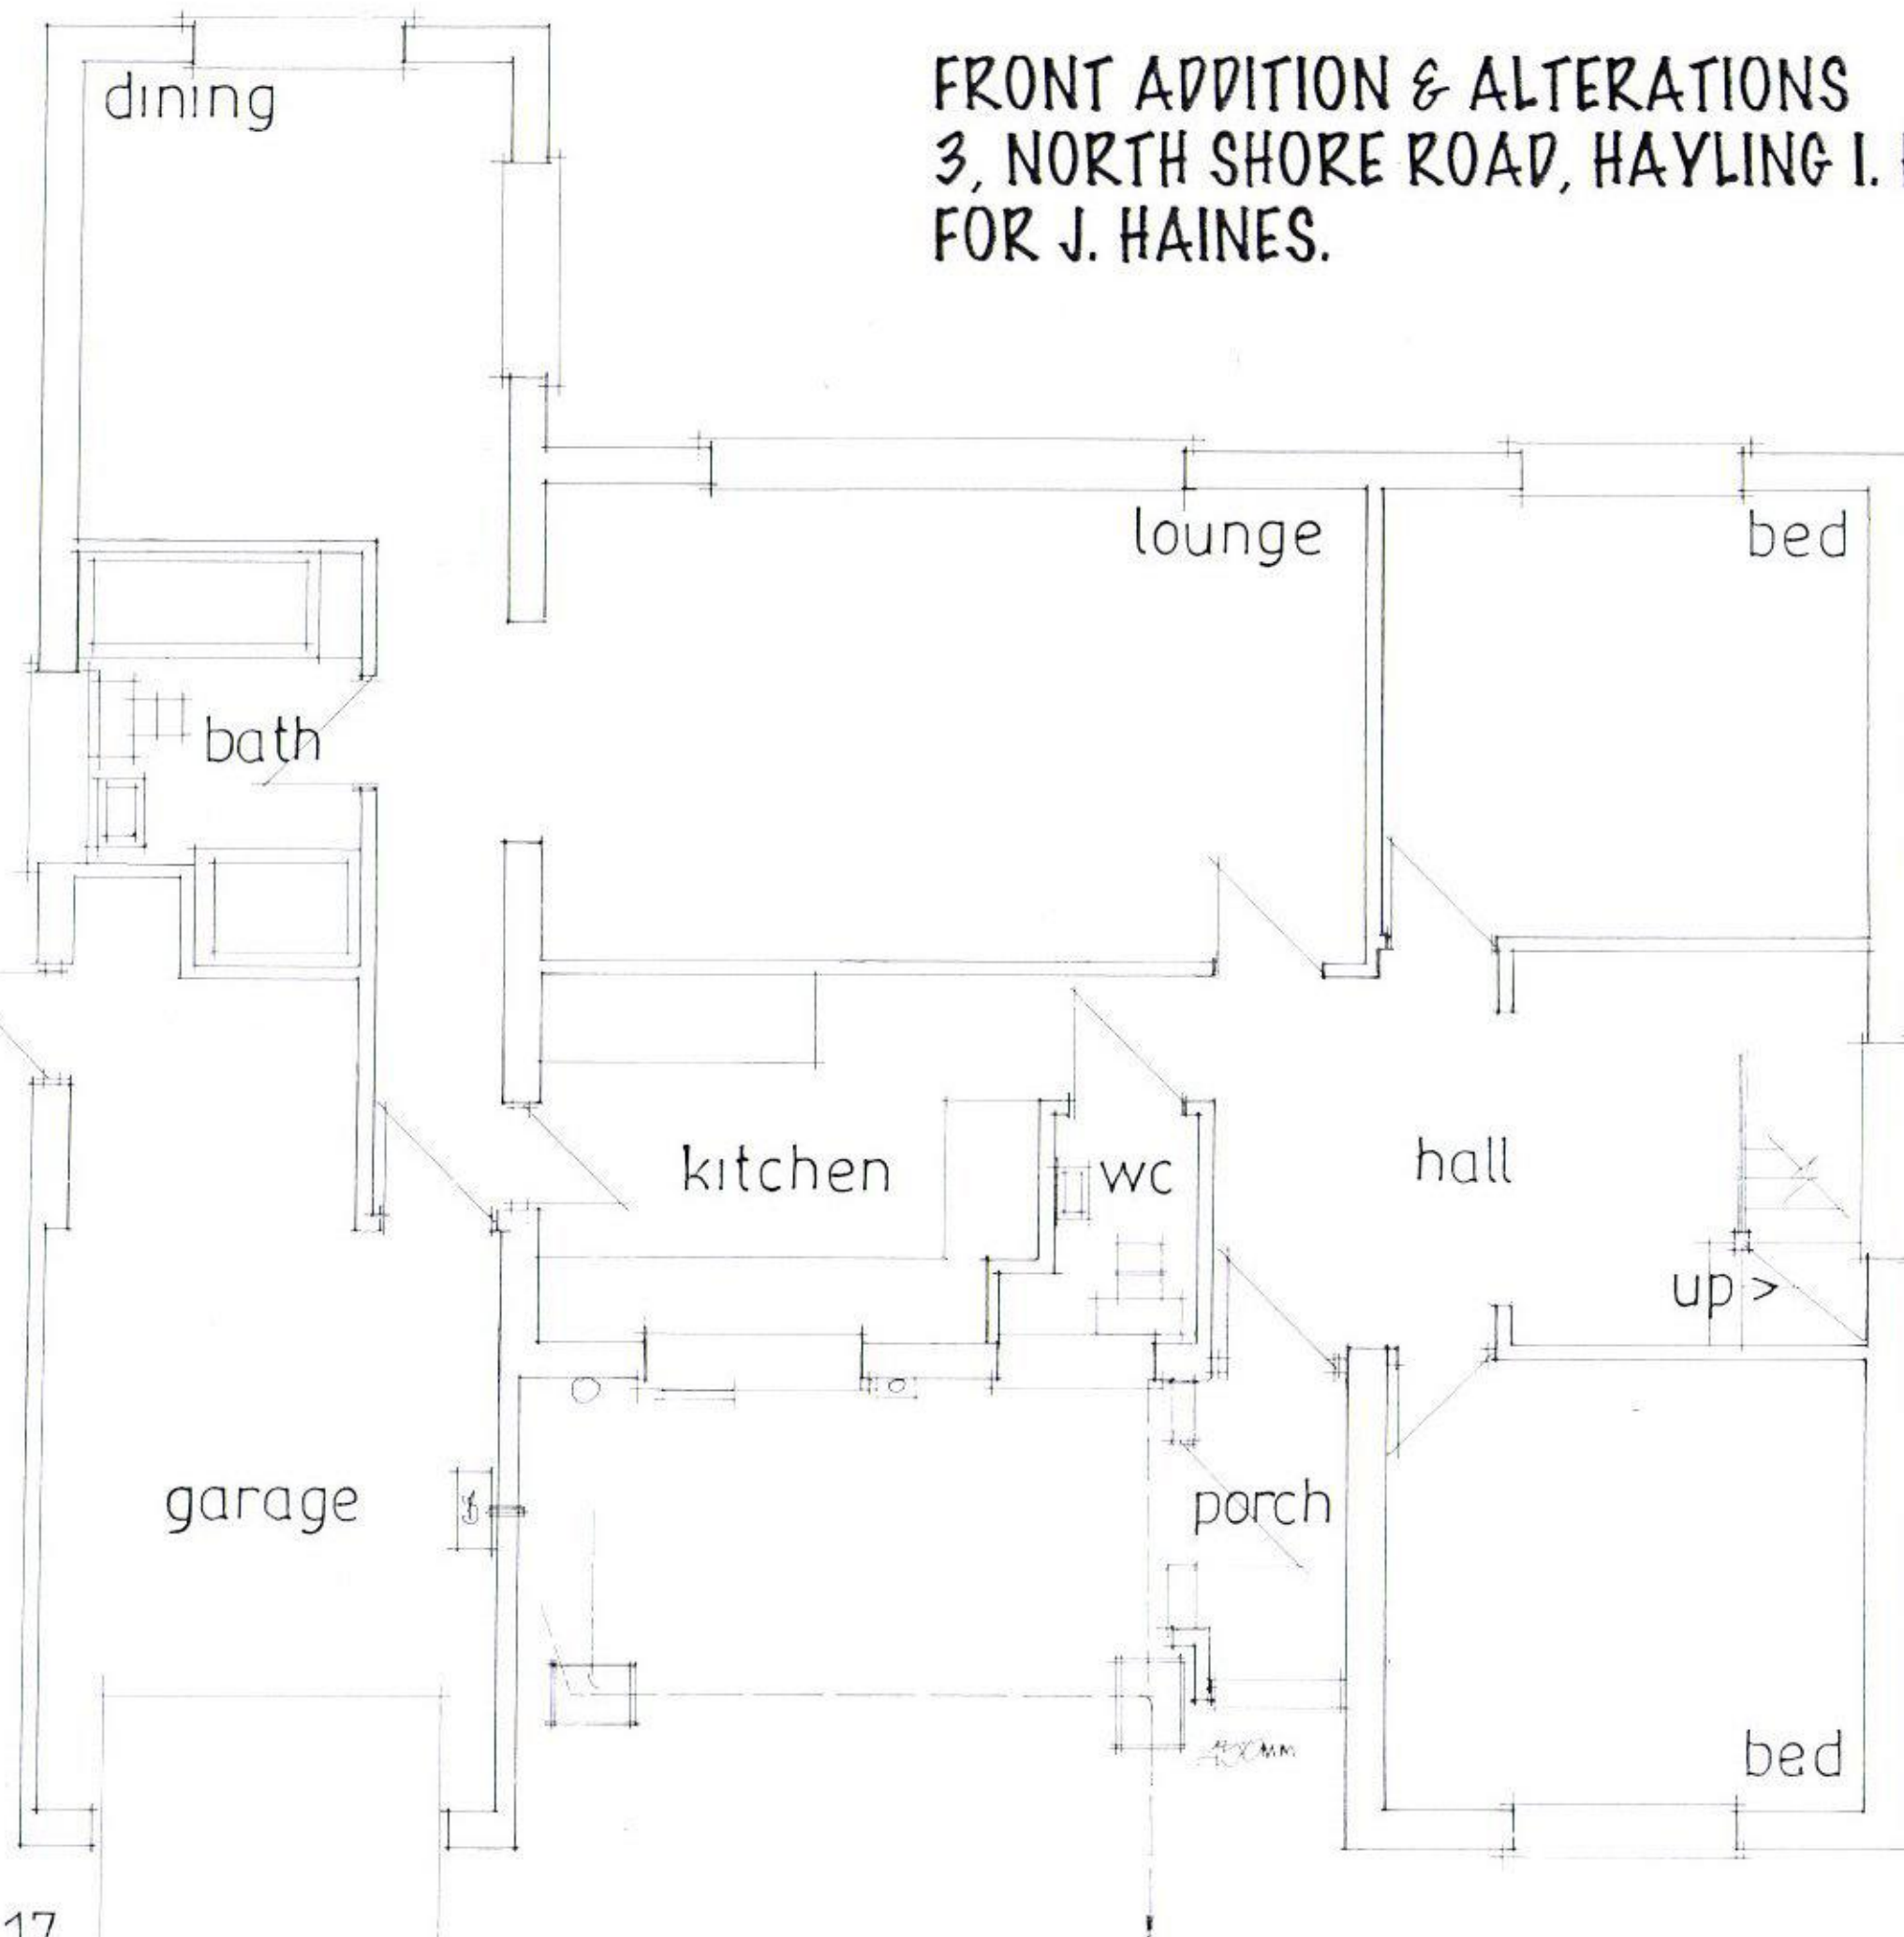

PETER J. WALKER
ISLAND DESIGN
182 SEAFRONT, HAYLING ISLAND, HANTS
PO11 9AN
TEL. 02392467571