



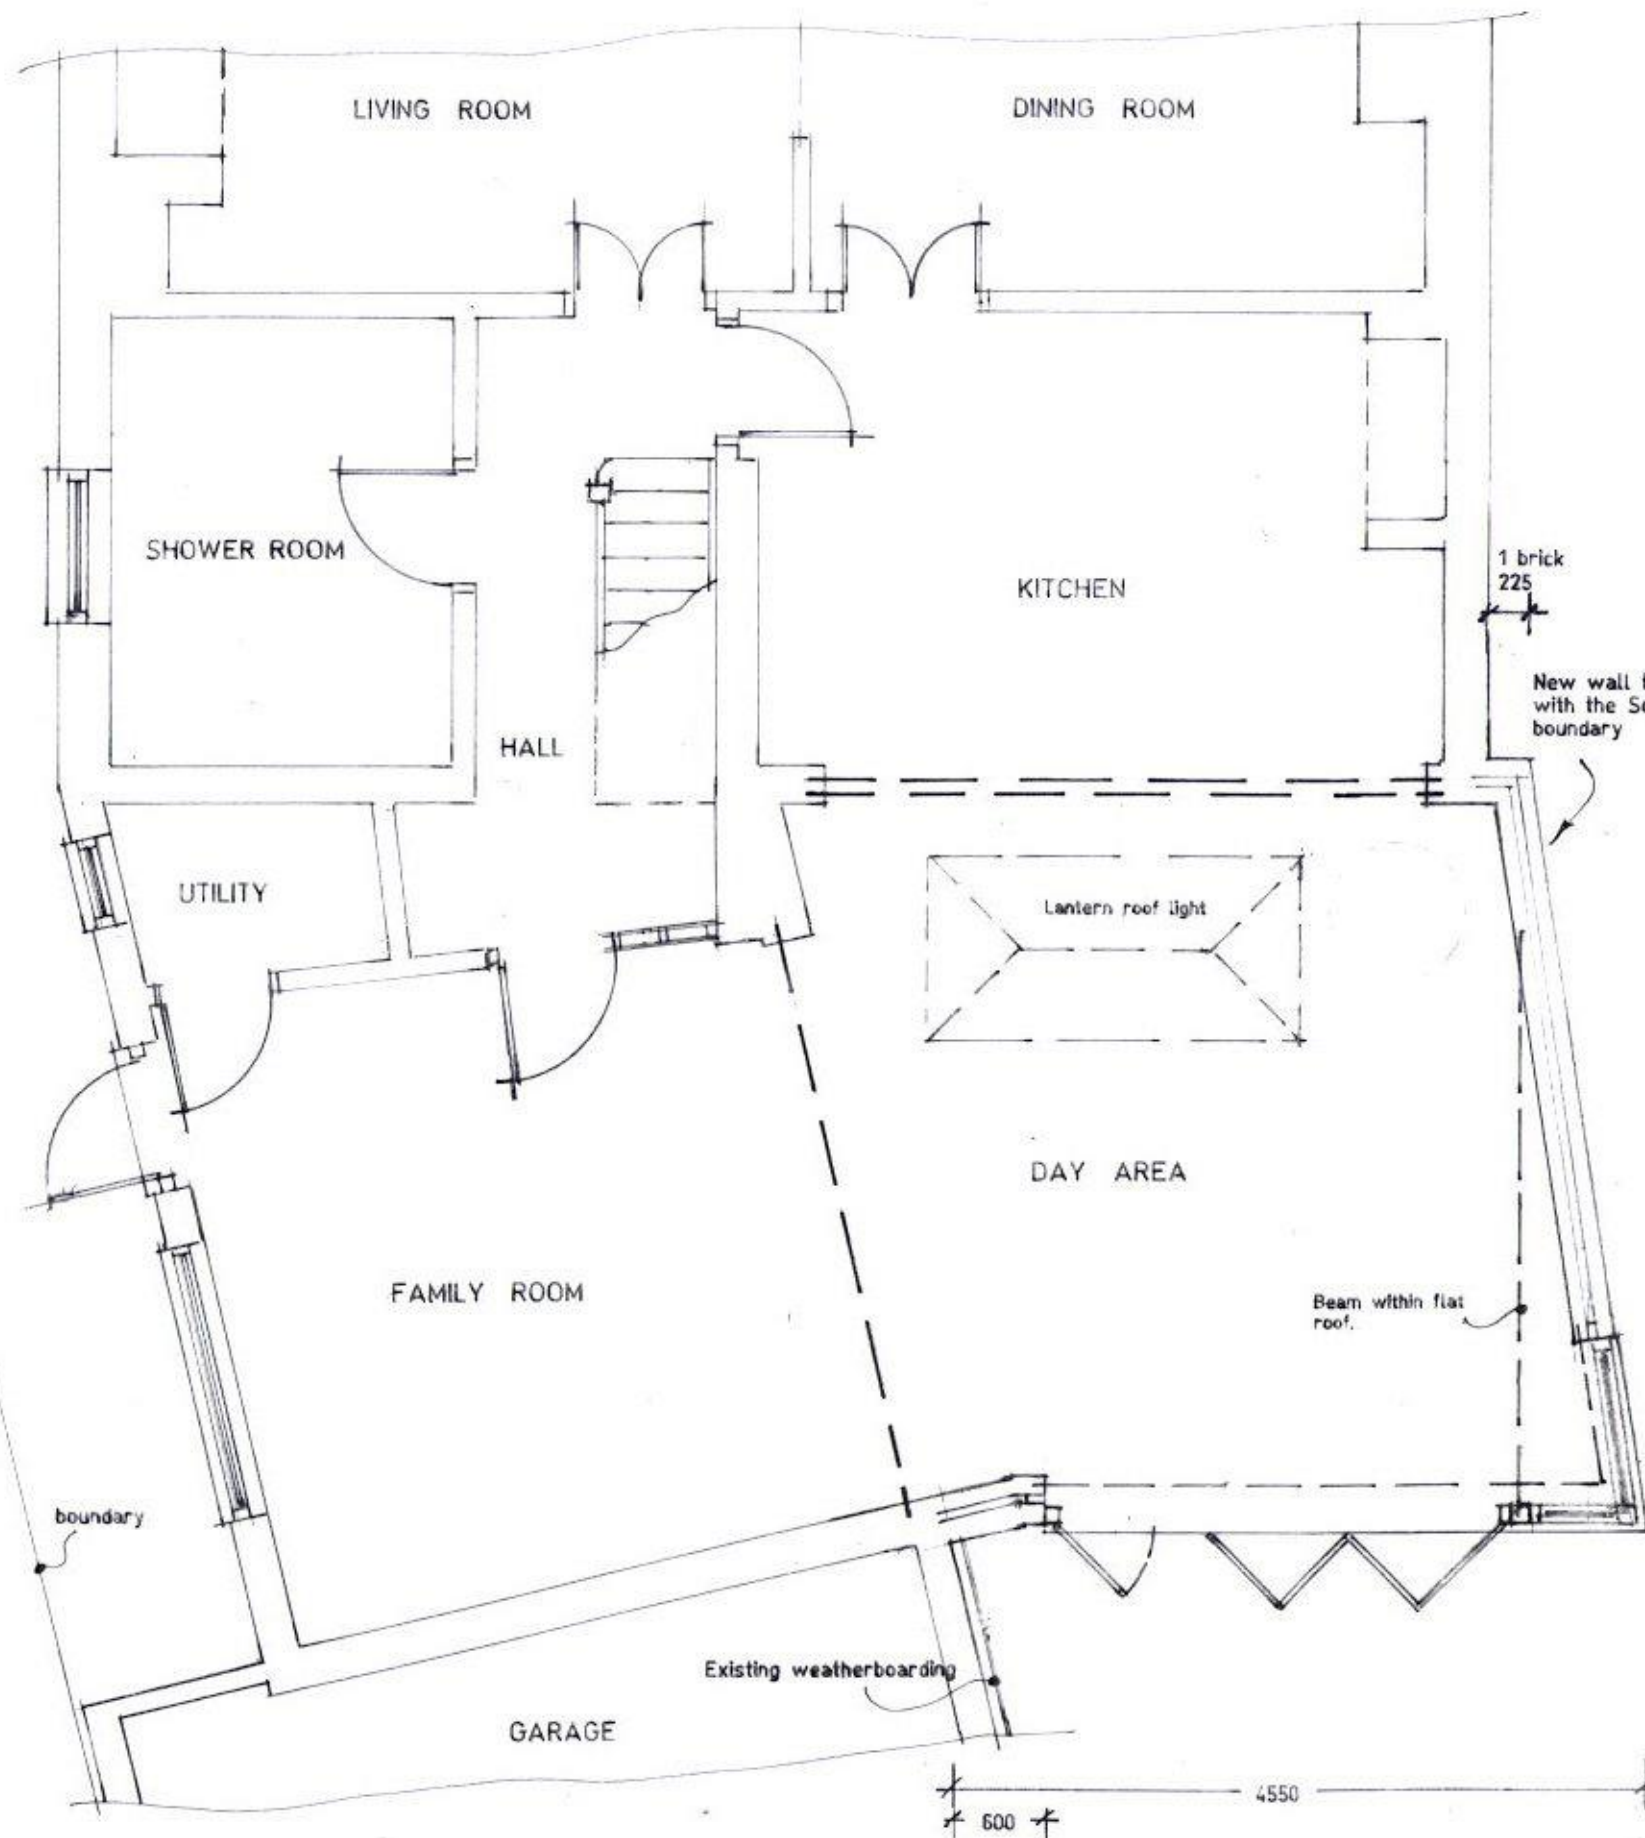

Proposed Ground Floor Layout.

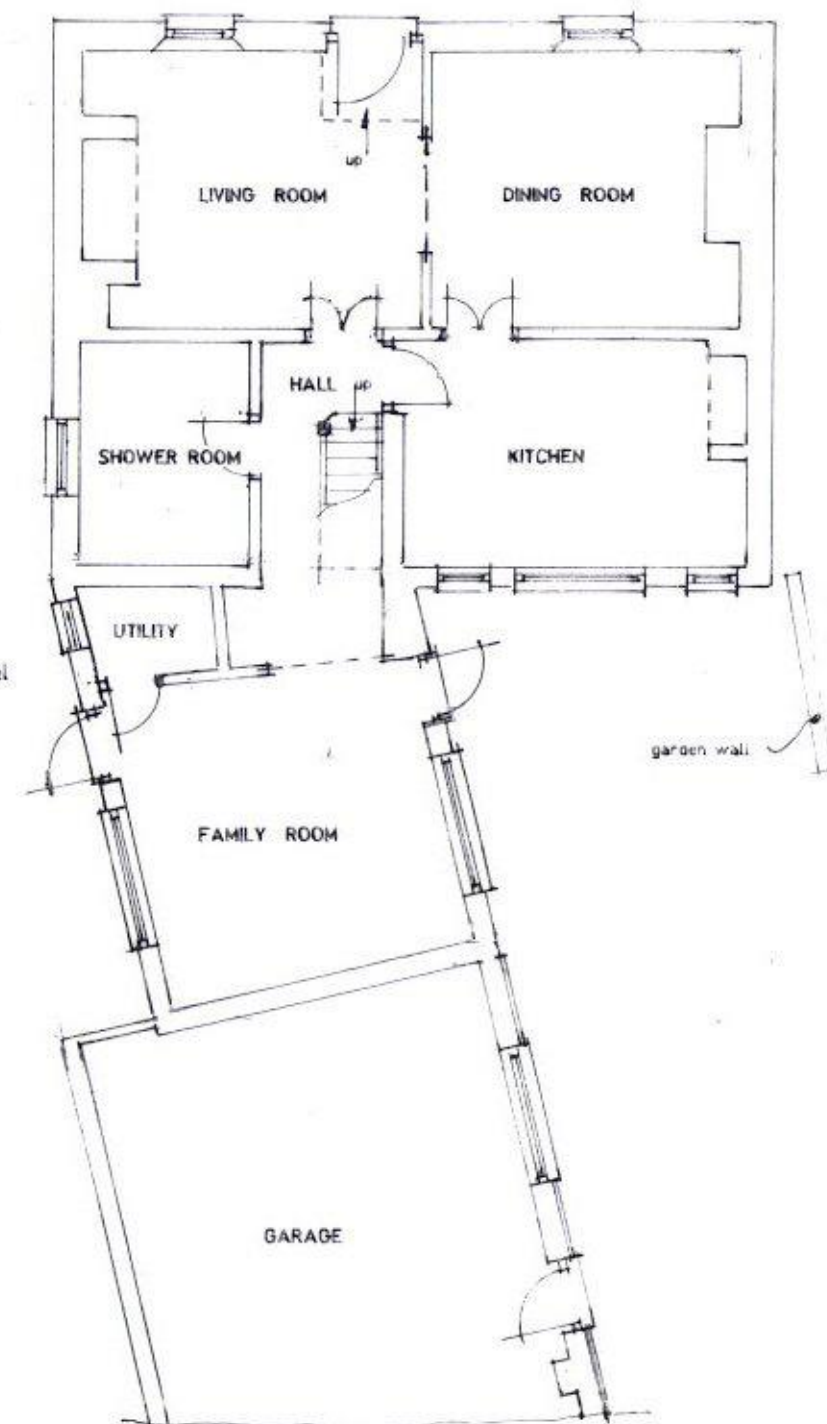

Existing Ground Floor Layout.

HAVANT BOROUGH
COUNCIL
15 JAN 2018
RECEIVED

Proposed single storey rear /
side extension at 15 Kings
Cottage, King Street, Emsworth,
Hants. PO10 7AX

D. Morley Esq..

Scale 1:50 1:100 Date December 2017

A3 Drawing Number

1

Revision

A