


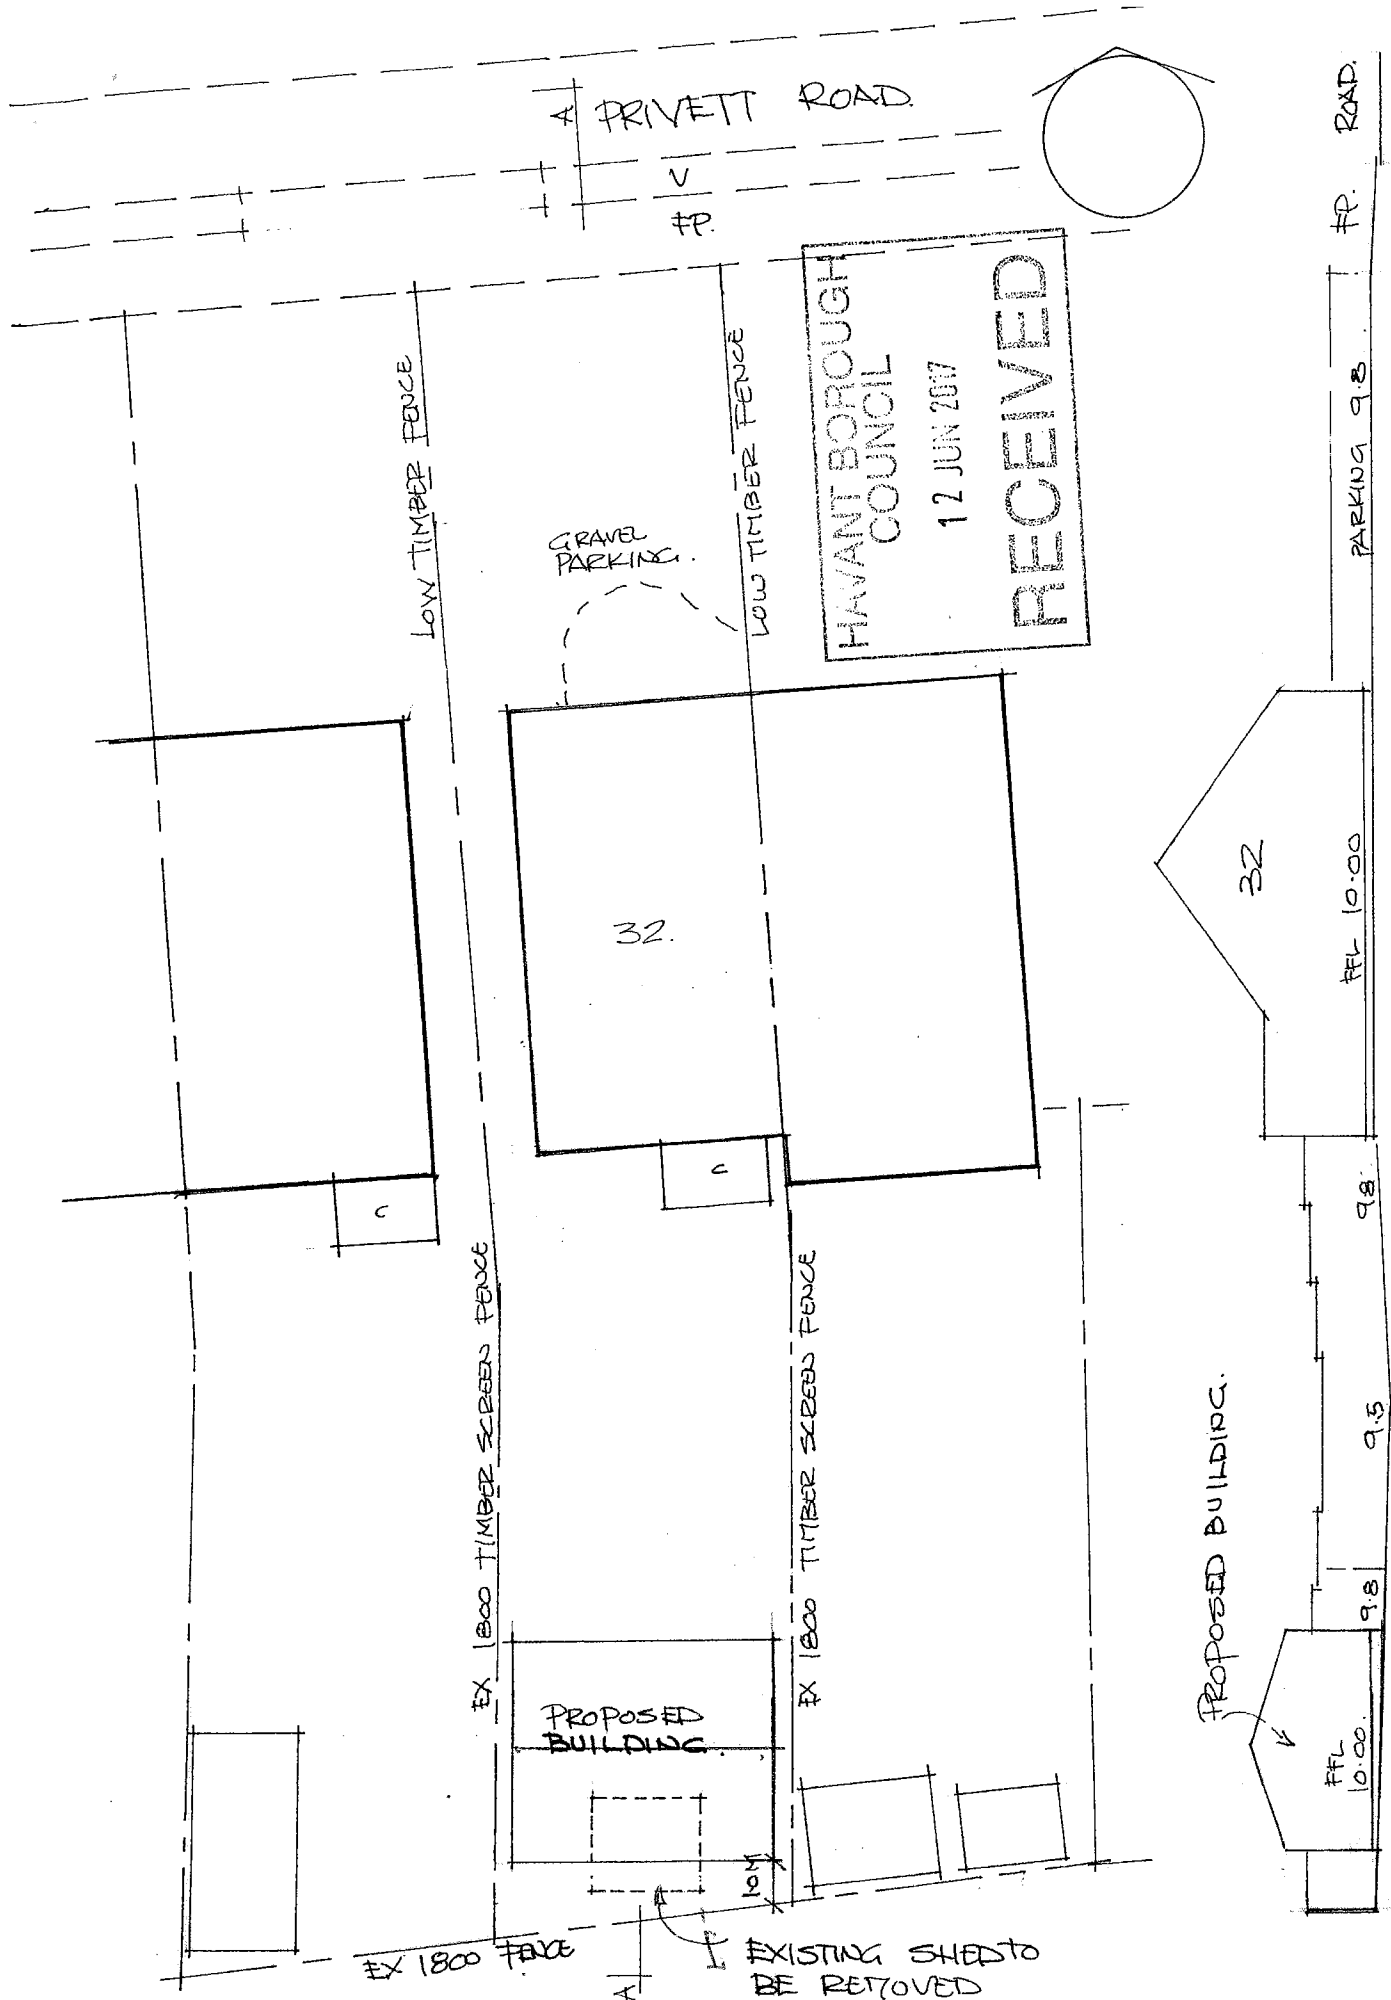

BLOCK PLAN 1-200.


DRAWING 2.A

SITE SECTION AND LEVELS. A-A. 1-200.


HAVANT BOROUGH
COUNCIL

12 JUN 2017


RECEIVED

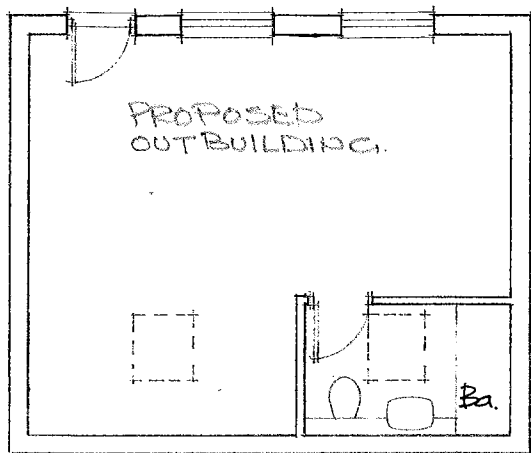


FLOOR PLAN 1:100

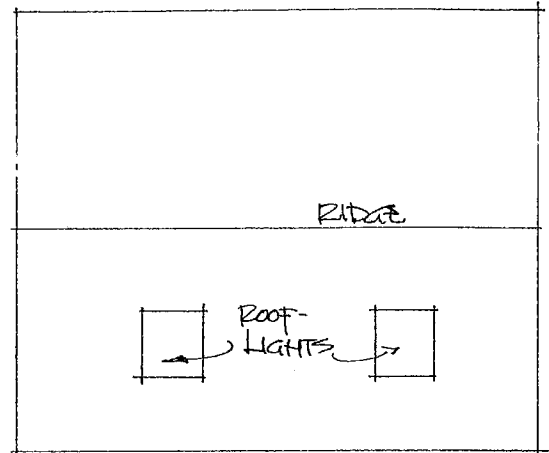


ROOF PLAN 1:100

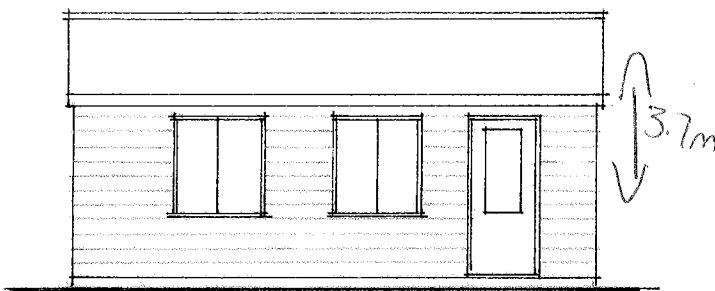


NORTH ELEVATION 1:100

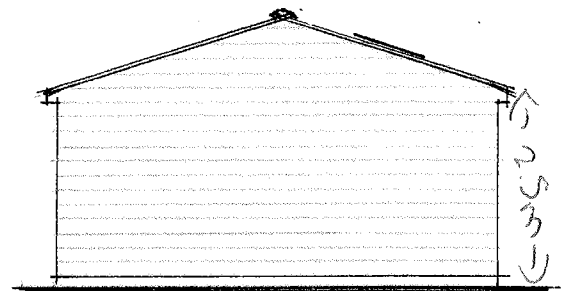

WEST ELEVATION 1:100

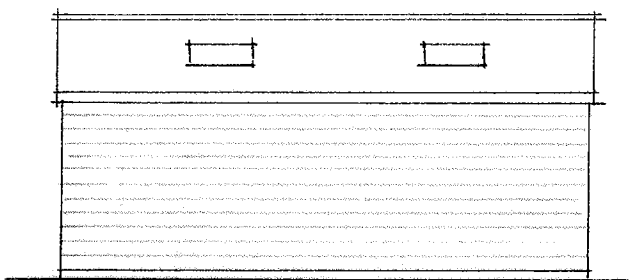

SOUTH ELEVATION 1:100

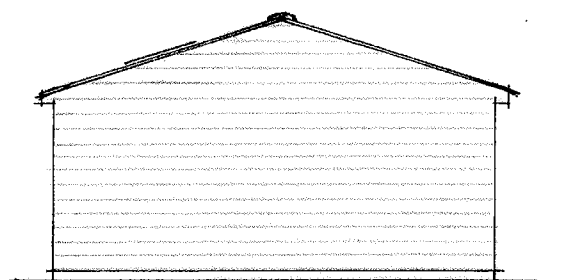

EAST ELEVATION 1:100

MATERIALS

ROOF - NATURAL SLATE - AS SAMPLE


WALLS - CEDRAL WEATHERBOARDING - AS SAMPLE

DOORS / WINDOW - UPVC.

DRAWING 3. A

HAVANT BOROUGH
COUNCIL
12 JUN 2017
RECEIVED

ROOFLIGHTS PROVIDE LIGHT
TO THE REAR OF THE BUILDING
AND BATHROOM.

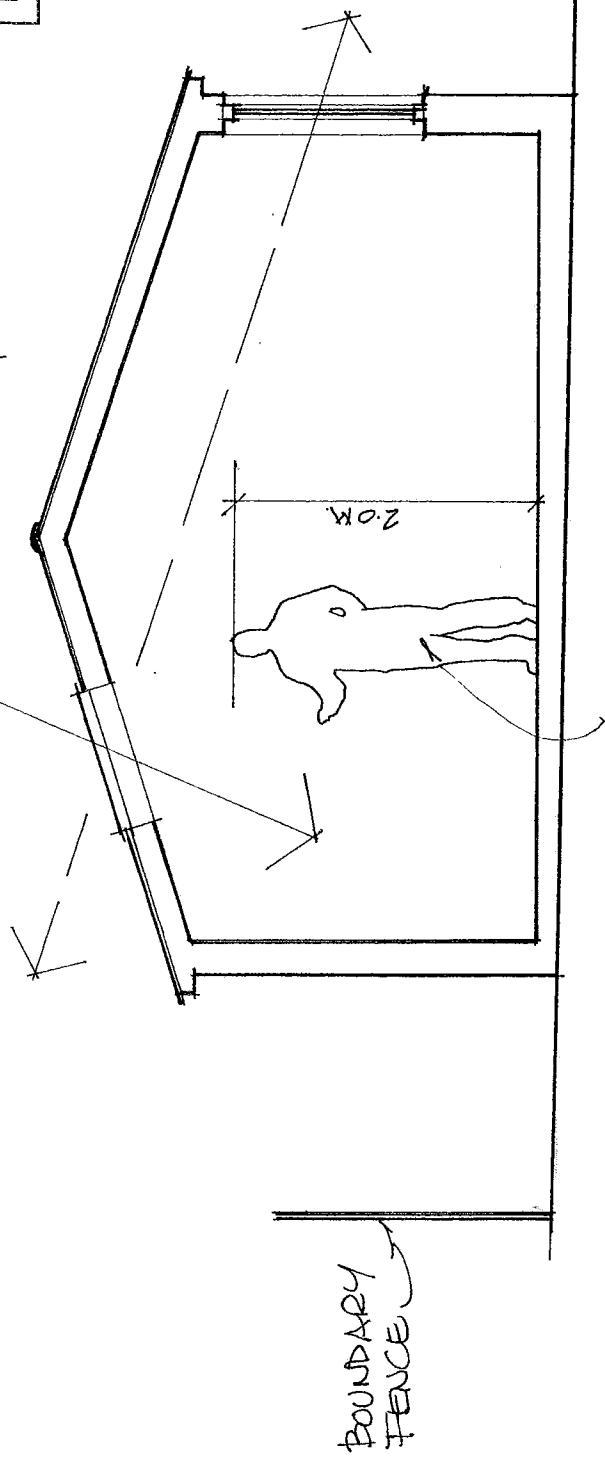

WINDOWS AND
ROOFLIGHT
PROVIDES CROSS
VENTILATION

VIEWS FROM ROOFLIGHT
ARE OF THE SKY -
NO INTERLOOKING IS
POSSIBLE.

SECTION THROUGH THE BUILDING ON LINE AA (SEE DEG 2A)
SCALE 1-50.

DRAWING 4.