



Rear View from site




3D View of Site

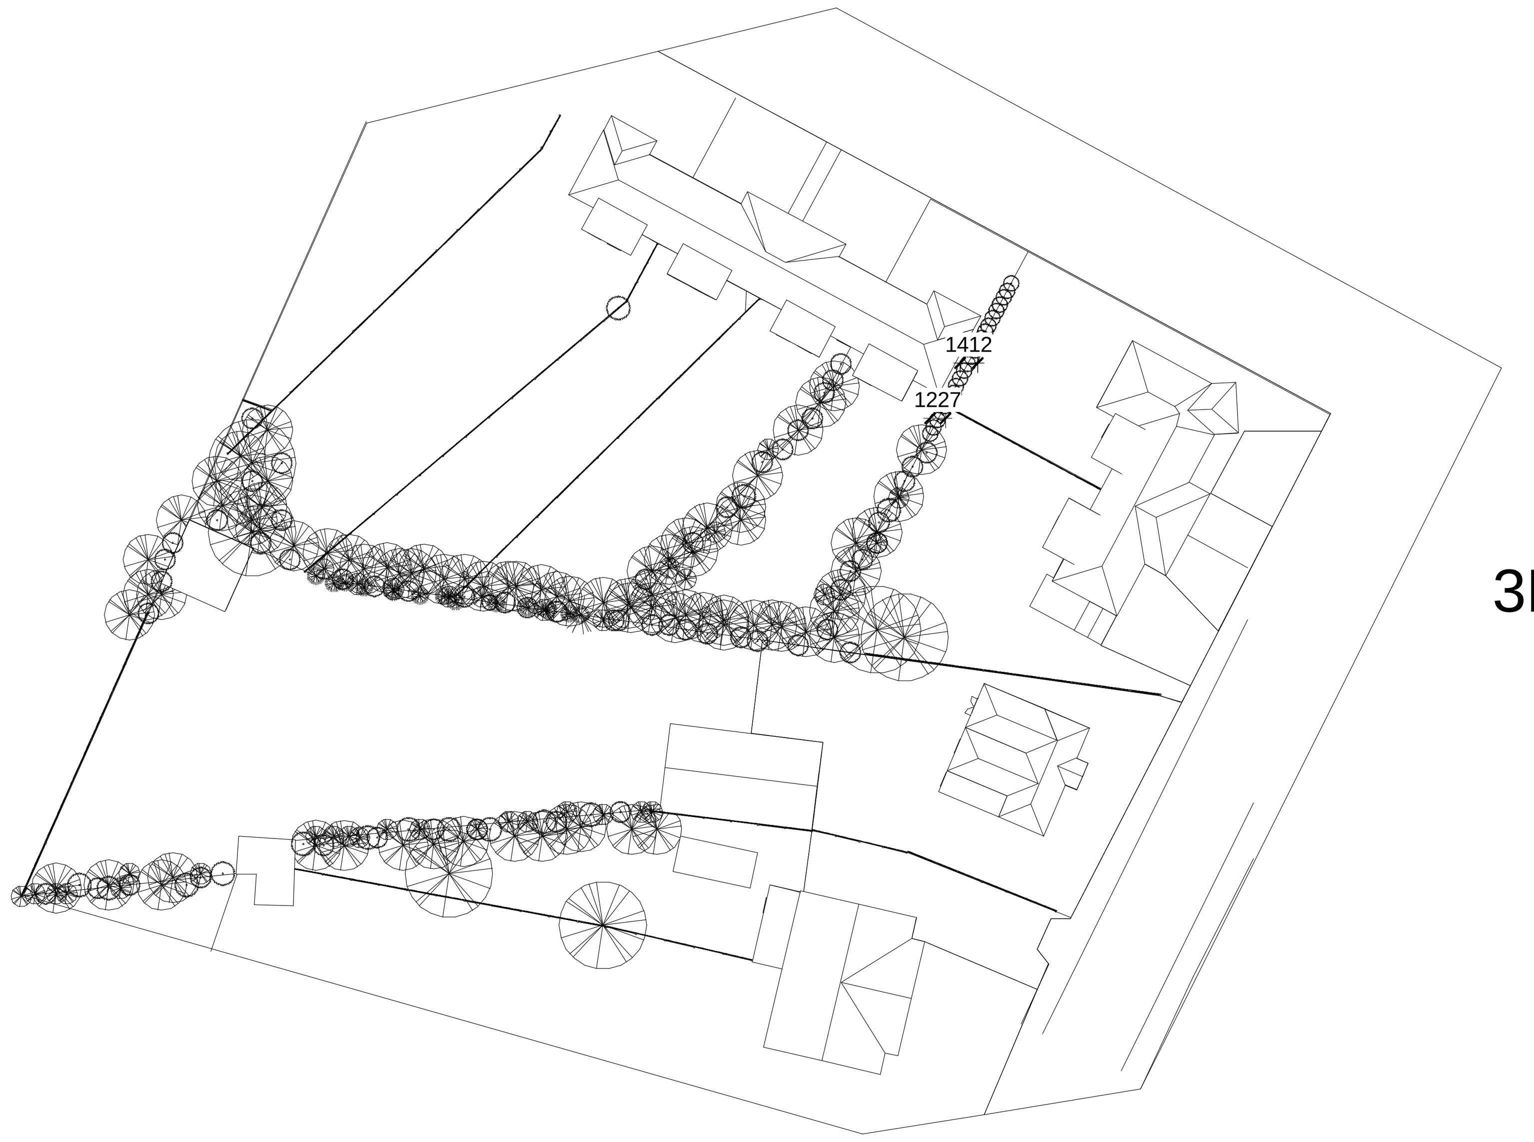

Detailed site map 1:500

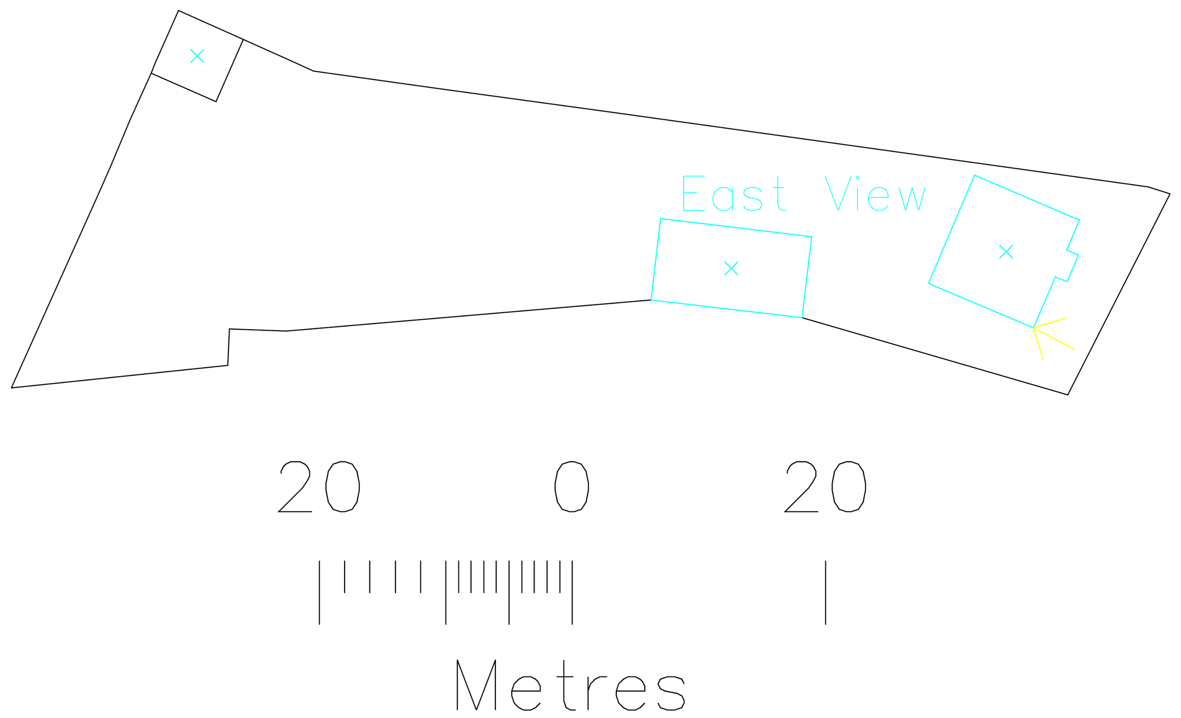


Site Map 1:500

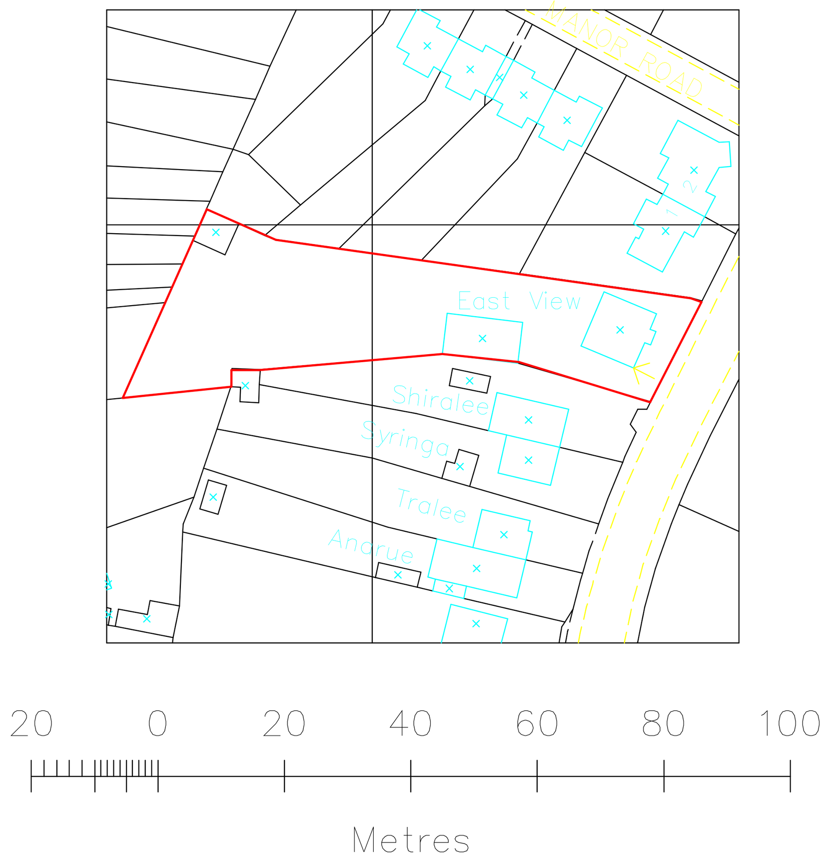

Location Map 1:1000

Purchased from Reproprint Portsmouth Serial No 00089800

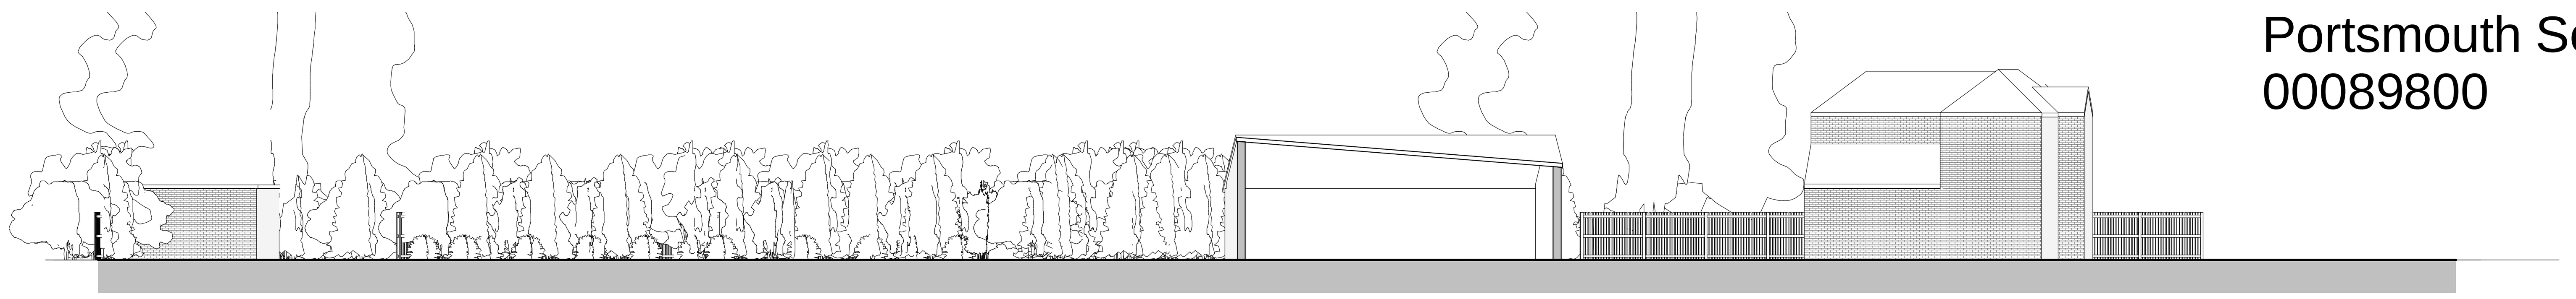

Existing Site Section Scale 1:200

IJ Murray Associates

www.ijma.co.uk

IJ Murray Associates
173 Havant Road
Hayling Island
Hampshire
PO11 0LF
Phone 02392469004
Mob 07779 246915
e-mail ian@ijma.co.uk

No.	Description	Date

Lee Bottomley Eastview Manor Rd HI

Existing site

Project number	Project Number
Date	Issue Date
Drawn by	Author
Checked by	Checker

A100

Scale	As indicated

14/04/2018 13:07:59