




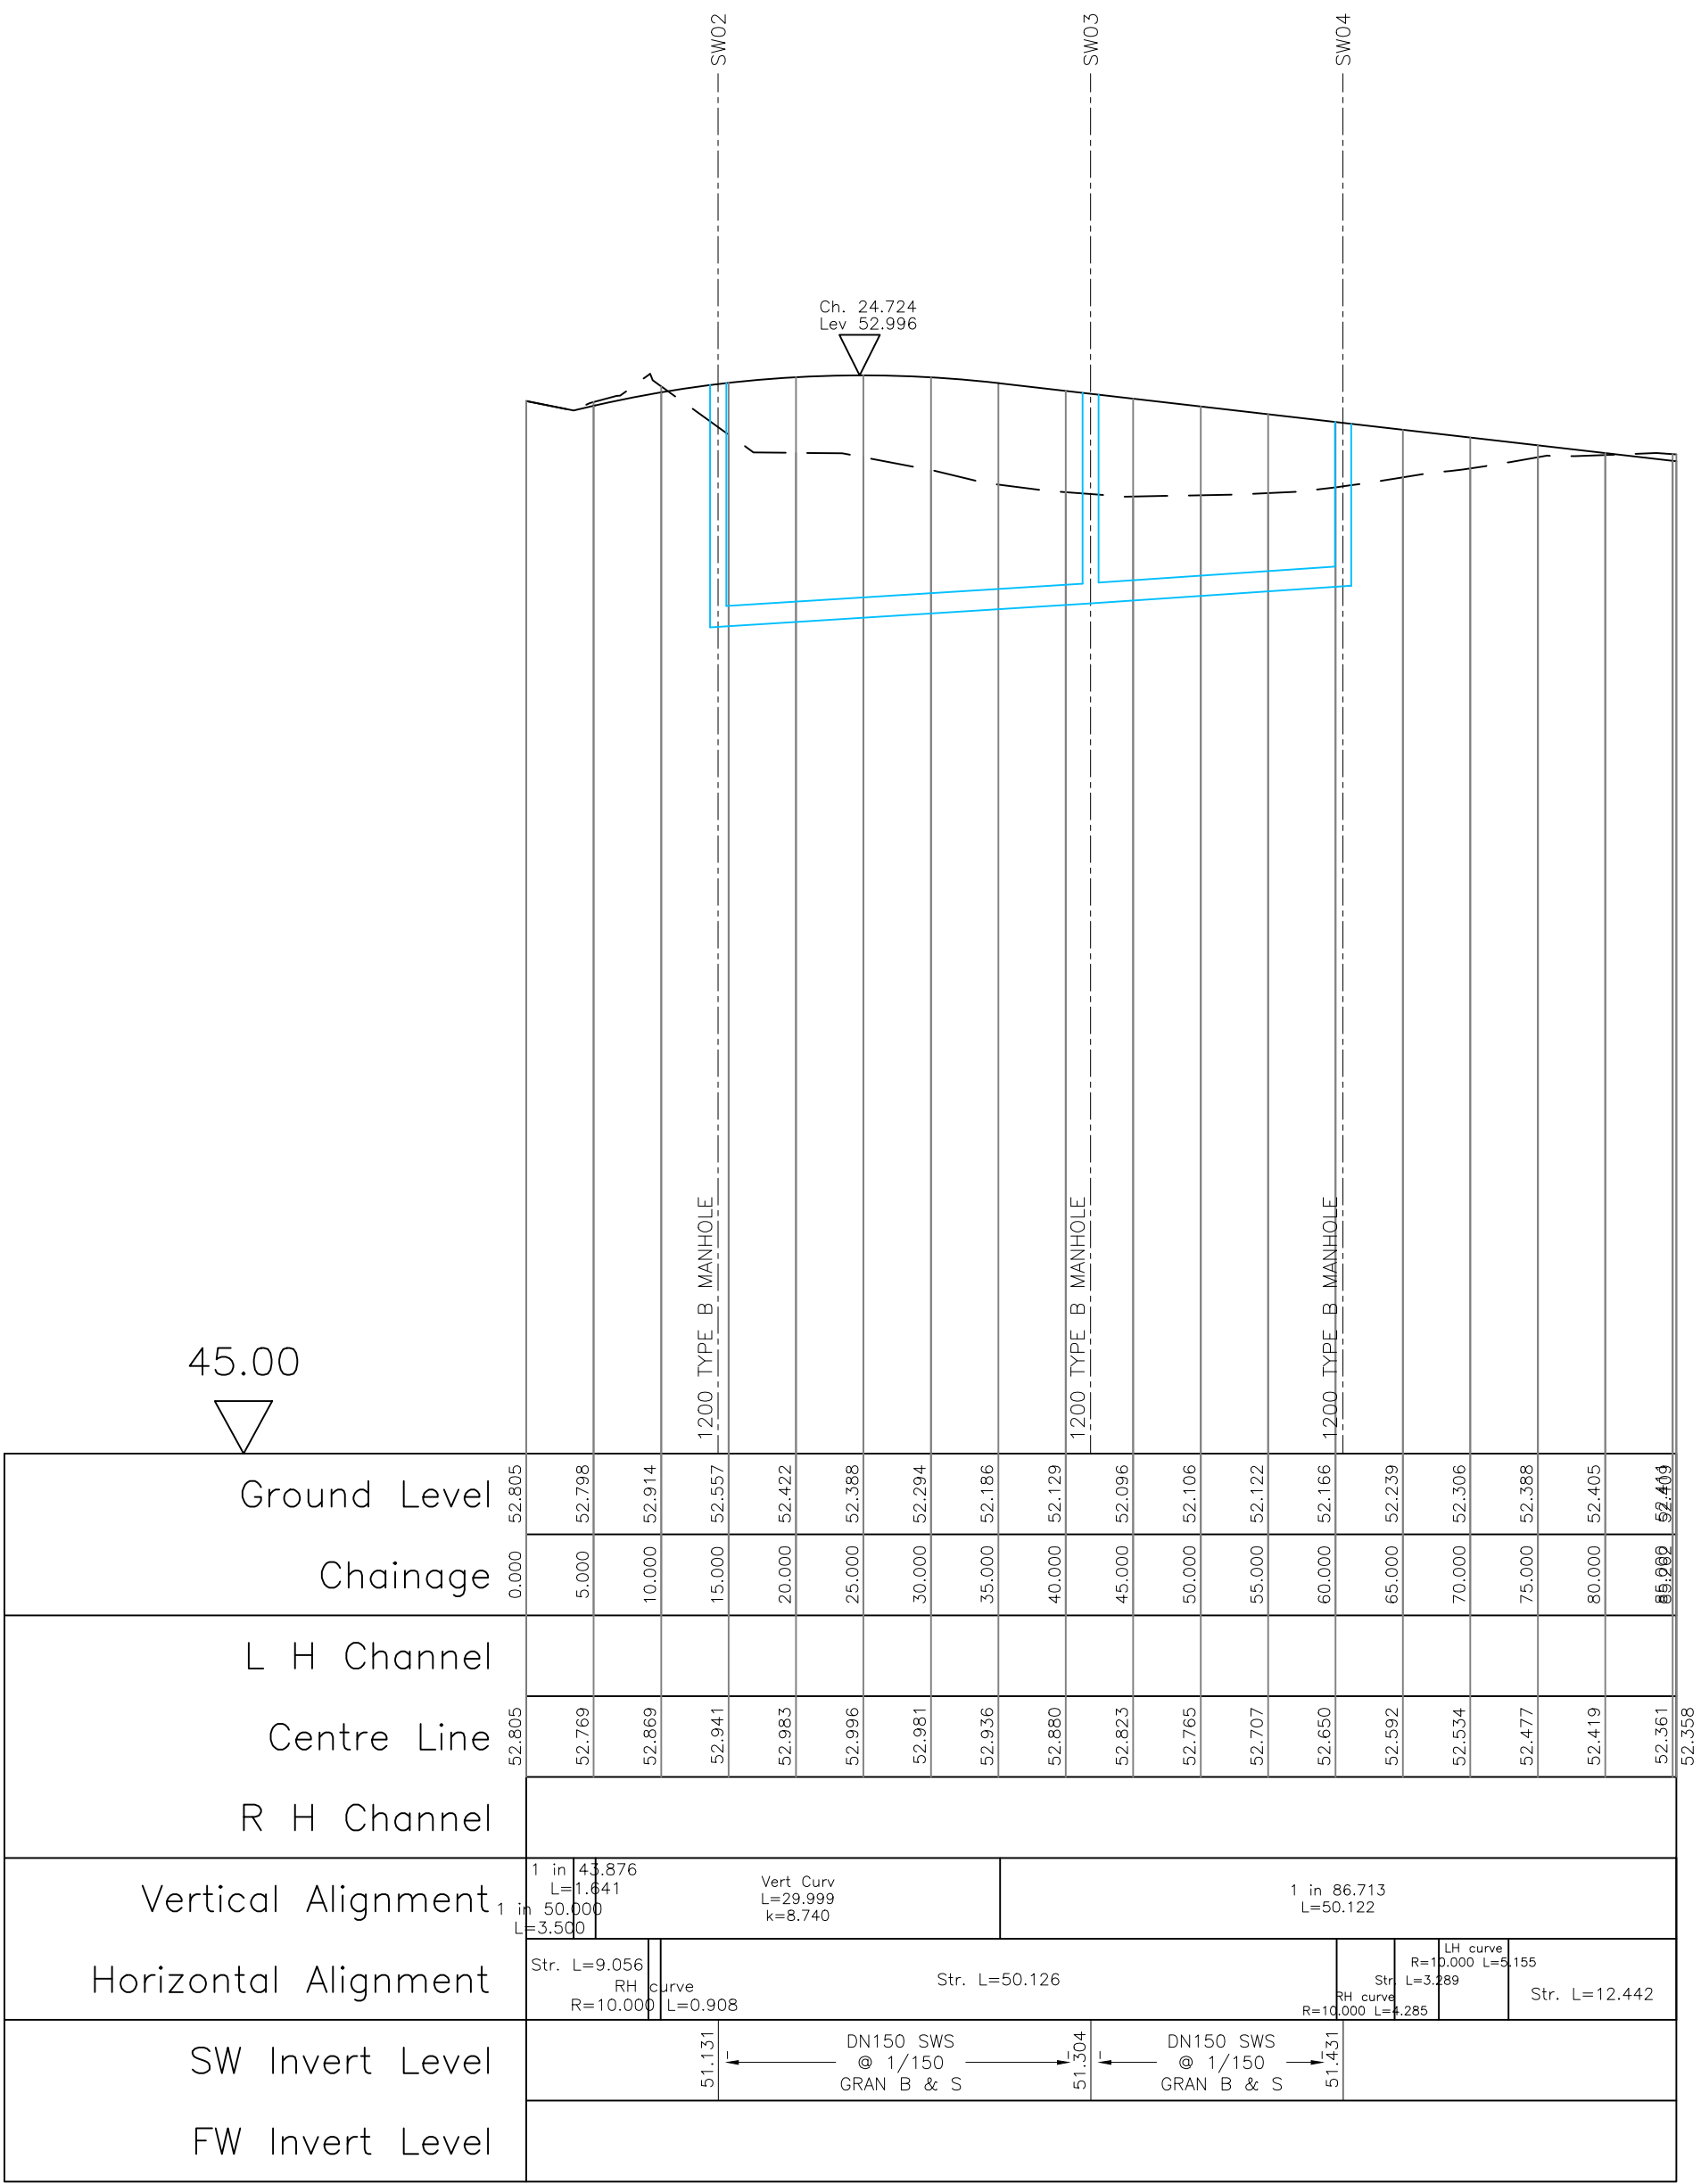

Road 1
Horiz. 1:500 Vert. 1:50

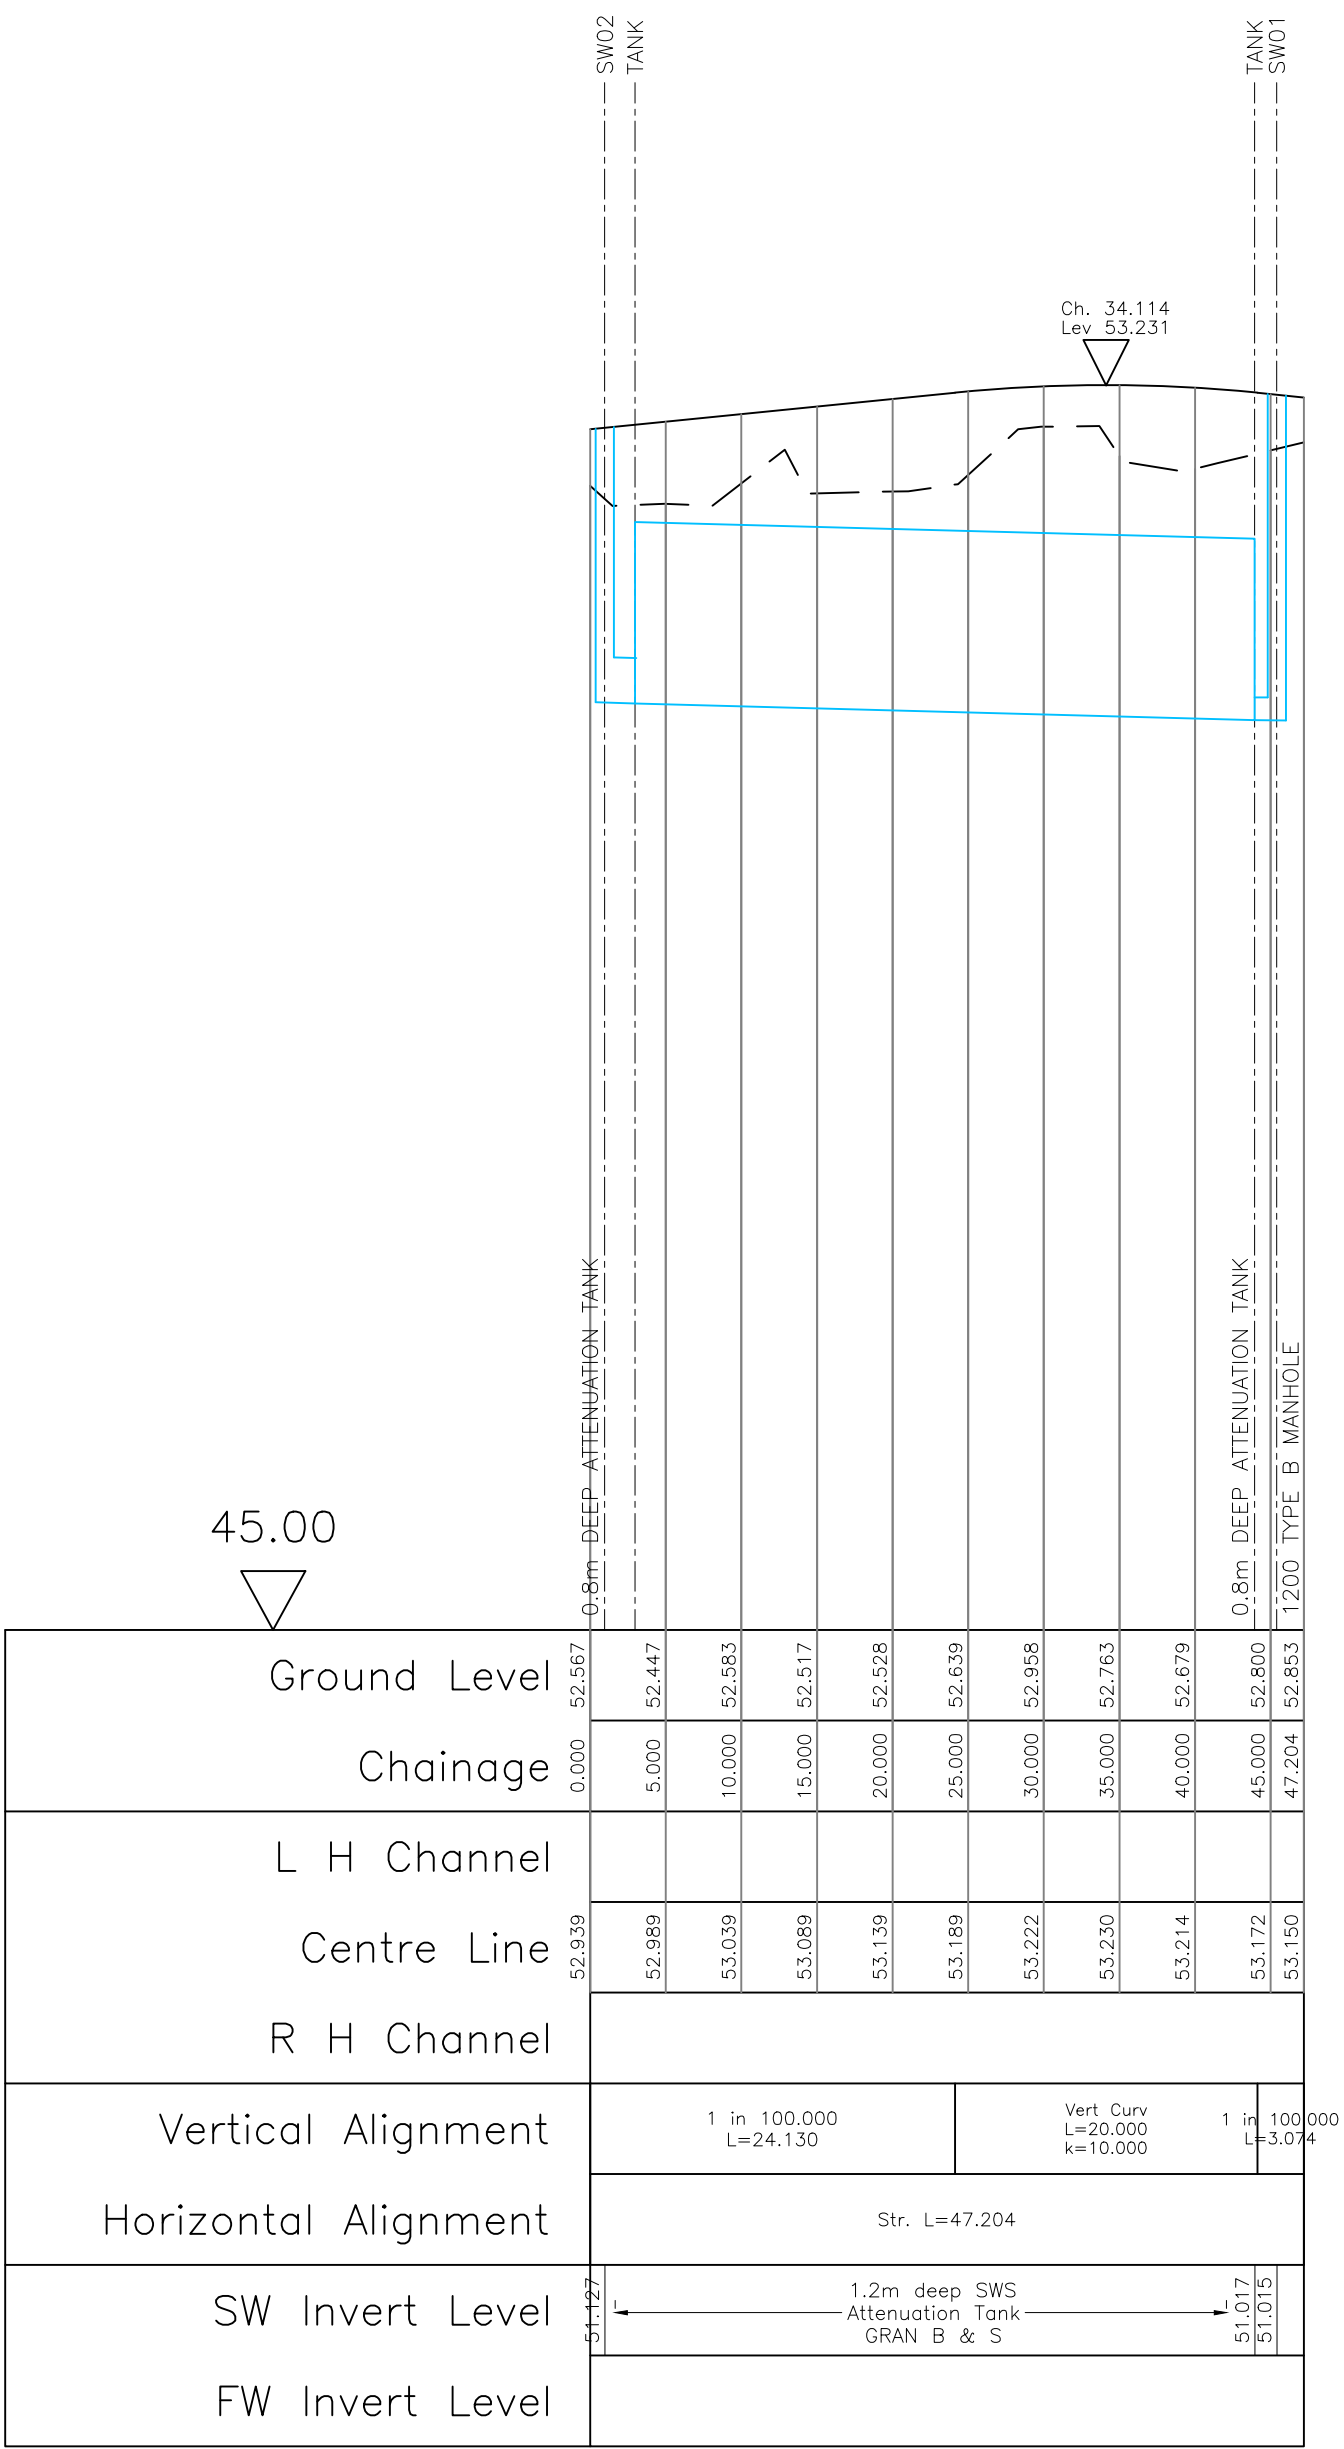

Road 2
Horiz. 1:500 Vert. 1:50

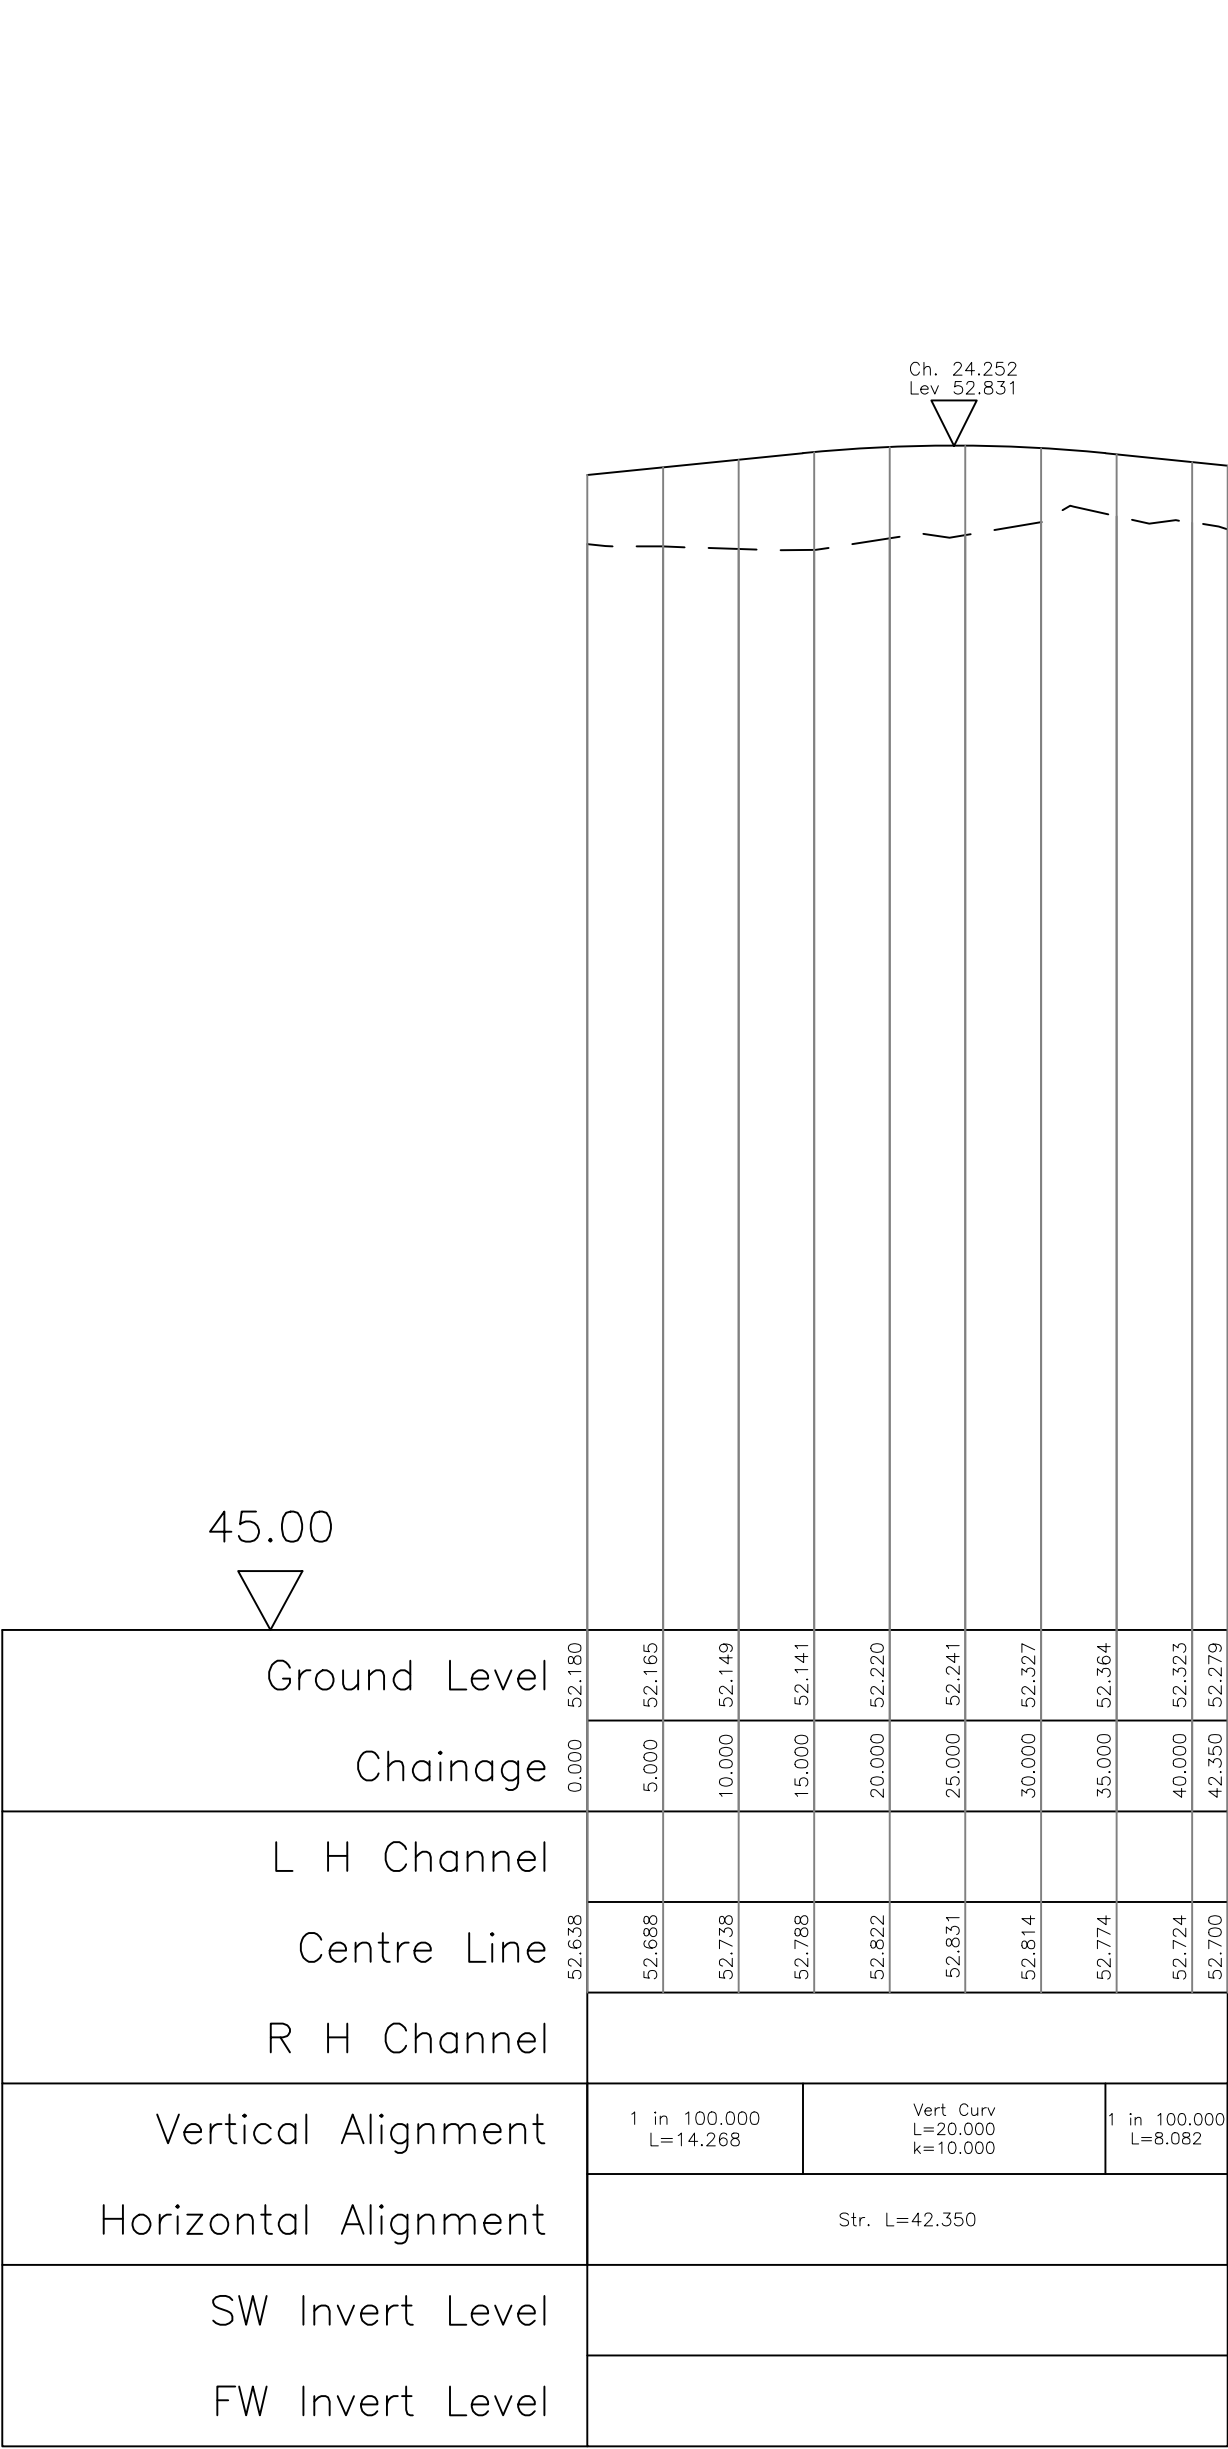

Road 3
Horiz. 1:500 Vert. 1:50

A	07.12.16	Storm Water attenuation tank updated			AMc
REV. No.	DATE	DESCRIPTION			INITIALS
Client		PERSIMMON HOMES (South Coast) LTD MJA CONSULTING CIVIL AND STRUCTURAL ENGINEERS Monarch House, Barton Lane, Abingdon, Oxon, OX14 3NB Tel: 01235 555173 Fax: 01235 523226			
Project		Purbrook Park School Waterlooville			
Title	Scale		Date	Drawing No.	Rev
	1:250 @ A1		Sept '16	5444:10	A
	Checked AMc		Drawn JS		