


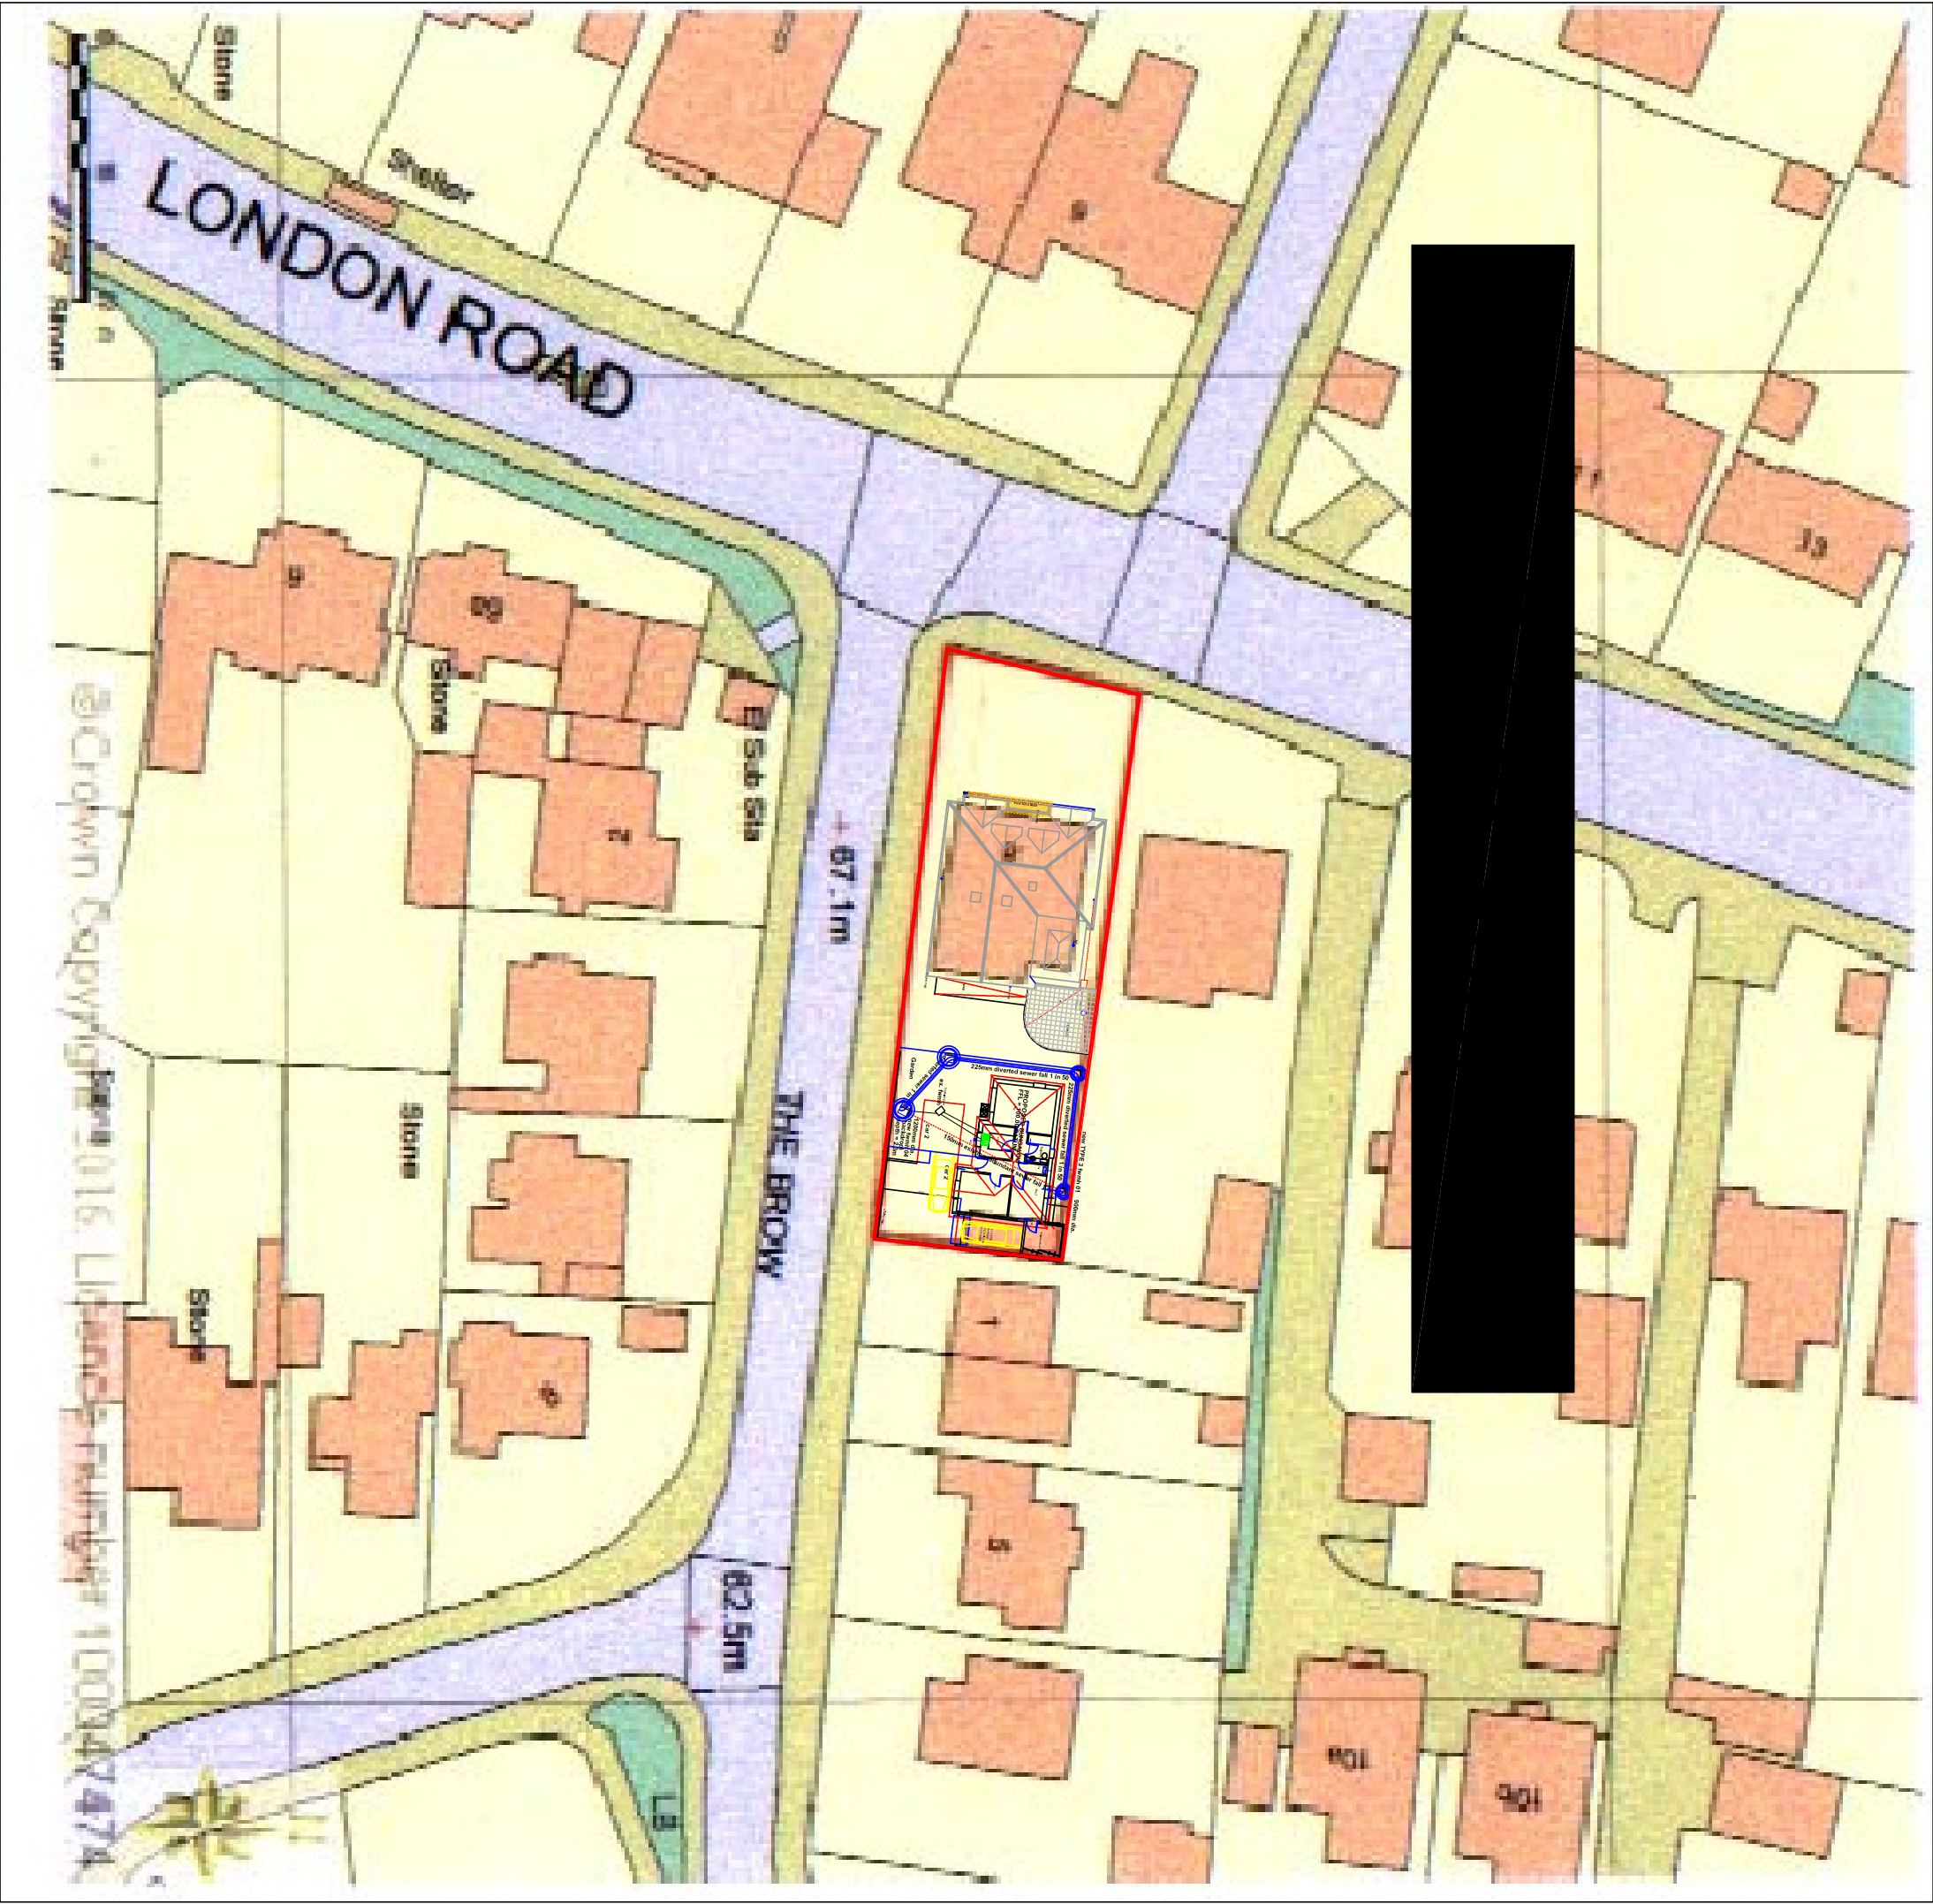

PETER GALLOWAY PARTNERSHIP

ARCHITECTS

HAYMAN, HAMPSHIRE PO9 1BA  
TEL 02392 46315 FAX 02392 46322