


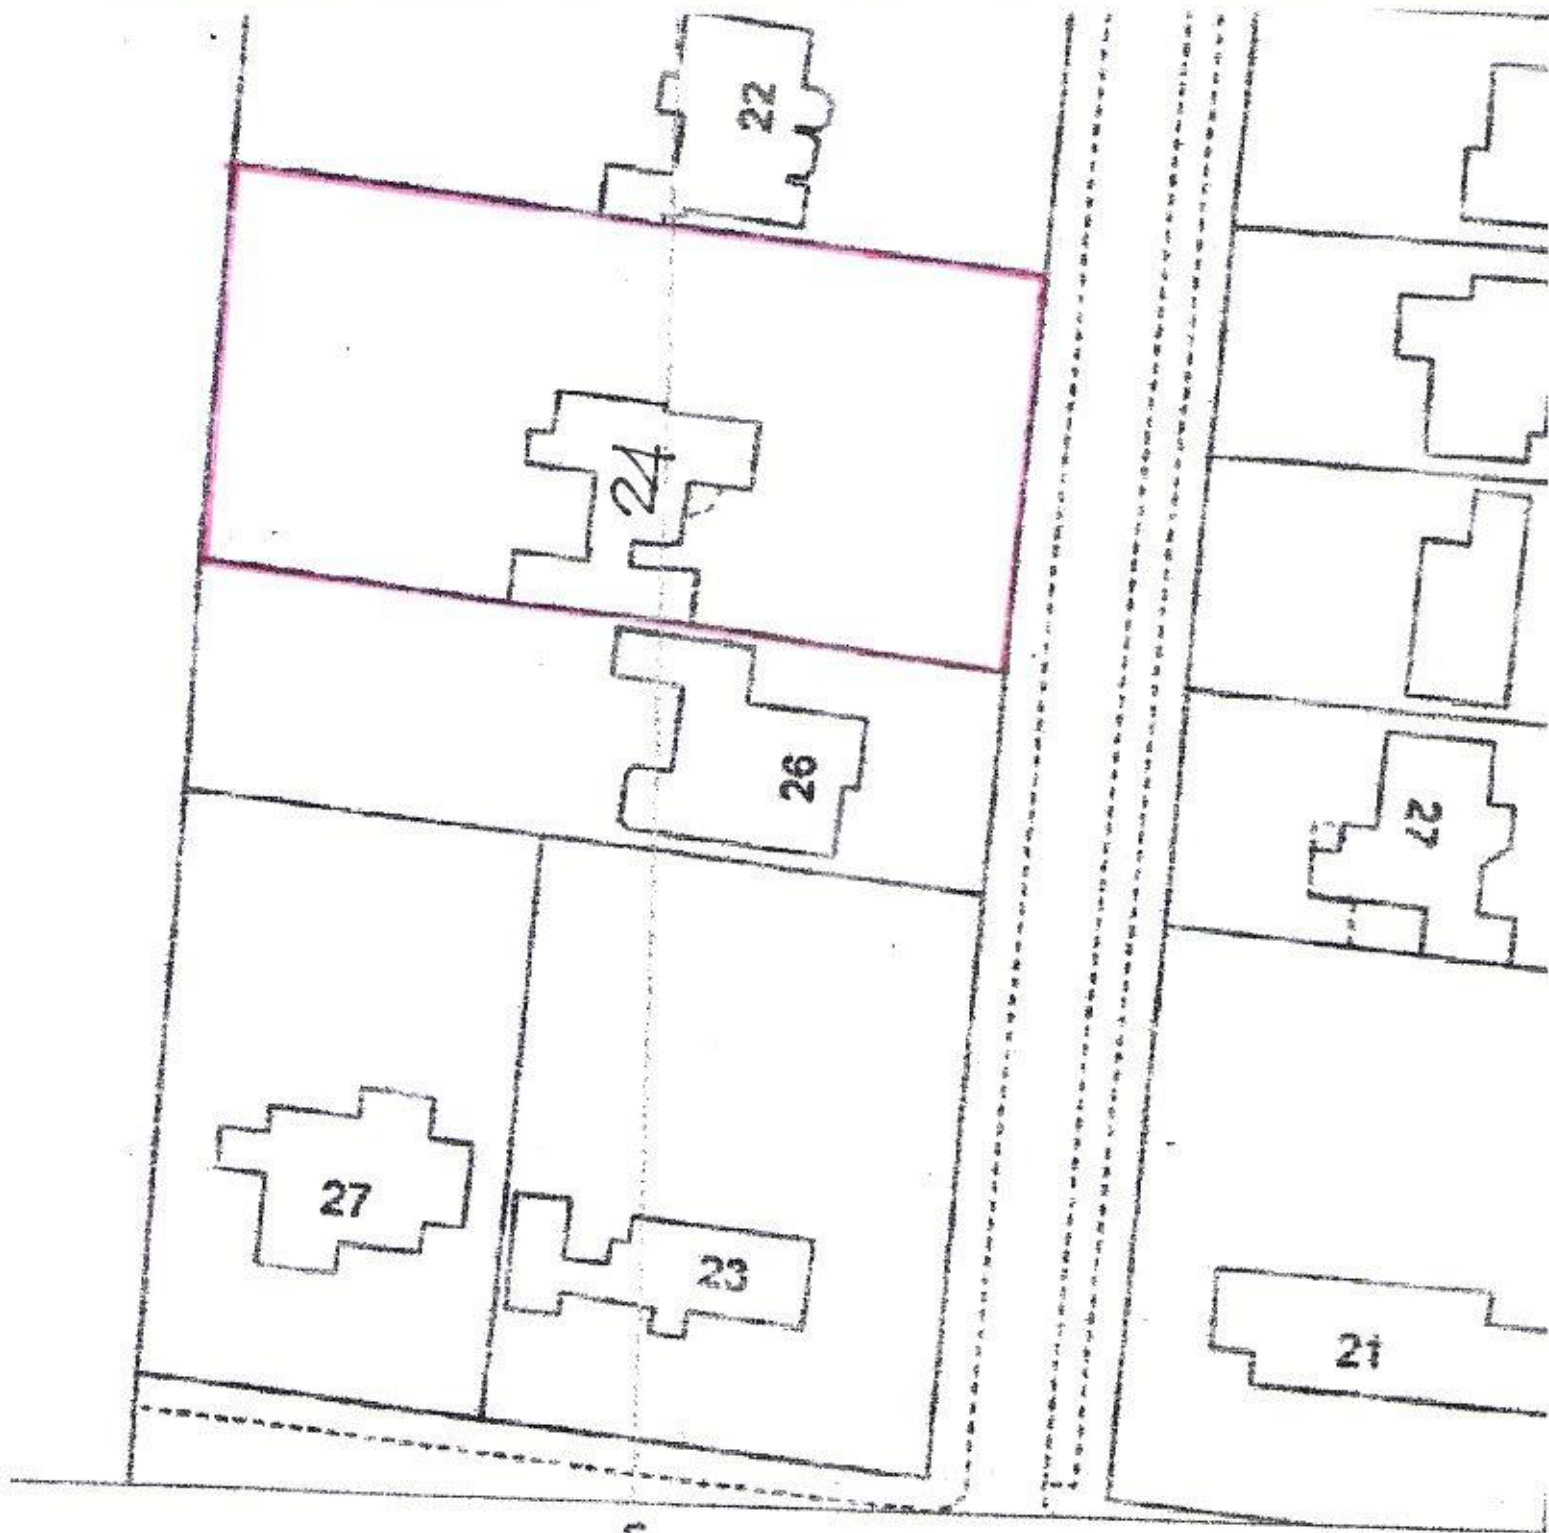

473000m

24 CASTLE AVE
WARBLINGTON
HAVANT
PO9 2RY

1:500

EXISTING PLAN

