


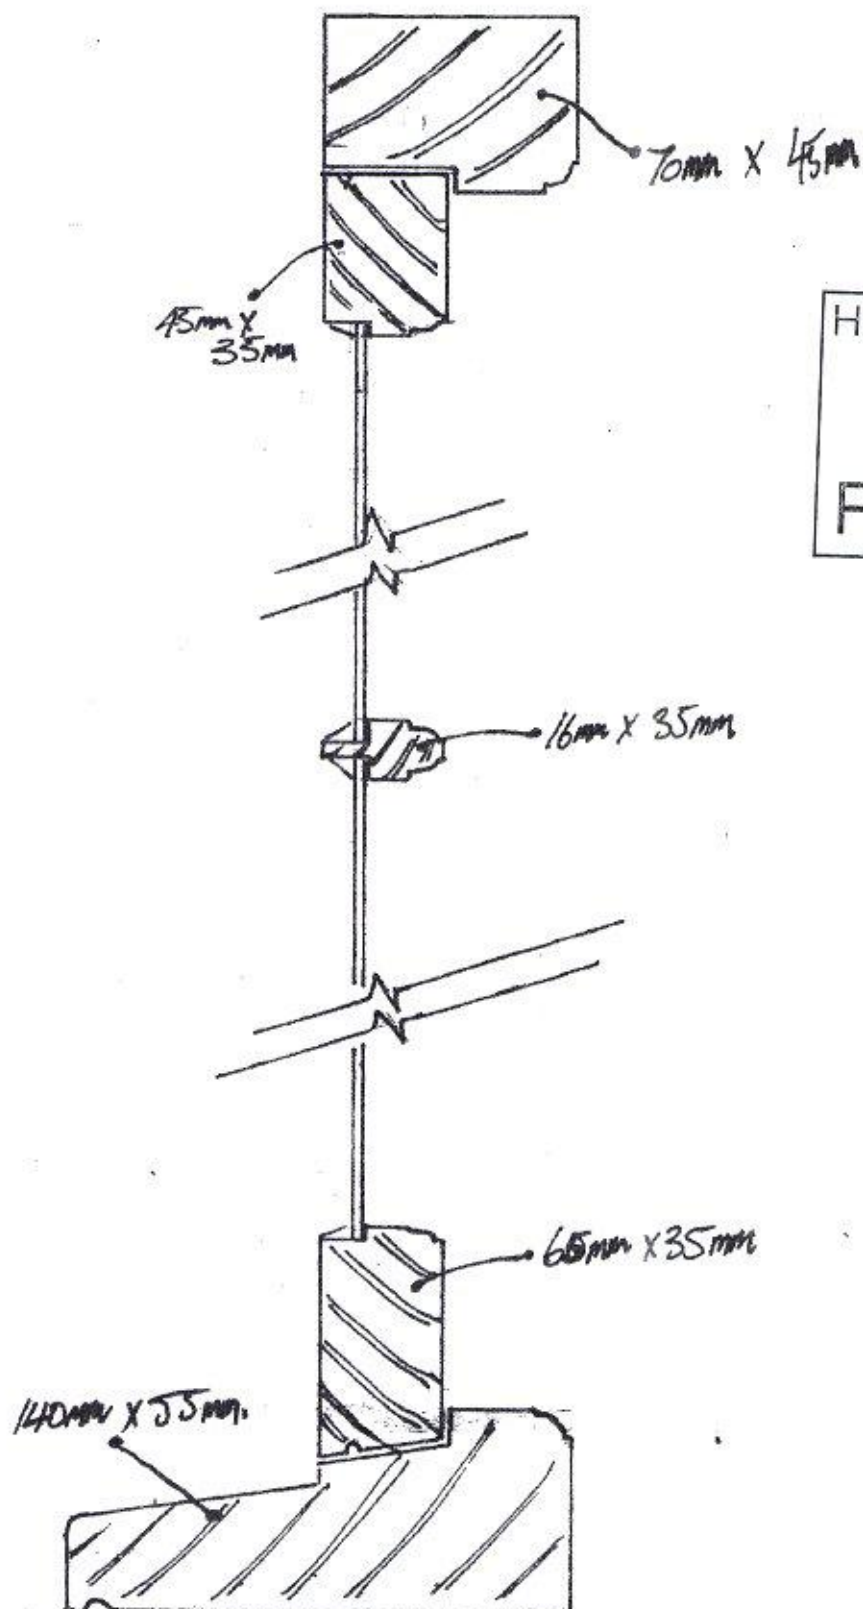

HAVANT BOROUGH
COUNCIL
22 NOV 2017
RECEIVED

SECTION SCALE 1:2.

REPLACEMENT WINDOW CONSTRUCTION