


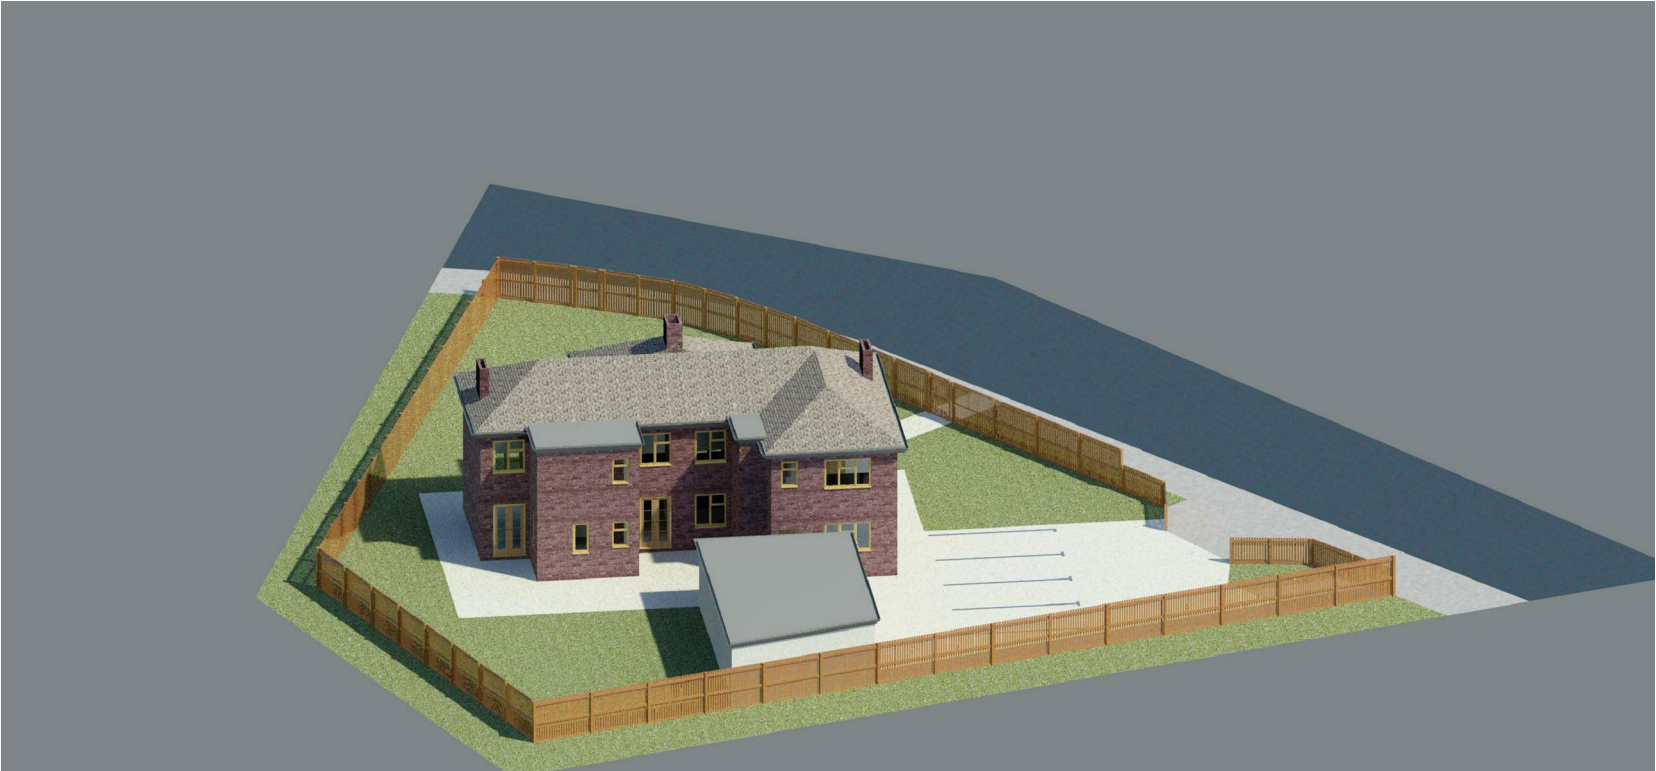

IJ Murray Associates

www.ijma.co.uk

No.	Description	Date

Mr & Mrs Condron

90 / 92 Church Road

Existing Views

Project number	Project Number	A105
Date	Issue Date	
Drawn by	Author	
Checked by	Checker	Scale
		1 : 1