


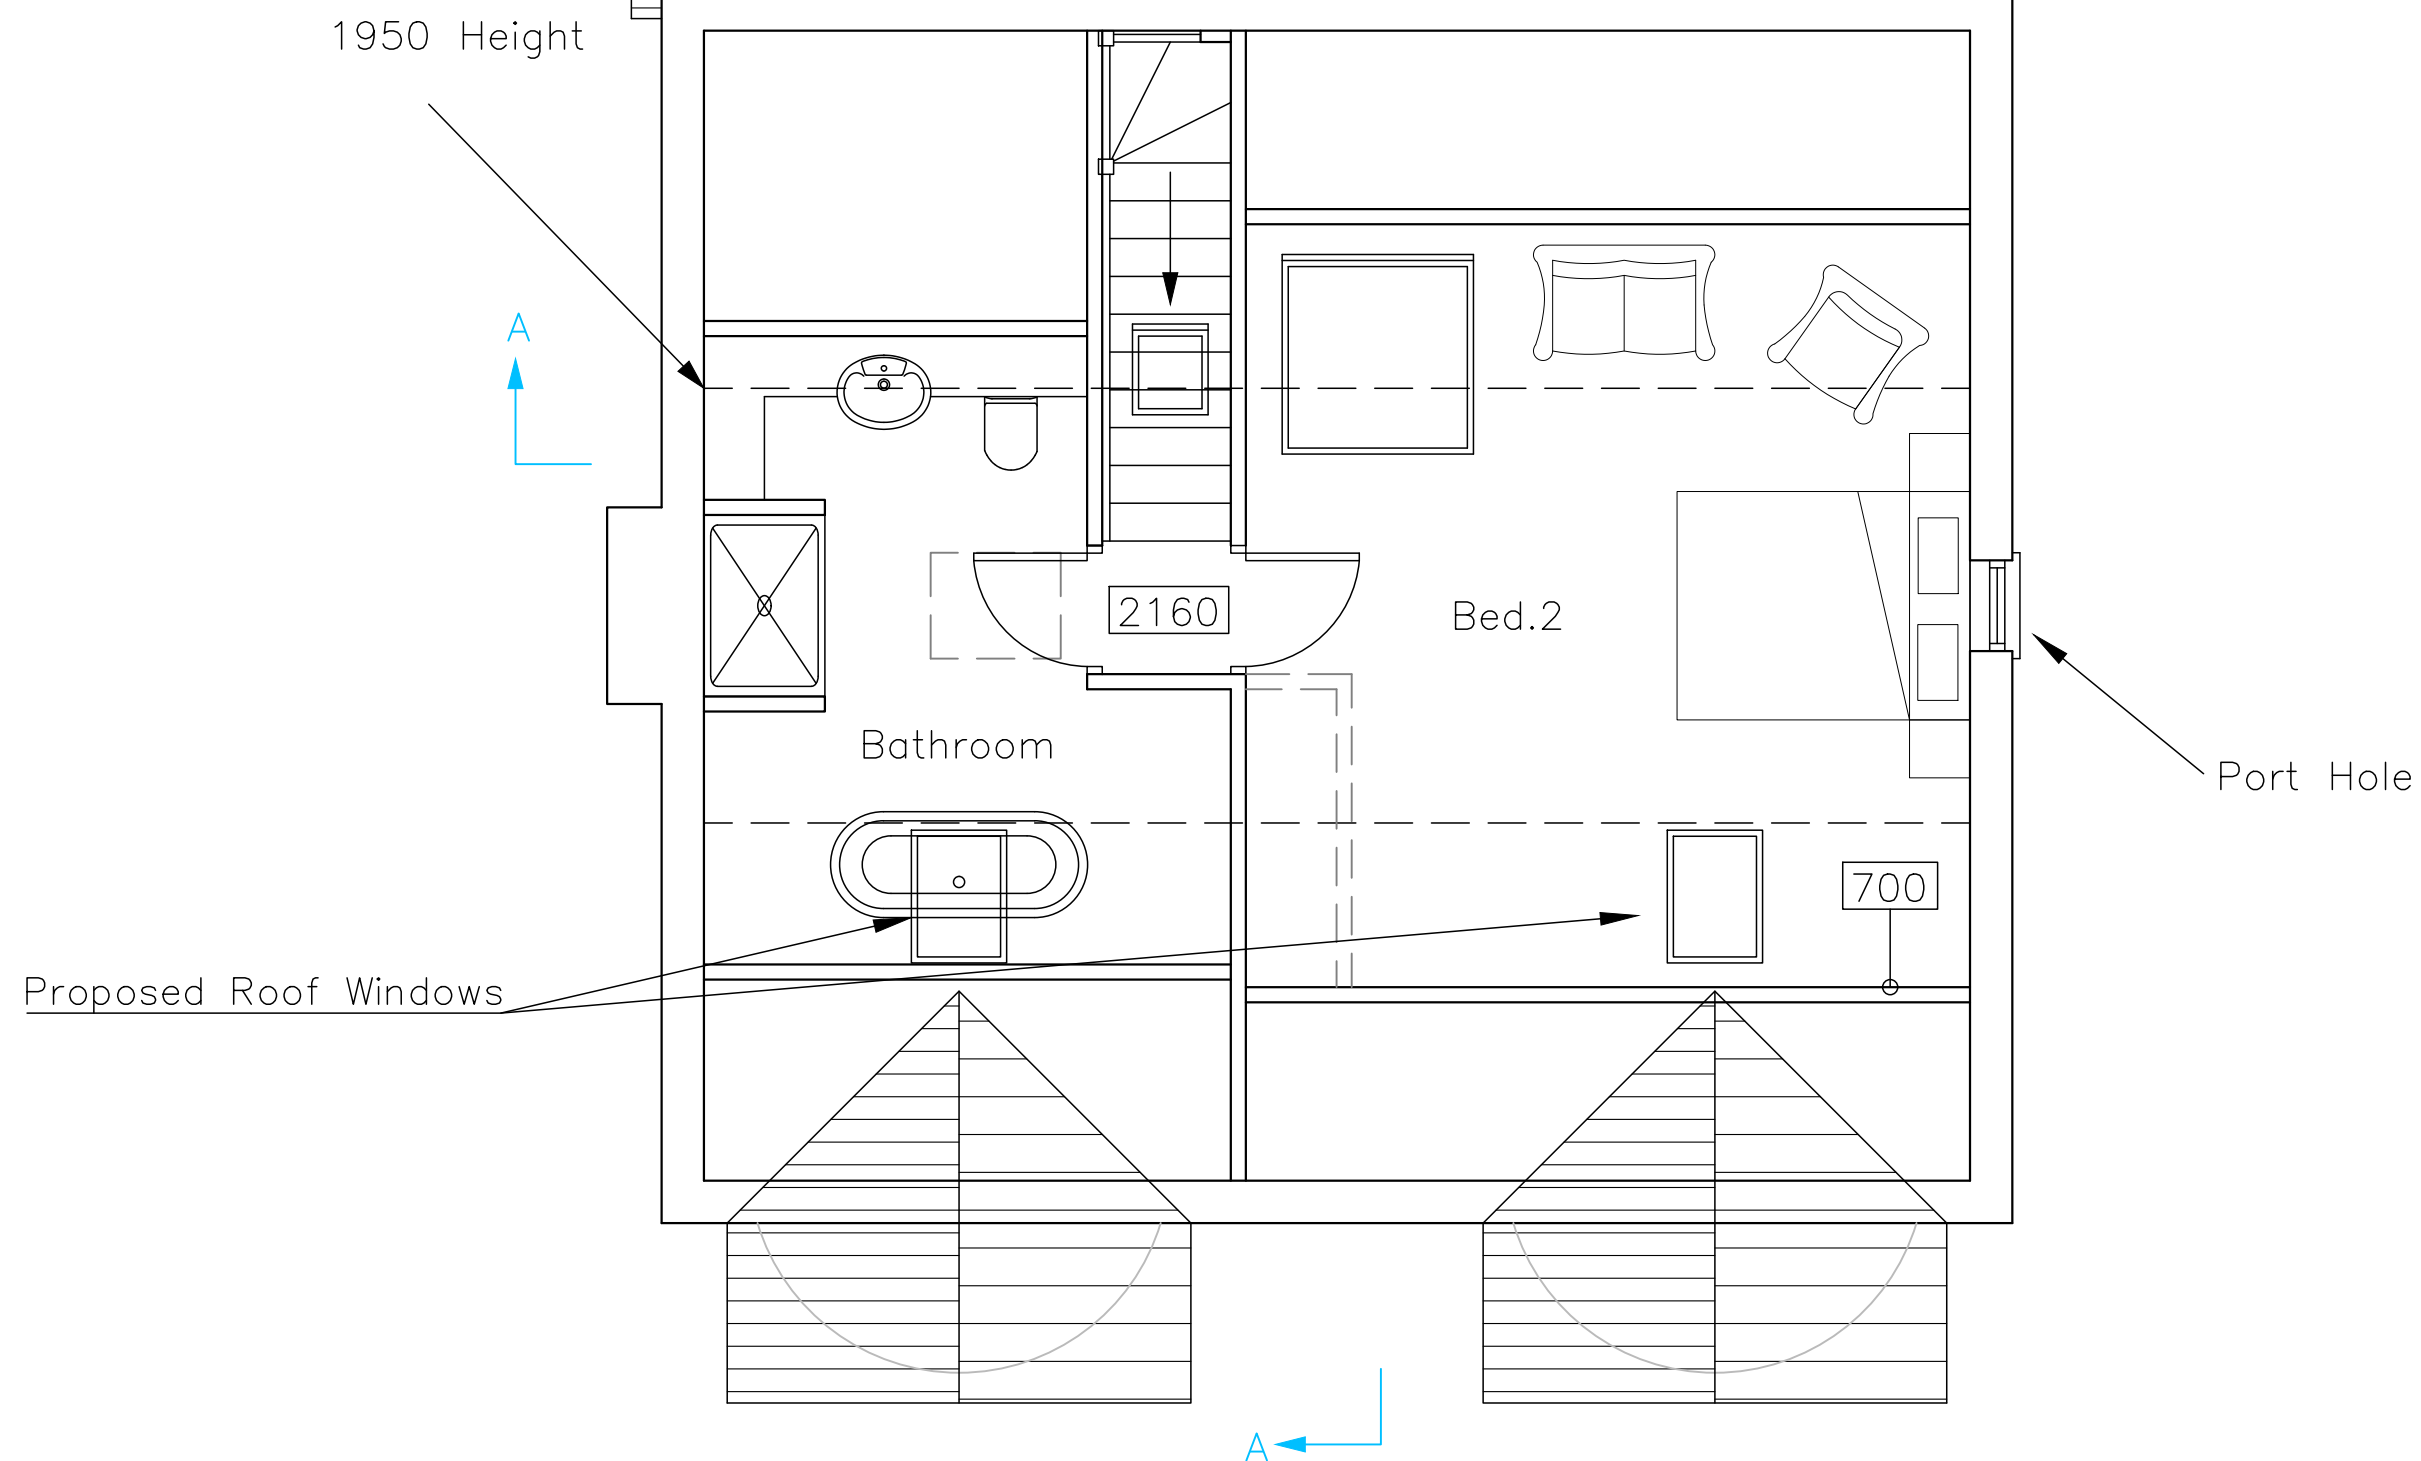

11 Yew Tree Rd,
Hayling Island,
PO11 0QE
metres

Proposed Loft Plan

- Revisions
- A.
 - B.
 - C.
 - D.



Martin Critchley
CHARTERED ARCHITECT

The Old Brewery,
15E South Street, Havant,
Hampshire, PO9 1BU
023 92 474 919
critchleyarchitect@hotmail.com

Scale A3 = 1:50
Drawn AJB/SAR
Date 02/02/18

18005-402⁰