


0 10 20 30 40 50m  
Scale 1:1250

#### NOTES

- All dimensions and levels are to be checked on site.
- Any discrepancies are to be reported to the architect before any work commences.
- This drawing shall not be scaled to ascertain any dimensions. Work to figured dims only.
- This drawing shall not be reproduced without express written permission from AEW.
- Title overlay drawings and ownership boundaries are produced using all reasonable endeavors. AEW cannot be responsible for the accuracy or scale discrepancy of base plans supplied to them.

Application Boundary Indicated Thus: —

| Schedule of Areas | m <sup>2</sup> |
|-------------------|----------------|
| Site Area         | 304.5          |

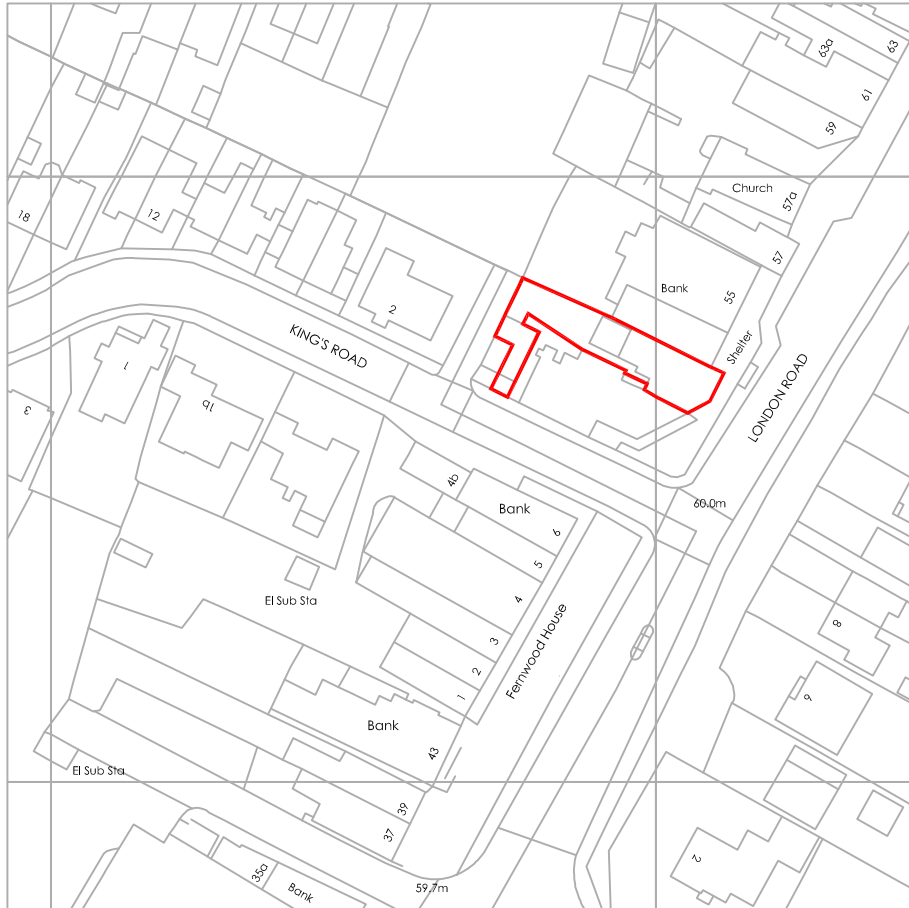

Ordnance Survey, (c) Crown Copyright 2017. All rights reserved. Licence number 100022432

## Location Plan

|                                                  |                  |                       |              |
|--------------------------------------------------|------------------|-----------------------|--------------|
| A                                                | 13/12/2017       | TS                    | JJS          |
| Application Boundary updated.                    |                  |                       |              |
| -                                                | 12/12/2017       | TS                    | JJS          |
| Initial Issue.                                   |                  |                       |              |
| REV                                              | Date             | Drawn by:-            | Checked by:- |
| Status                                           | Purpose of Issue |                       |              |
| S2                                               | For Approval     |                       |              |
| drawing stage <b>Stage 2a - Change of Use</b>    |                  |                       |              |
| client<br>Private Client                         |                  |                       |              |
| project<br>51 London Road<br>Cowplain<br>PO8 8UJ |                  | store<br><br>PJ000773 |              |
| drawing title<br><b>Location Plan</b>            |                  |                       |              |
| date                                             | 12/12/2017       | drawn                 | TS           |
| scale@A4                                         | 1:1250           | checked               | JJS          |