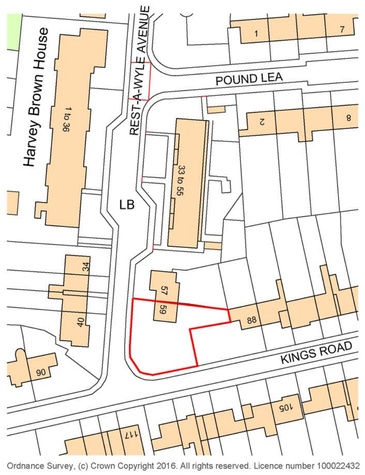

Ordnance Survey, (c) Crown Copyright 2016. All rights reserved. Licence number 100022432

location plan scale A1 1:1000, A3 1:2000

proposed site plan scale A1 1:200

proposed street (Rest-A-Wyle) West elevation scale A1 1:100, A3 1:200

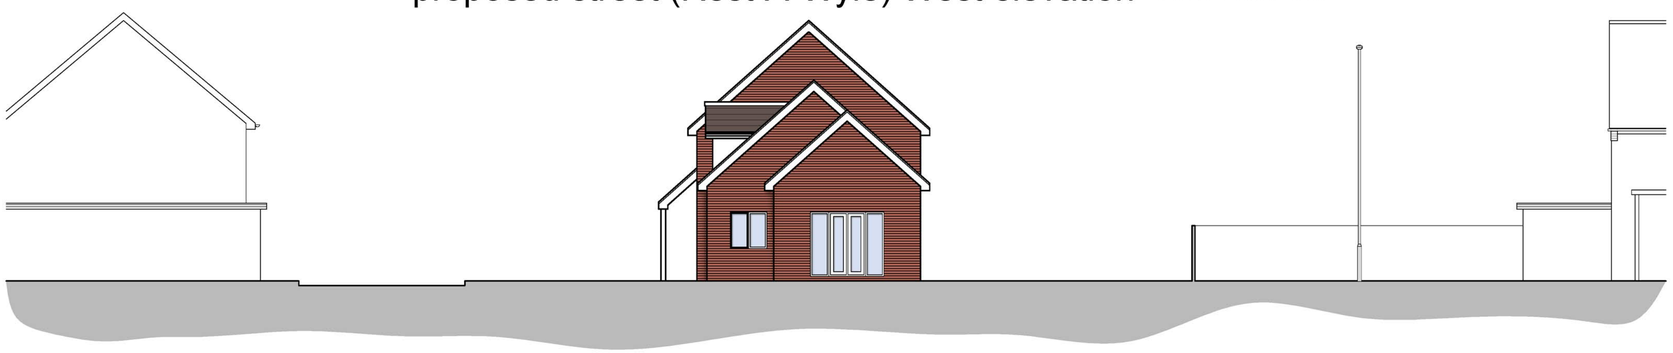

proposed street (Kings Road) South elevation scale A1 1:100, A3 1:200

proposed hedge to boundary

SCHEDULE OF ACCOMMODATION

Unit One - 4 Bed House
137.5 m sq.

TOTAL NEW UNITS 1

TOTAL PARKING SPACES : min. 3 spaces

Associated refuse/recycling & bike storage facilities

notes

this drawing is the copyright of the Holman Reading partnership llp and must not be reproduced in whole or part or used for the execution of works without their permission.

all dimensions to be checked on site prior to commencement of construction works and the architect notified of any discrepancy.

figured dimensions are to be used in preference to scaled dimensions.

no deviation from this drawing will be permitted without prior consent of the architect.

all drawings are prepared subject to a full measured and structural survey of the buildings and site.

all structural work is subject to the appointment of a structural engineer to confirm and agree the structural proposals.

os promap licence no. 100022432.

scale width 100mm @ a1 - 50mm @ a3

client

revision	notes	date	drawn	check

hrp architects
holman reading partnership llp
18 Limberline Spur
hilsea, portsmouth, hampshire, po3 5hj
tel: 023 9269 1843
fax: 023 9263 9722
email: info@hrp-architects.com
website: hrp-architects.com

project	Proposed development Land adjacent no. 59 Rest-A-Wyle, Hayling Island
detail	Proposed site layout and elevations
drawn	ace
checked	
date	jun 17
status	Planning
a1 scale / a3 scale	as shown
rev	8537 07