


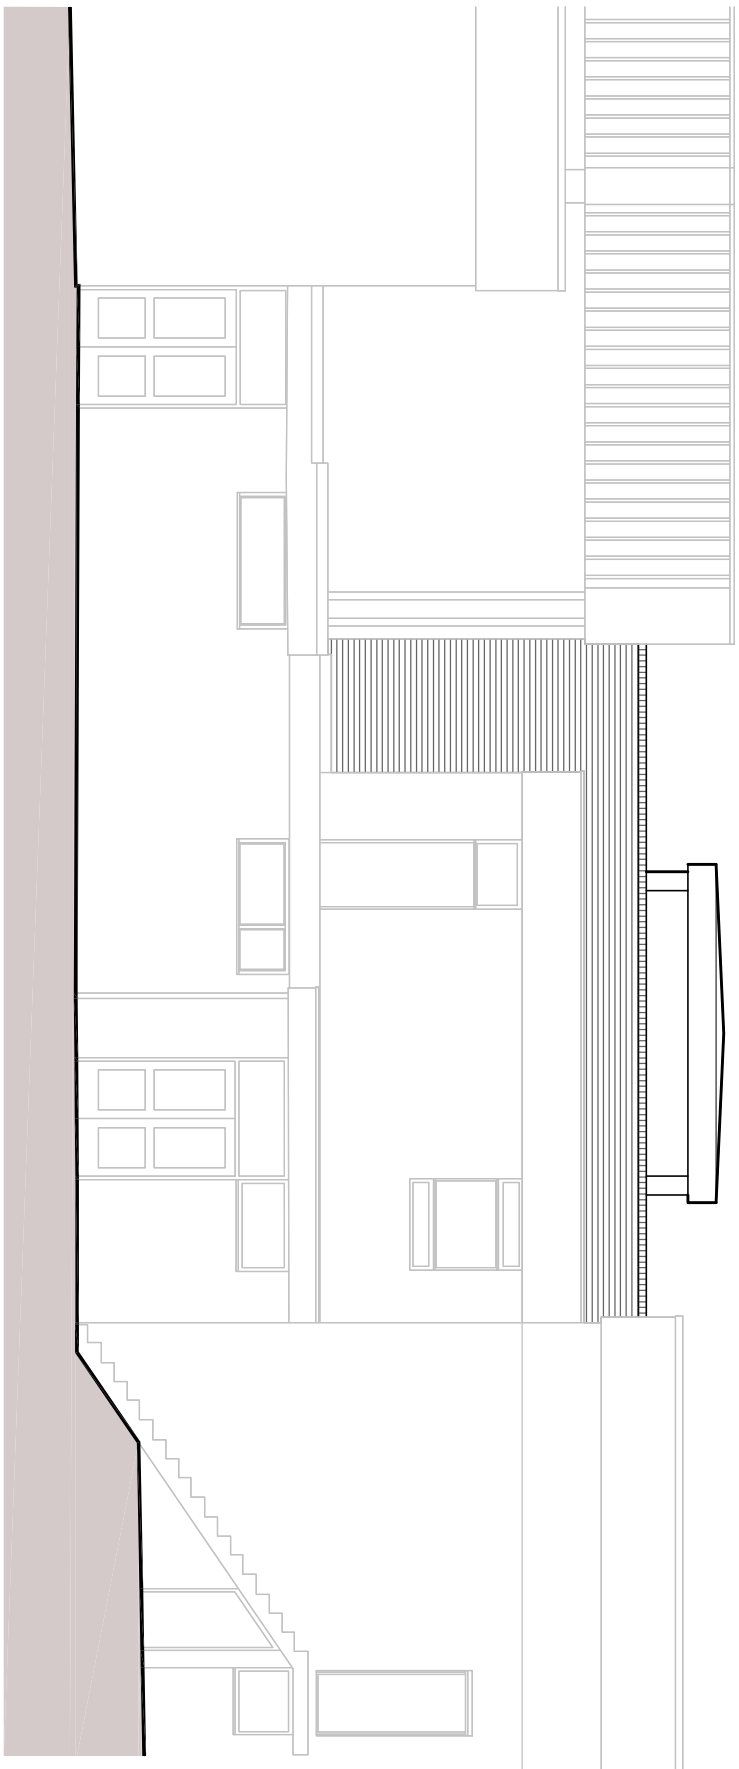


Elevation - rear of block B drama studio




Section through walkway / bridge- showing south elevation of B Block



Section through walkway / bridge- showing north elevation of D Block

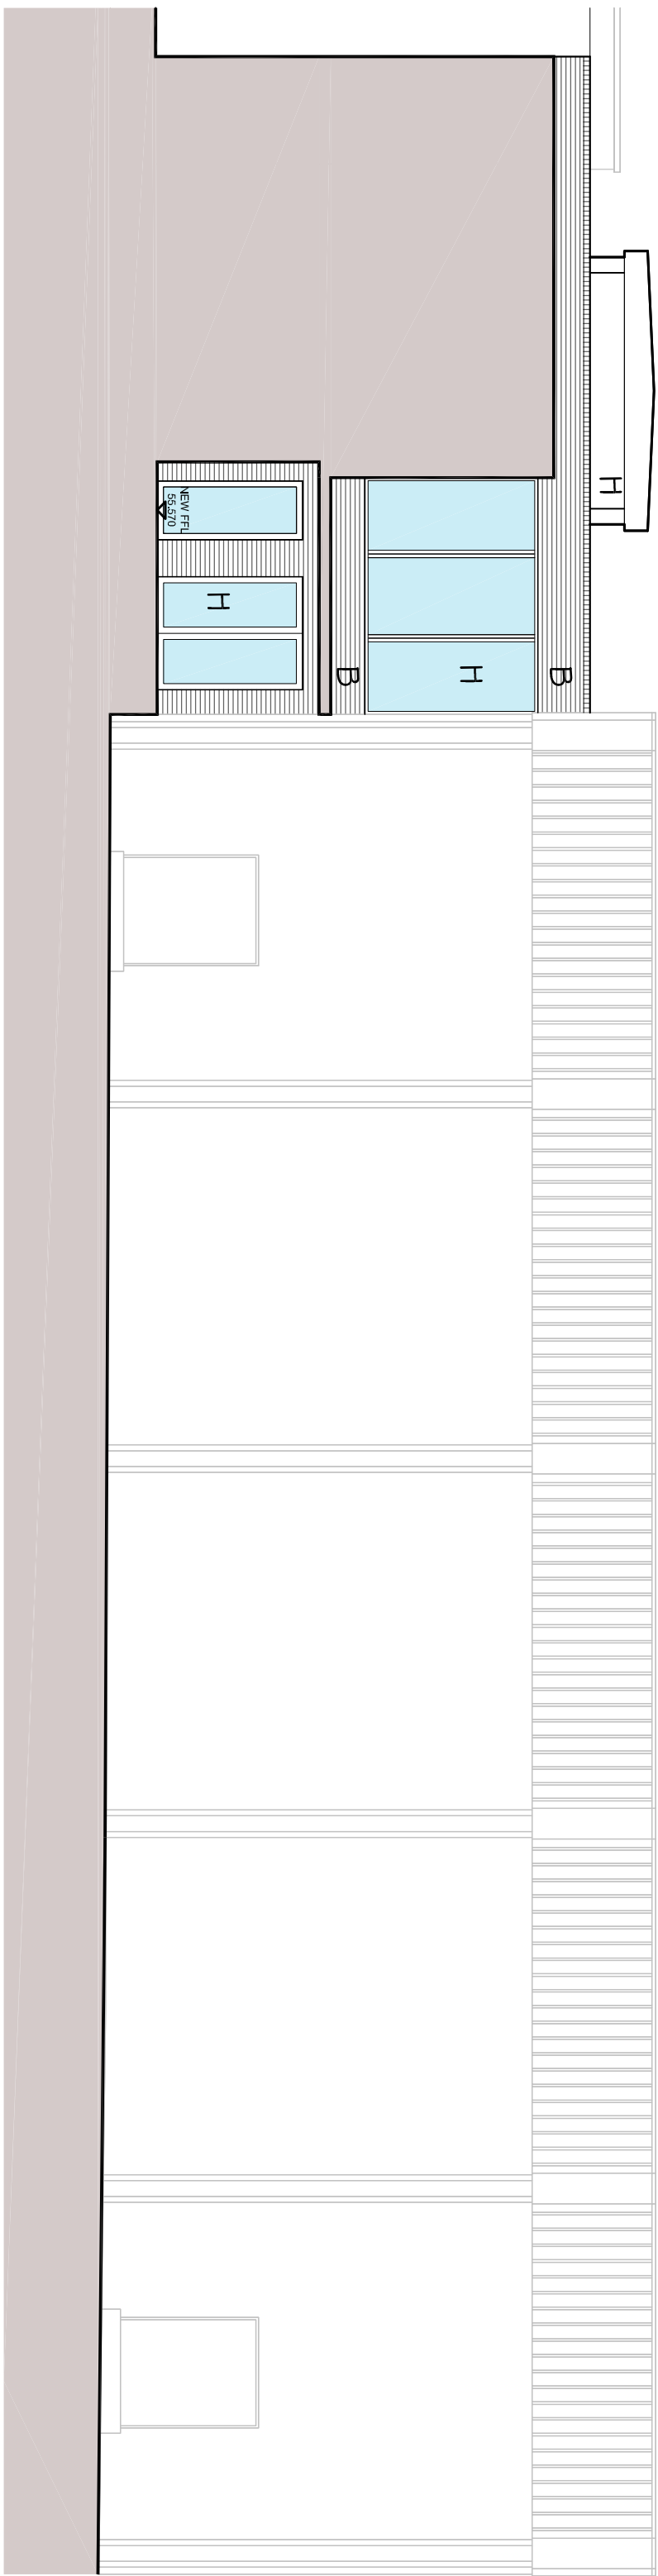


Section C: Elevation to Car Park - Block B Infill

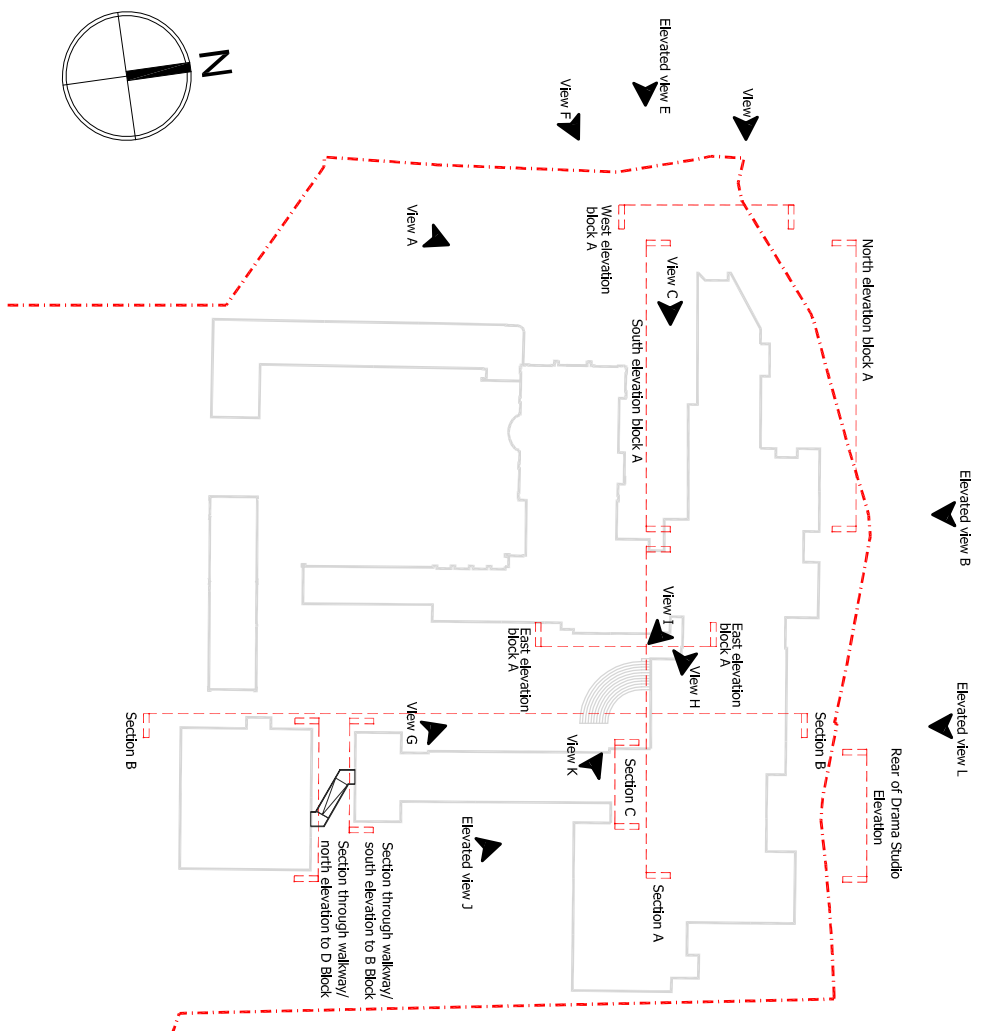

Materials Key:

- A
- Through Colour Render- White / Off-White
- B
- Blue/Black facing / engineering brick
- C
- Kaivali translucent wall paneling
- D
- Zinc seamed cladding
- E
- Tecu (gold) copper mesh solar screen
- F
- Galvanised railing with stainless steel mesh infill guarding
- G
- Timber frame structure to walkways
- H
- Dark grey PPC aluminium windows with thin frames
- J
- Rainwater goods, all other copings and cills - dark grey PPC aluminium.
- K
- Black PPC metal railing and sliding gate
- L
- PPC Aluminium lowered solar shading

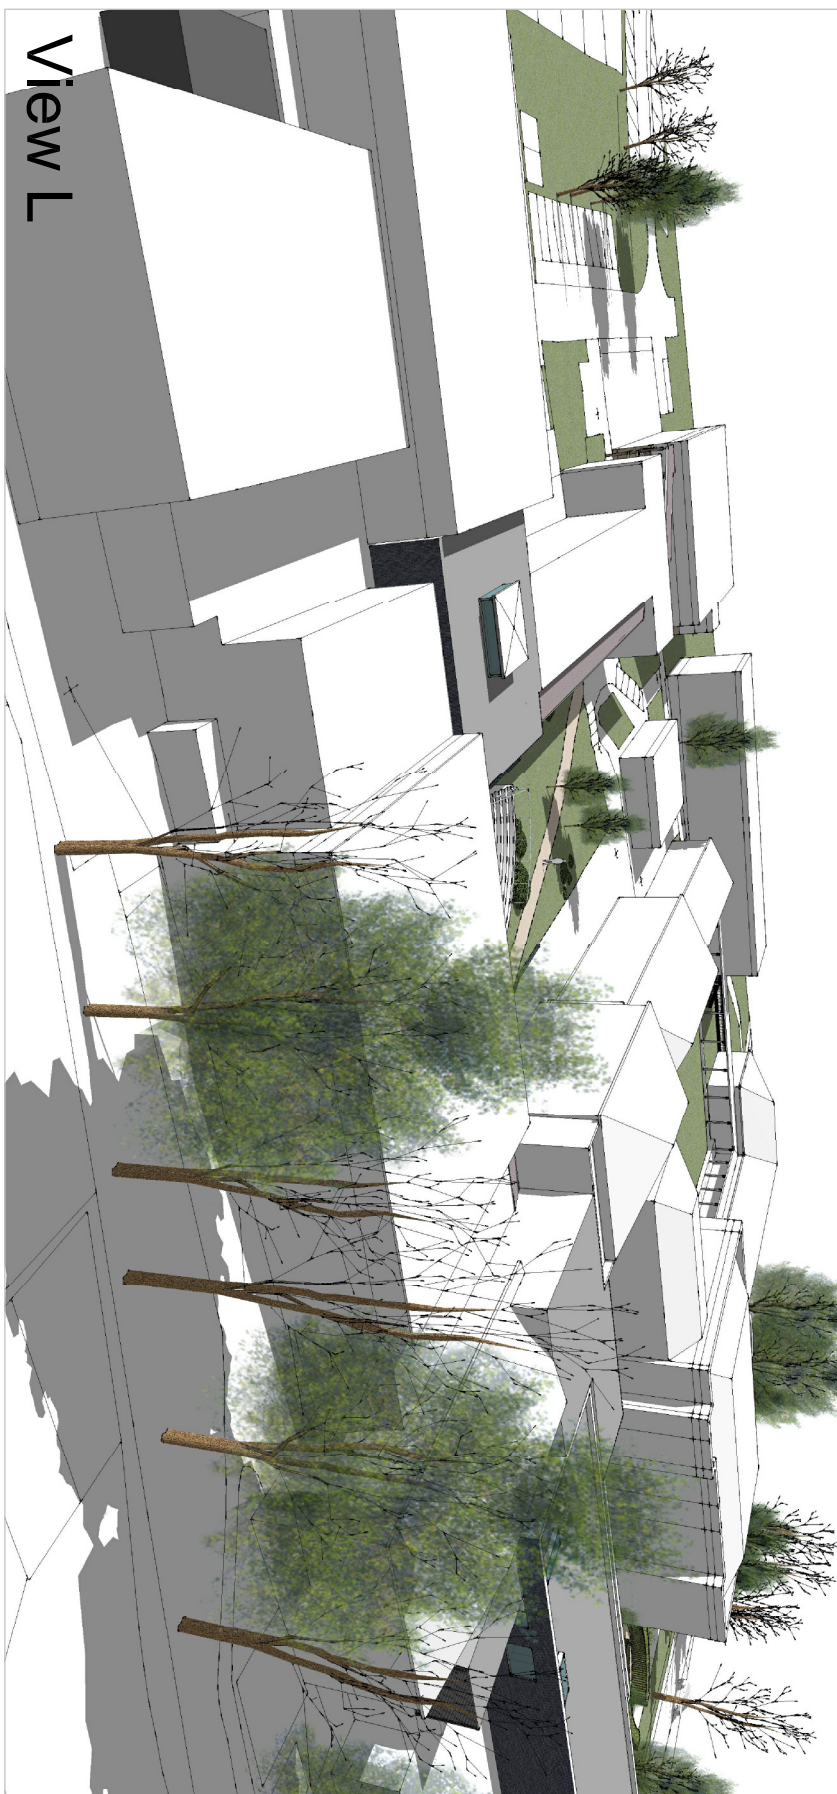

Elevations 1:100 @ A1

1 0 1 2 3 4 5 6 7 8 9m

1:100