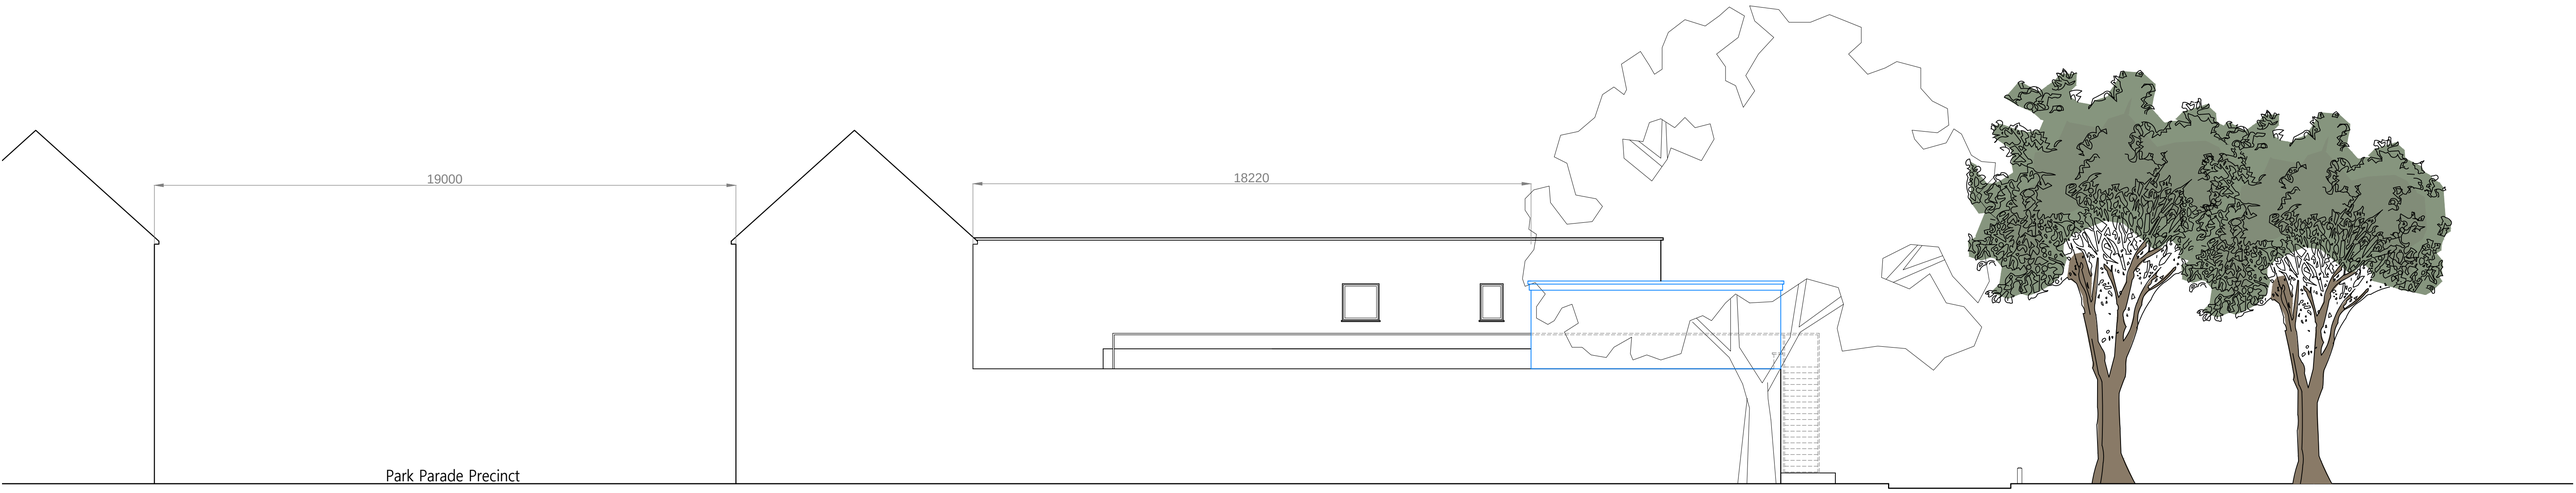

Proposed Western Elevational Section

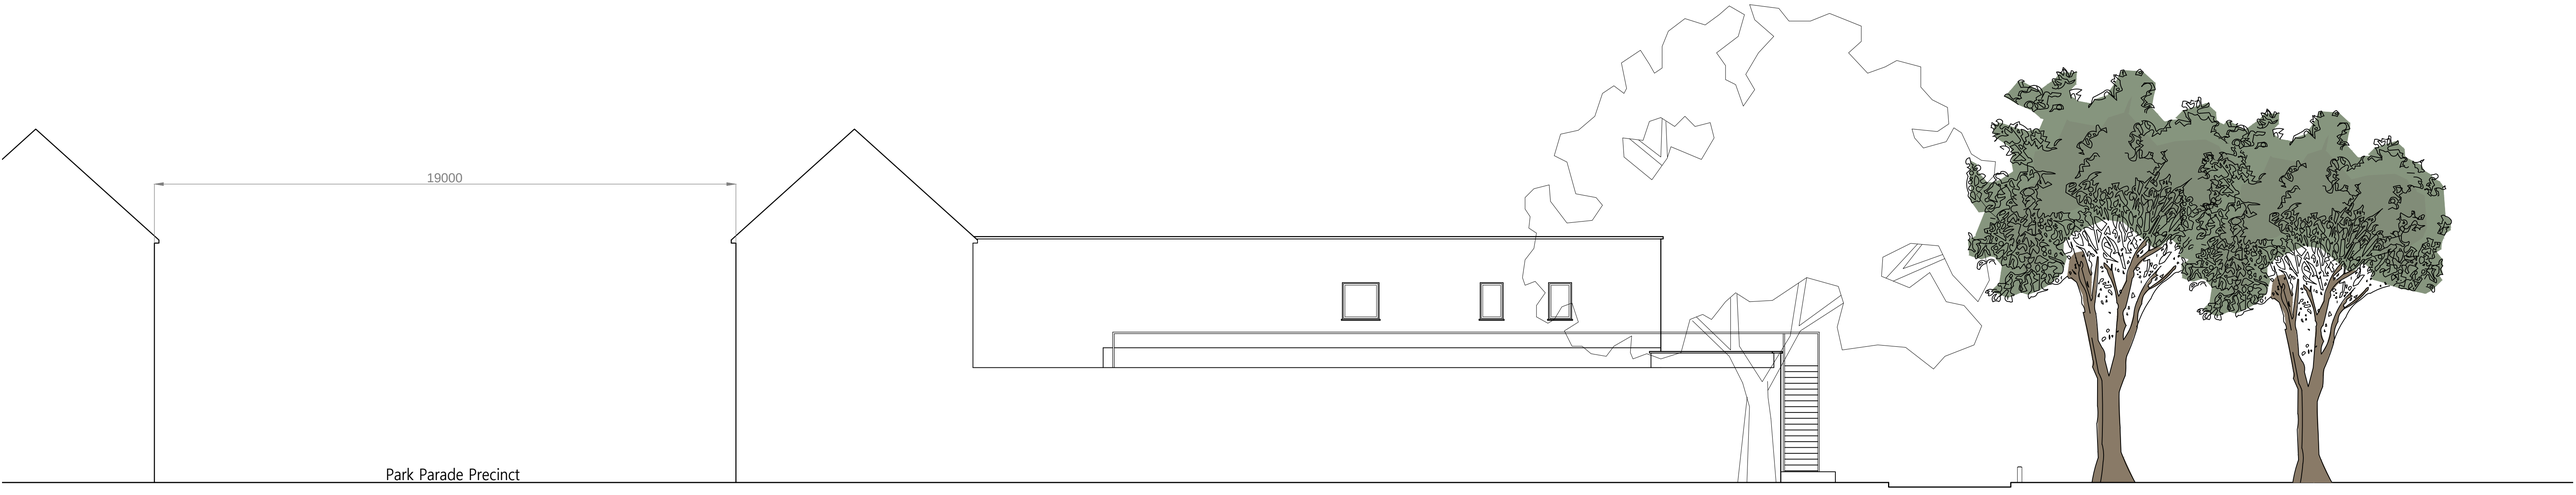

Existing Western Elevational Section

KNIGHT ARCHITECTURAL DESIGN
K.A.D. Ltd.
The Gatehouse, Admirals Wood
7 Coldeast Way
Sarisbury Green
Southampton
SO31 7AT
m: 07801 346 479
t: 01489 660 194
e: ian@k-a-d.co.uk

Client
MARK SMITH

Drawing
EXISTING AND PROPOSED
ELAVATIONAL SECTIONS

Project
FIRST FLOOR 25-29
PARK PARADE

Scale	Date
1:100@A1	MAY 2017

Project no.	Sequential	Bldg/Floor	Detail	Rev
KAD	01	A	ES	A

0m 1m 2m 3m 4m 5m 6m 7m 8m 9m 10m