



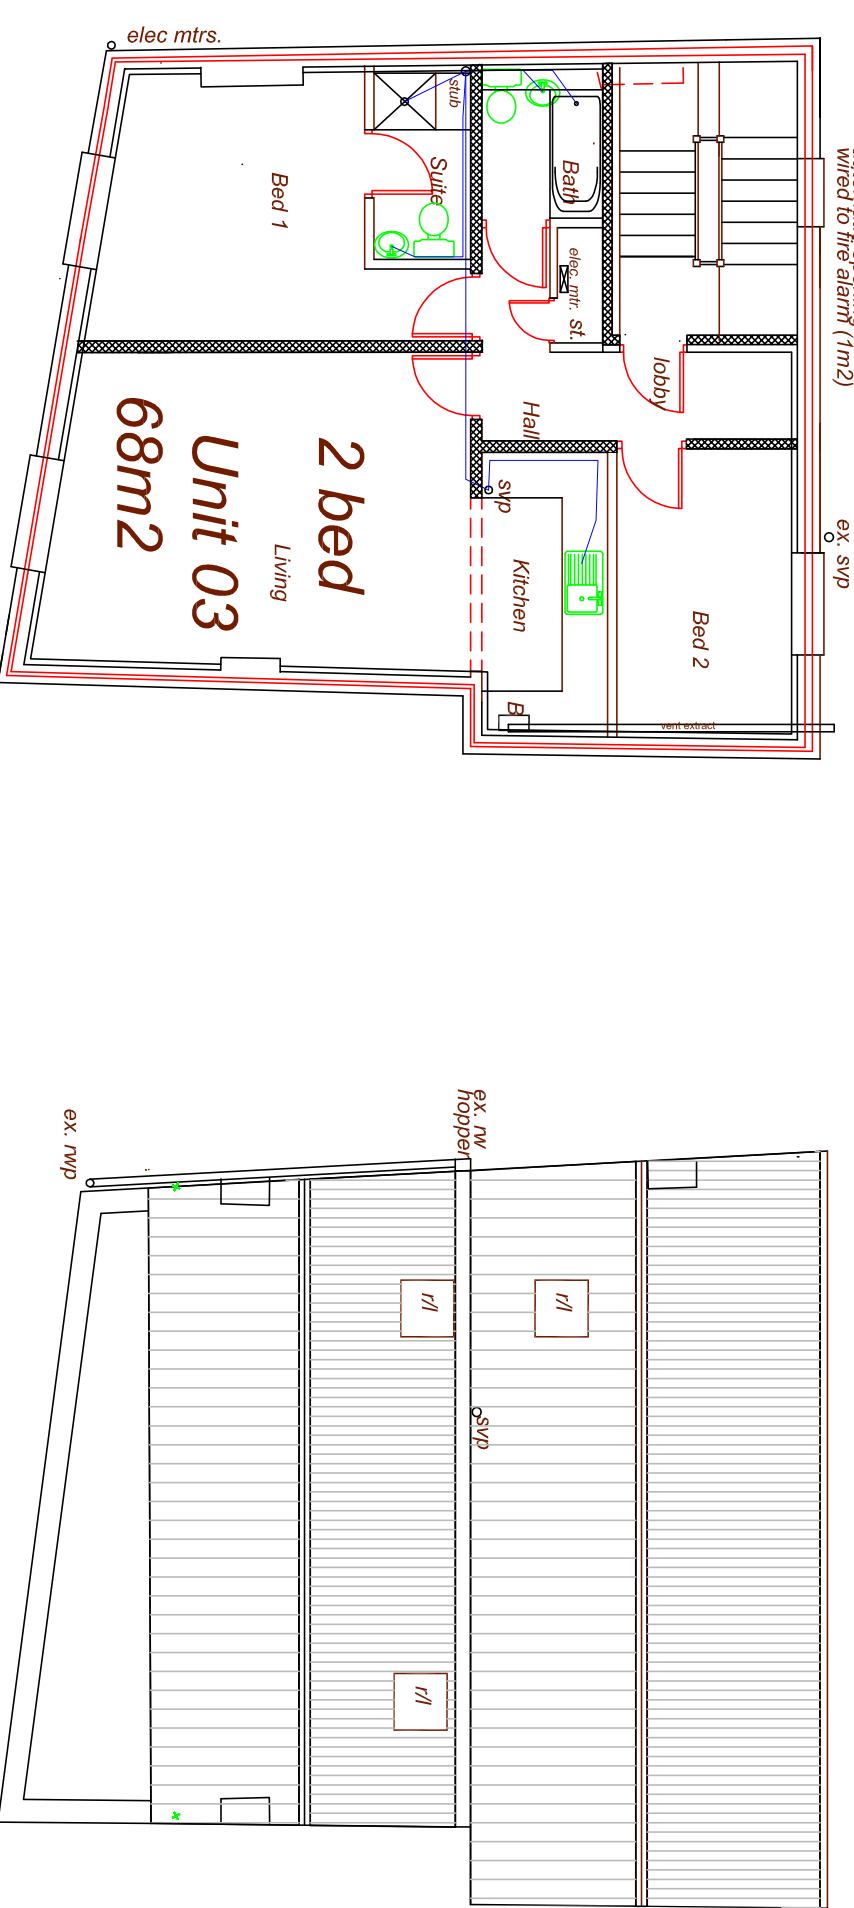


WEST ELEVATION

FIRST FLOOR


GROUND FLOOR

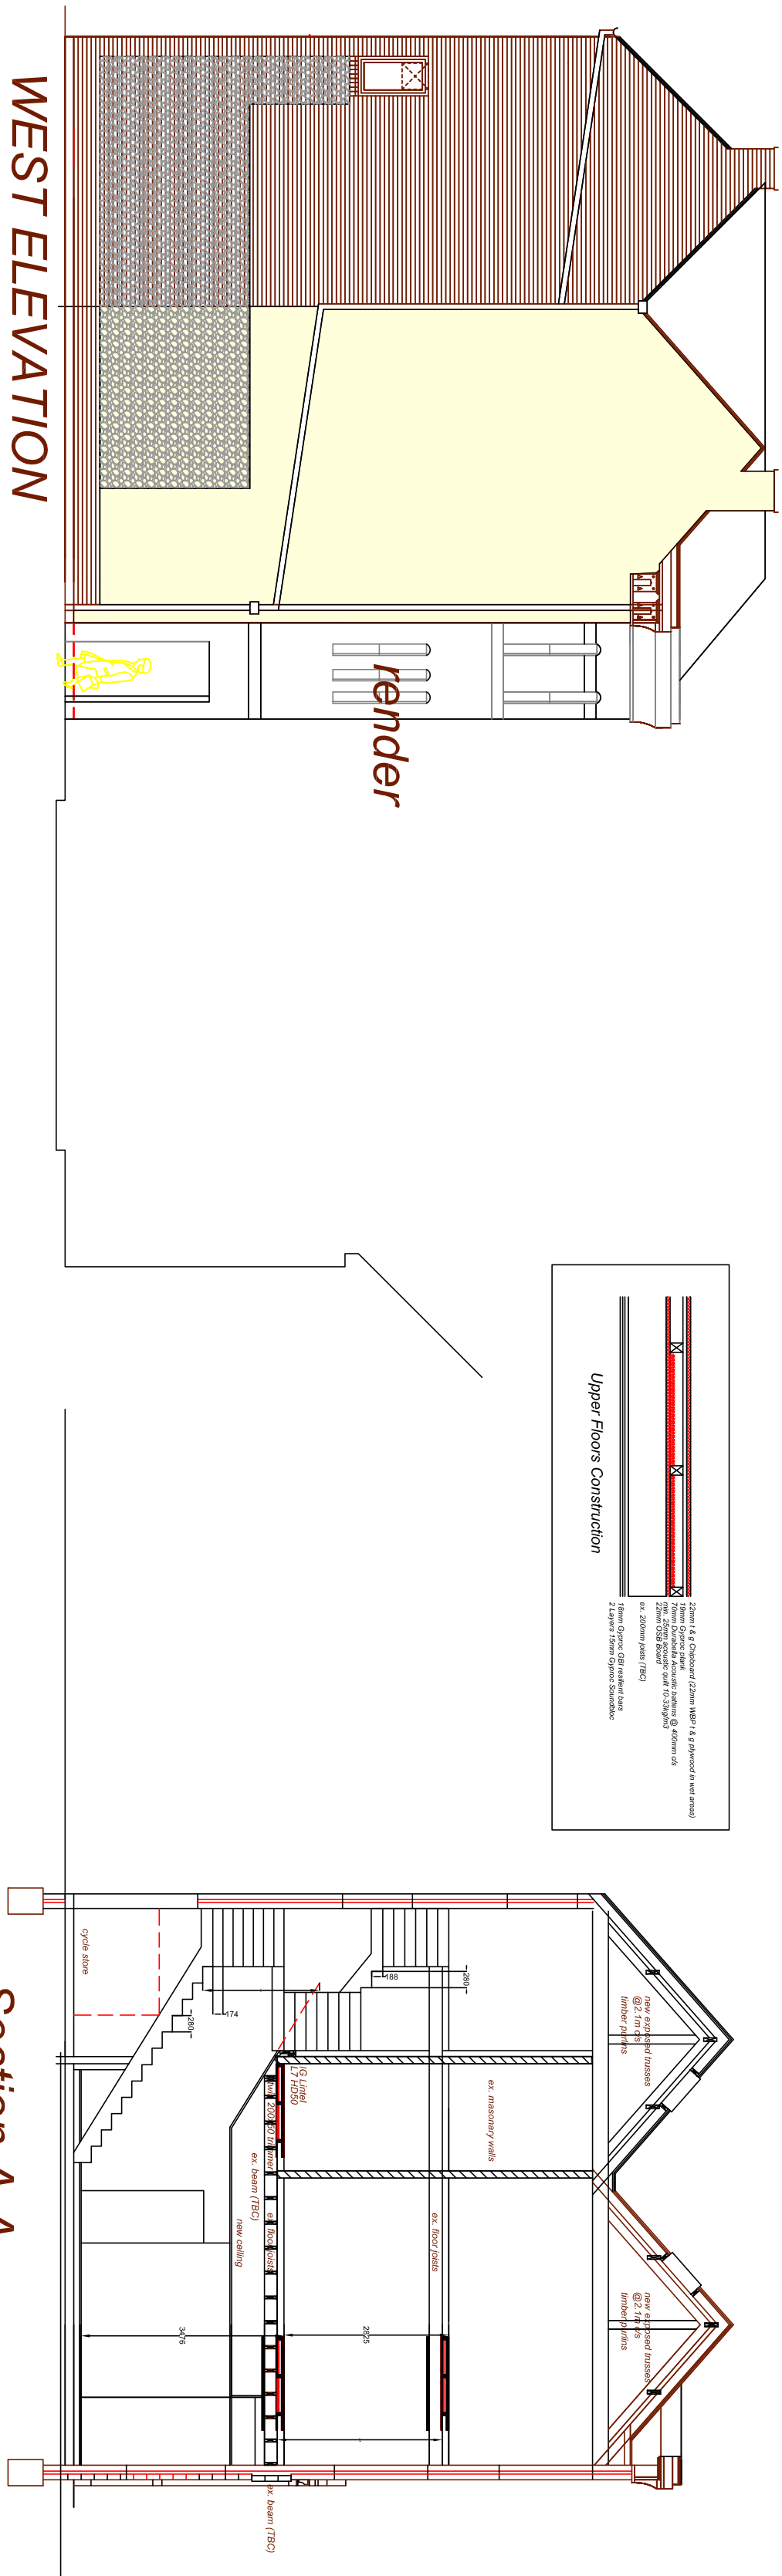

Internal Cycle Rack

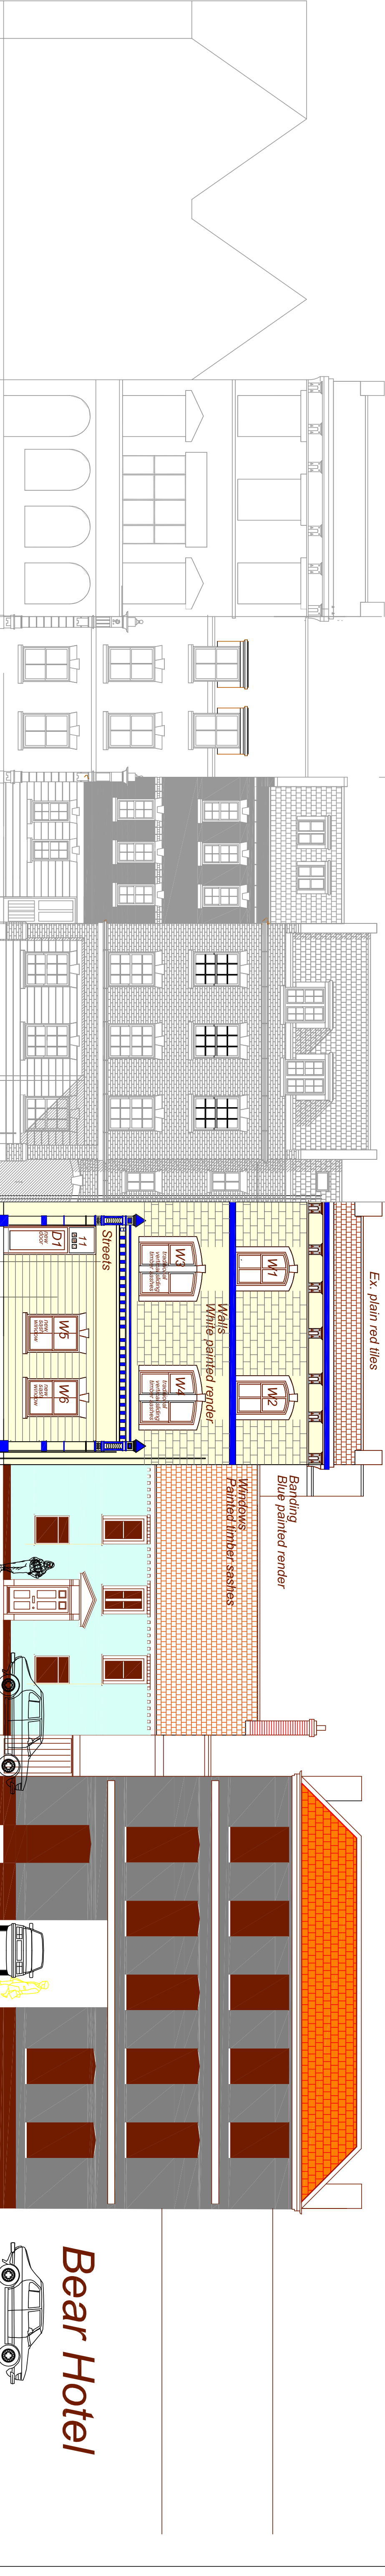

ELEVATION FROM EAST STREET

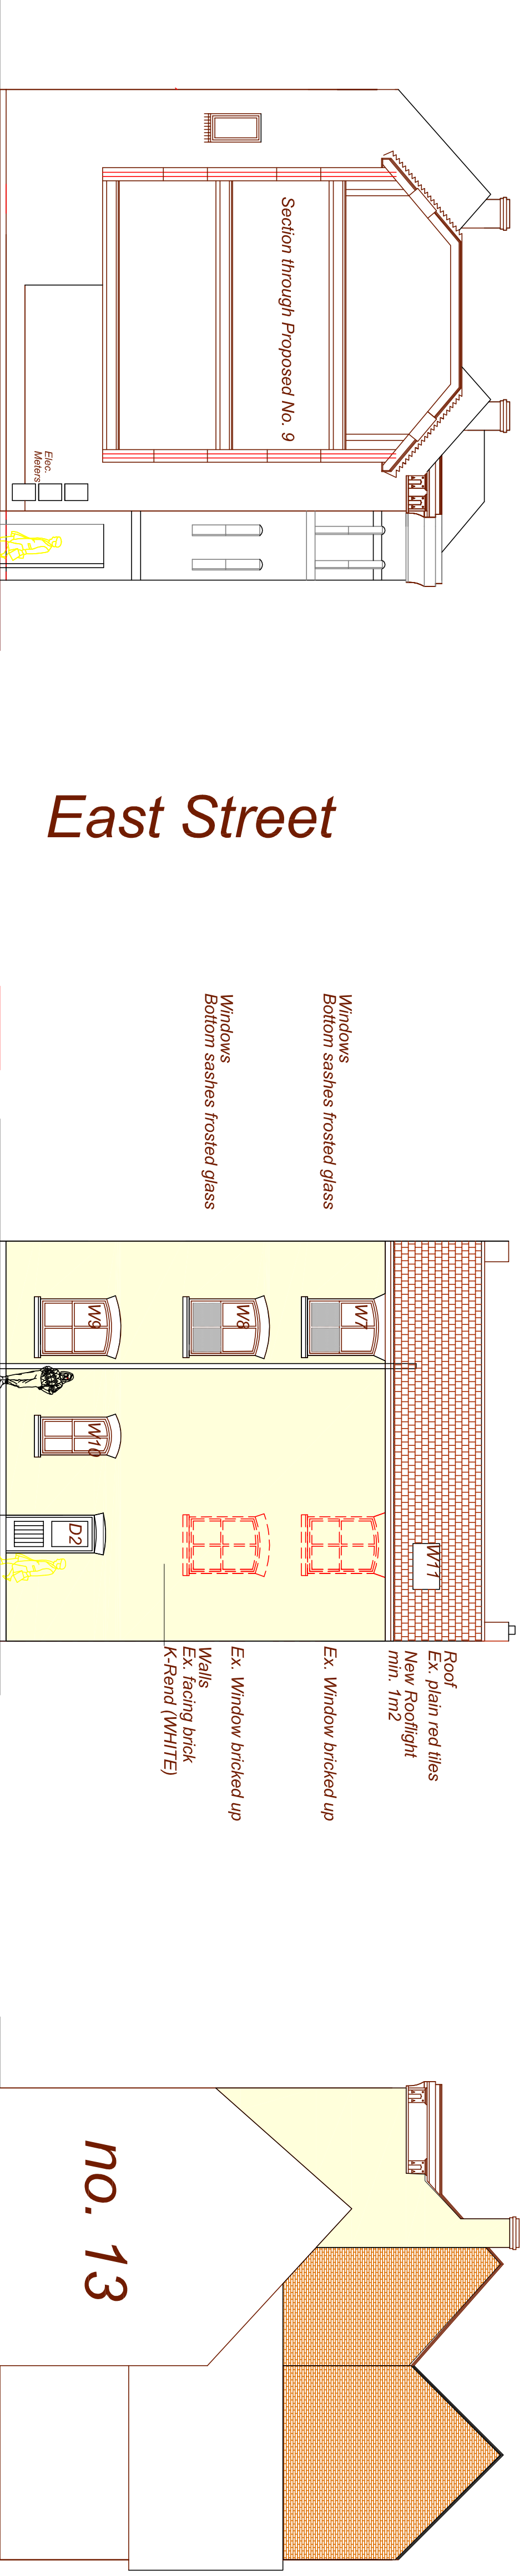

East Street

NORTH ELEVATION

EAST ELEVATION

SCALE	TITLE
1/100	Conversion Works
DATE	11, East Street - Havant
July 17	General Arrangement
AUTHOR	PG
PG	15/45M01



PETER GALLOWAY PARTNERSHIP
ARCHITECTS
TEL: 02382 463163
E-MAIL: peter@pgpartnerships.co.uk
HAYMANT
MOB: 07788 463362