

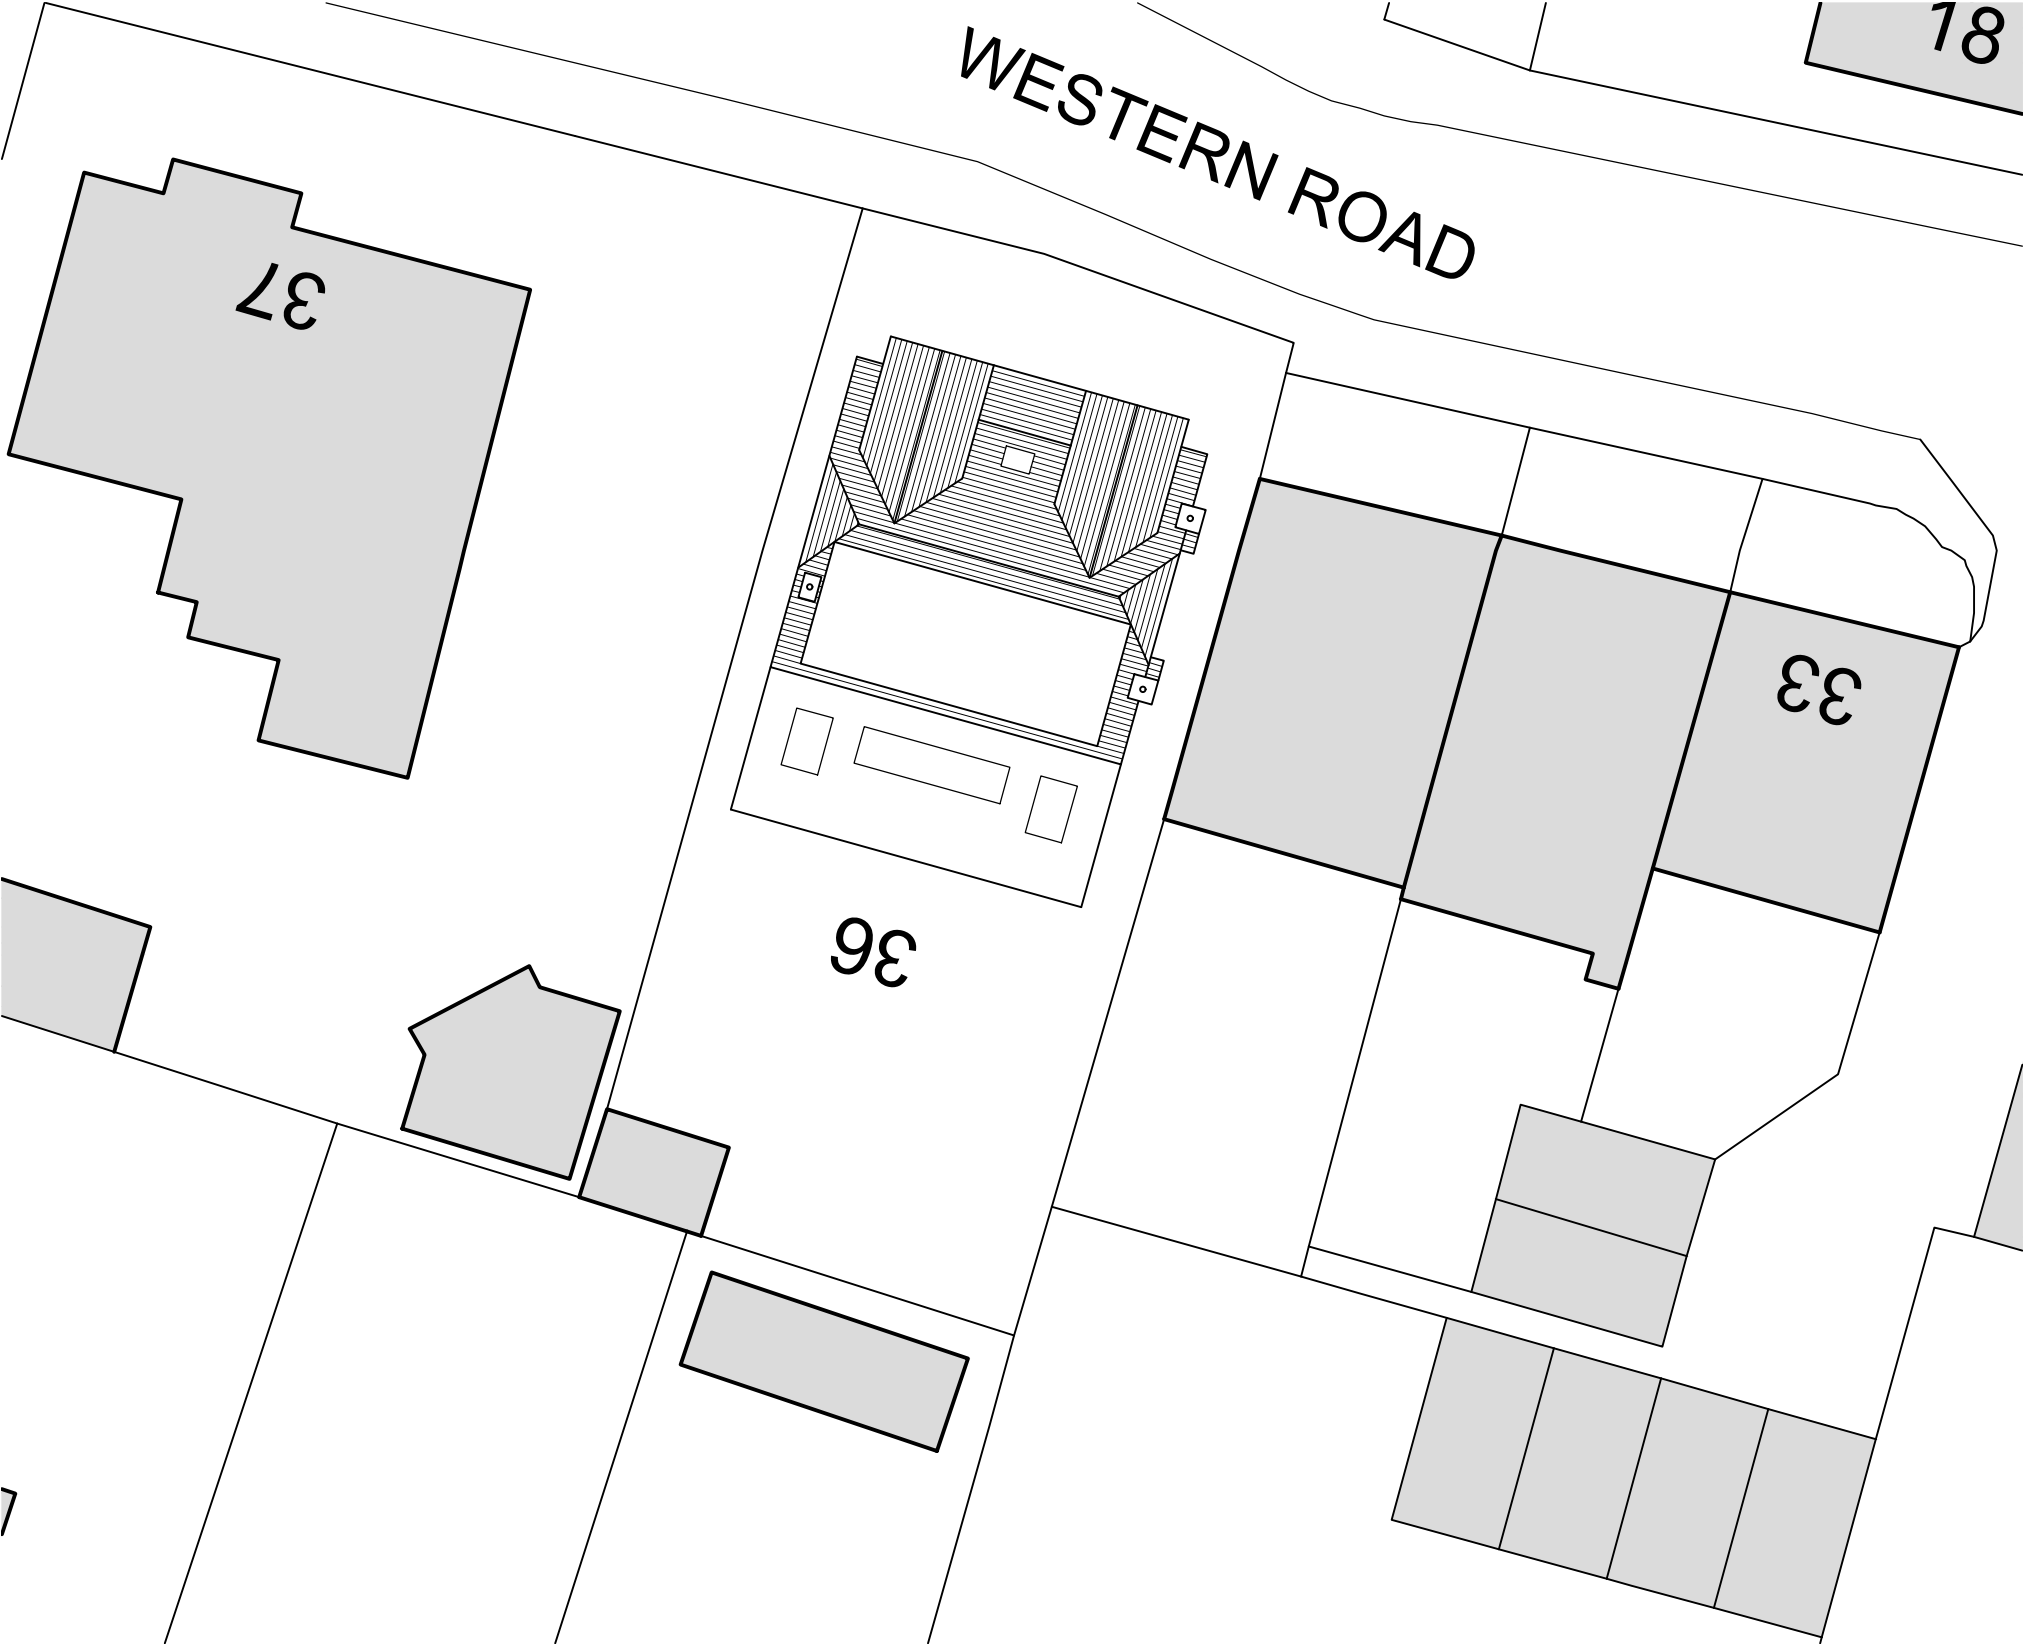


This drawing may be scaled with reference to the scale bar for planning application purposes only. Do not scale for any other purpose, use only annotated dimensions. All dimensions are to be checked by parties using the drawing, and any errors or omissions are to be reported to James Potter Associates Ltd.

Rev.	Date	Note	Author	Checked
A	28/03/18	Amended rear dormer to permitted development flat roof.	LB	JP

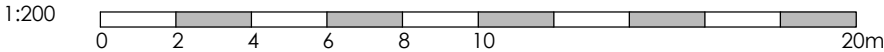

BLOCK PLAN
SCALE 1:200

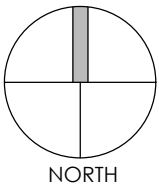

Project	DOUBLE STOREY FRONT EXTENSION REAR EXTENSION & REAR DORMER 36 WESTERN ROAD, HAVANT PO9 1NJ					Drawing	BLOCK AND LOCATION PLAN			
						Job-Dwg Number	17108-PL-001		Rev.	A
Client	MR & MRS GILMAN					 JAMES POTTER ASSOCIATES www.jpa.design JPA - PORTSMOUTH Suite 1, Winter Works, Rear of 119 Winter Road, Southsea, Portsmouth, PO4 8DS t. +44(0)2393 871 000				
Status	PLANNING									
Scale	1:200/1:1250		Sheet Size A3							
Author	LB	Checked	JP	Date	28/03/18					