


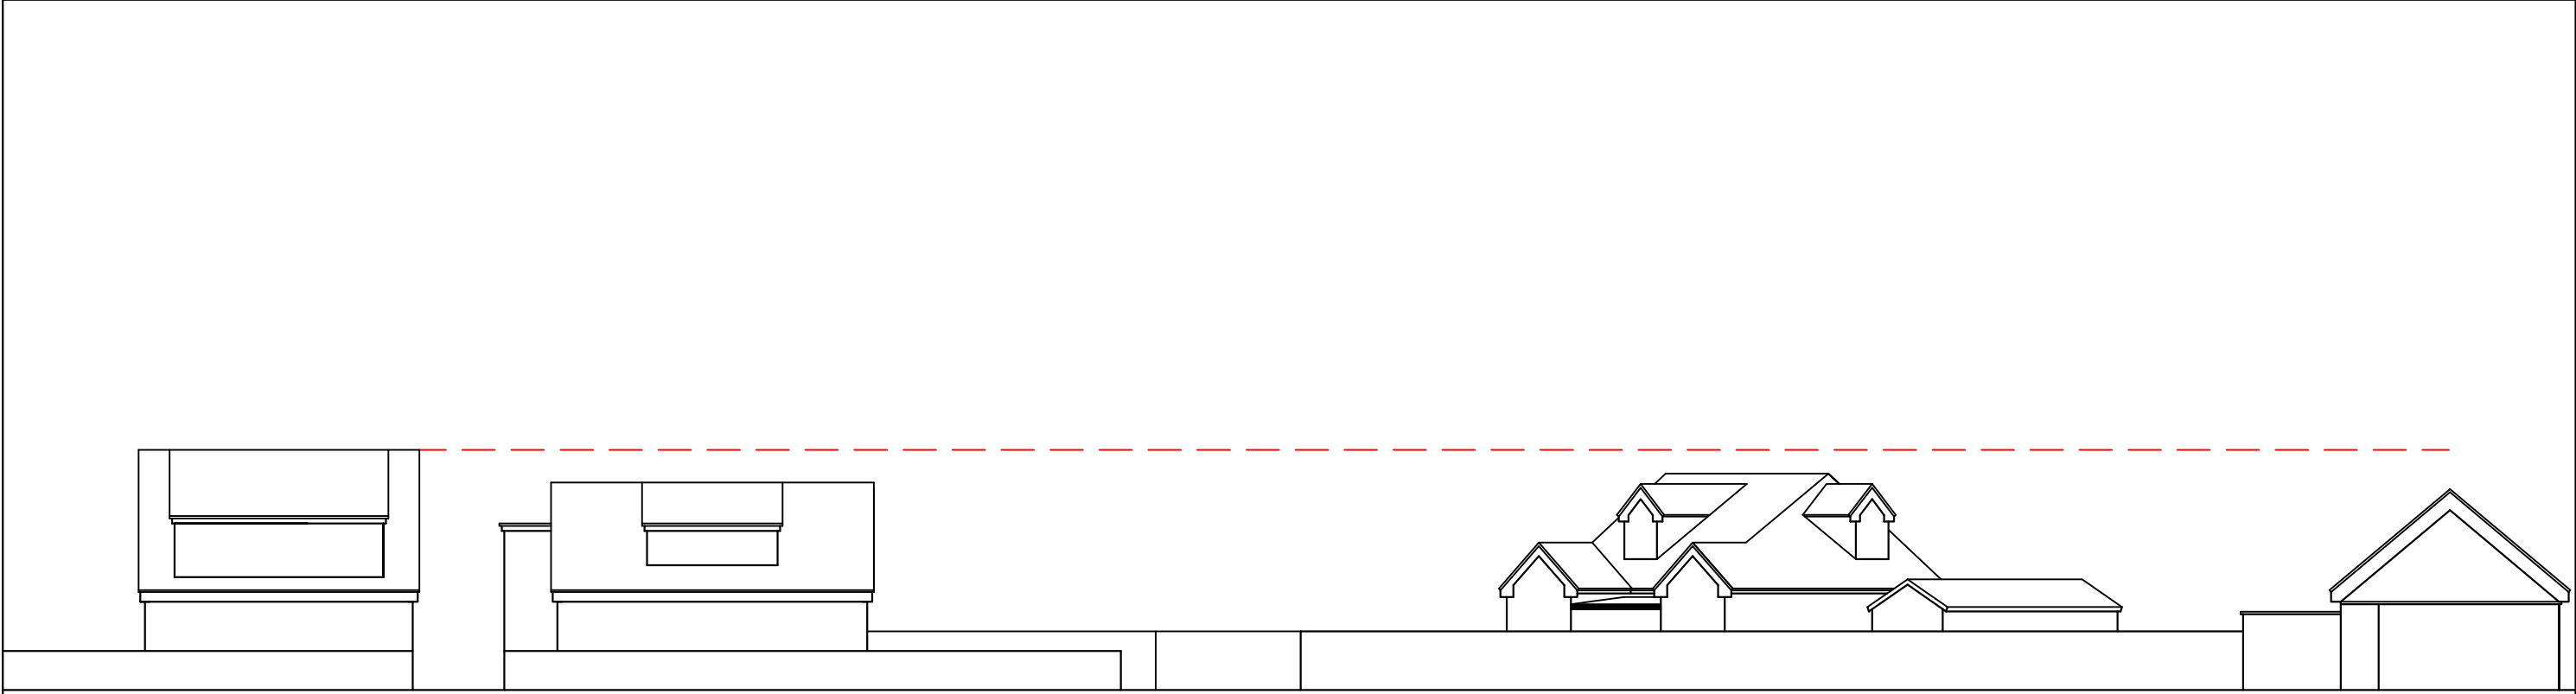


No. 20

No. 18

No. 16

No. 14

EXISTING NORTH–WEST

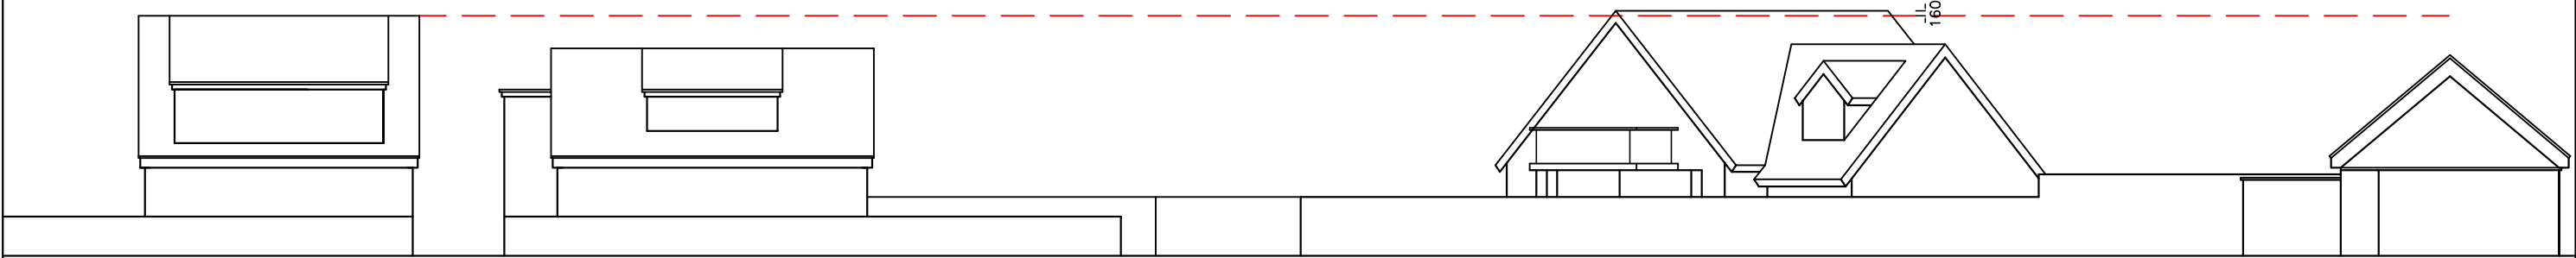

No. 20

No. 18

No. 16

No. 14

PROPOSED NORTH–WEST

16 Eastoke Avenue,
Hayling Island,
PO11 9QW

STREET
ELEVATIONS

- Revisions
- A. Height reductions. 27/09/17
 - B.
 - C.



Martin Critchley
CHARTERED ARCHITECT

The Old Brewery,
15E South Street, Havant,
Hampshire, PO9 1BU
023 92 474 919
critchleyarchitect@hotmail.com

Scale A3=1:200 A1=1:100
Date 25/09/17
Drawn JHL

17082–502^A

