

NOTES:
1. Drawn to scale at time of the orthographic. Do not scale from printed drawings except for planning purposes.


Although this is a digital survey the accuracy and amount of detail shown is dependent on the accuracy of the original survey data and the scale of the drawing. Care should be exercised when working to larger scales.

Visible features in the vicinity of the boundaries as shown above, may not represent the extent of legally conveyed ownership.

While every effort has been made to achieve accuracy on this plan, CRITICAL clearance dimension, level and level levels should be checked prior to design and construction.


ORDNANCE SURVEY
Ordnance Survey Crown Copyright 2012. All rights reserved. Licence number 100022432

Ordnance Survey Overlay
Tolerances:
Distances up to 200 metres ±1 in 100m
Distances 200 to 1000 metres ±2m
Distances over 1000 metres ±1 in 500m

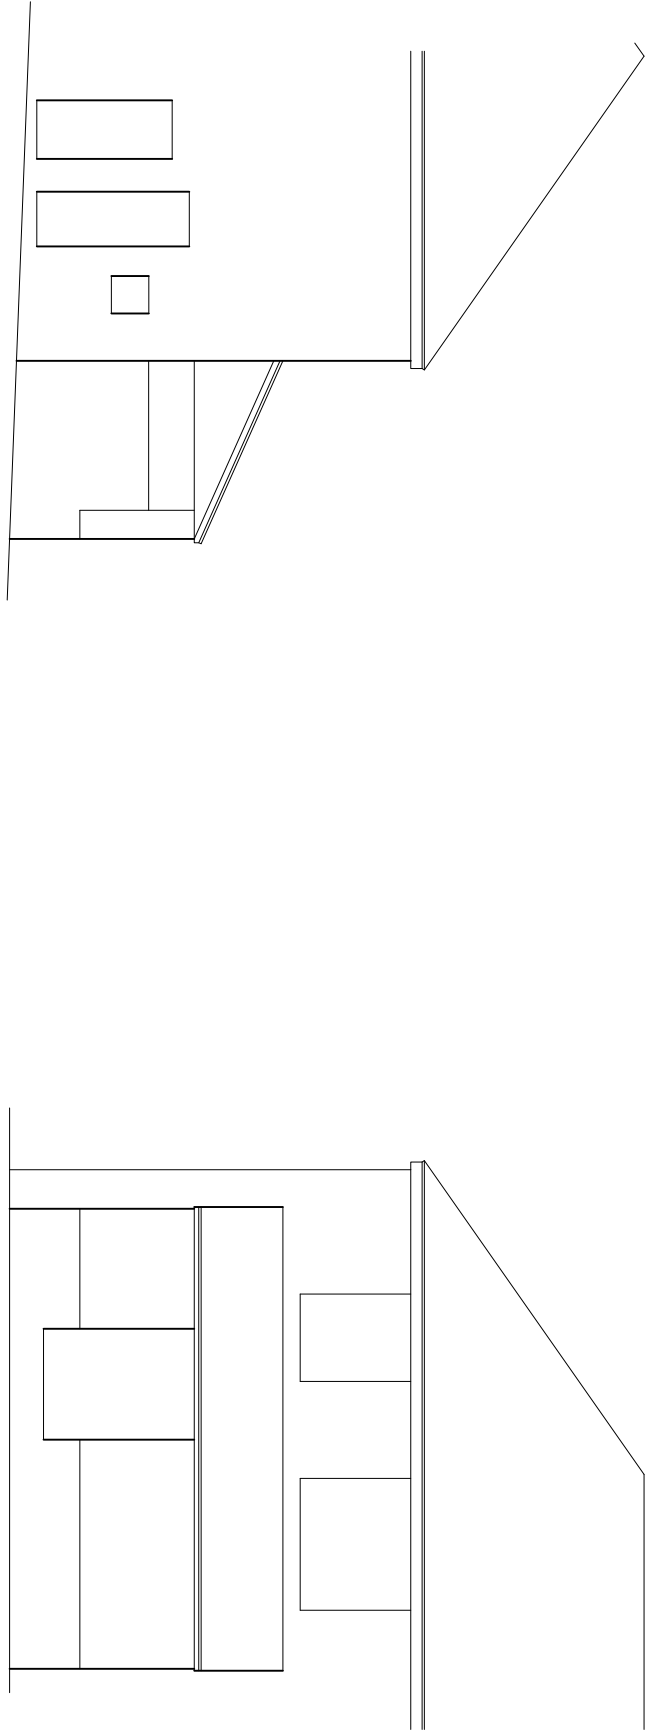


existing side elevation 1:100

existing rear elevation 1:100

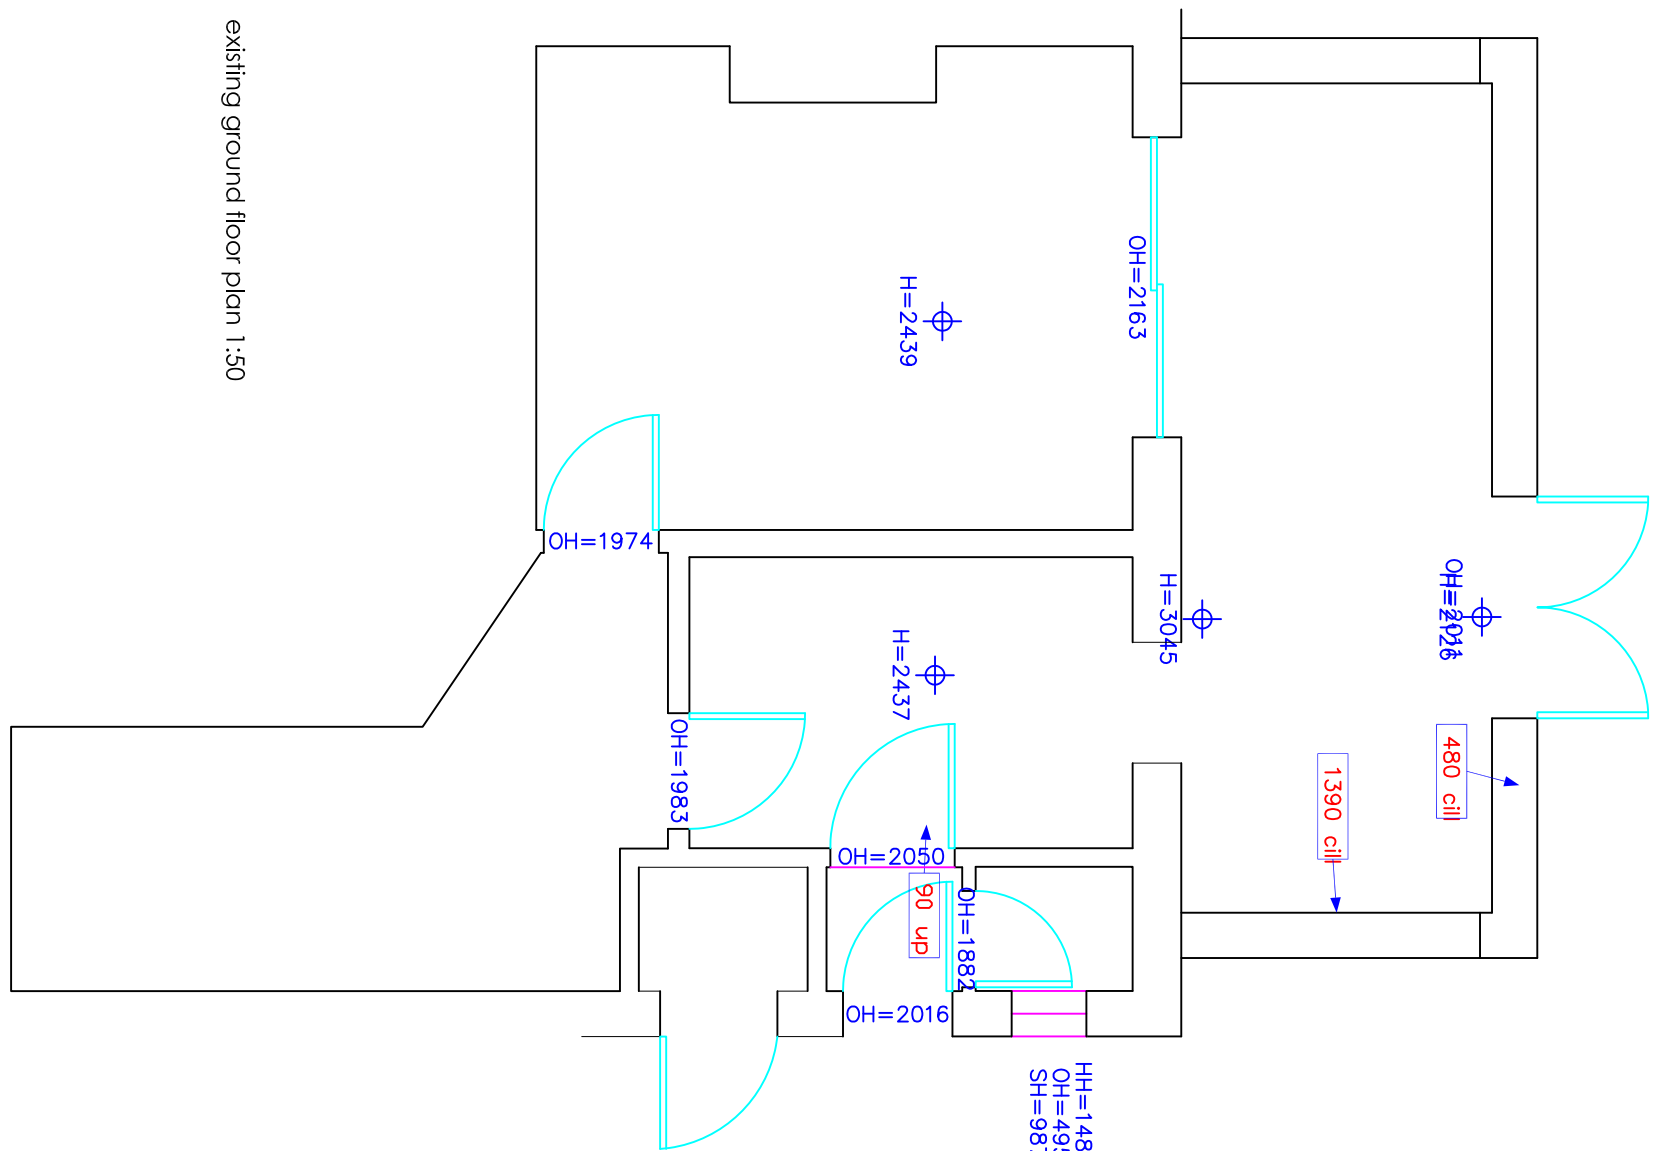


existing ground floor plan 1:50

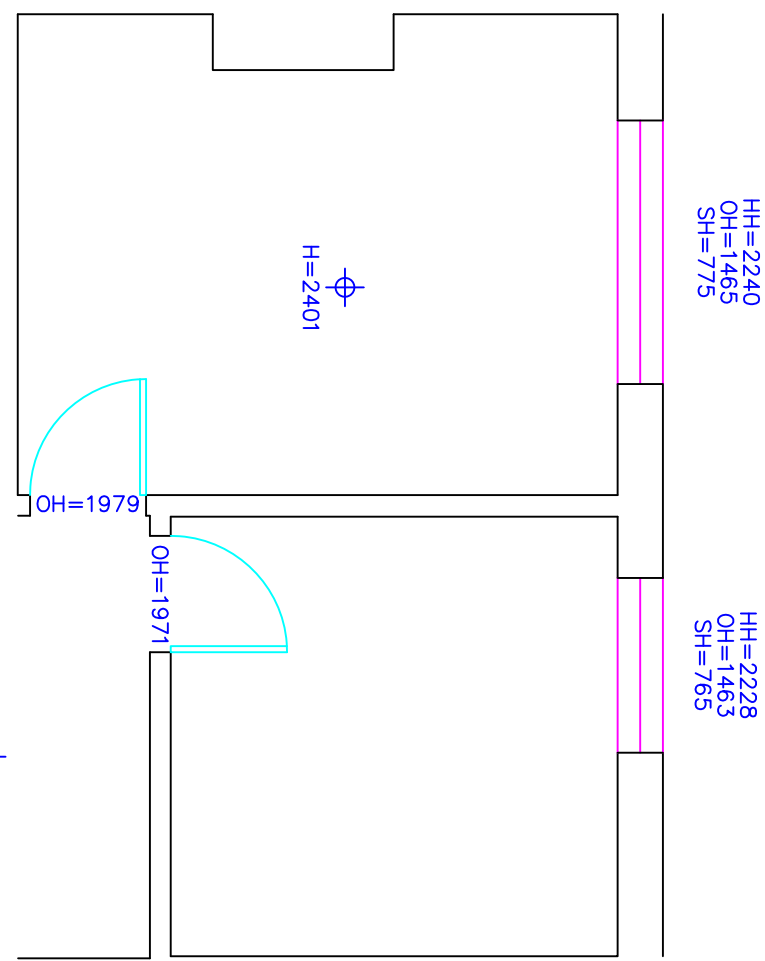

existing first floor plan 1:50




location plan 1:1250

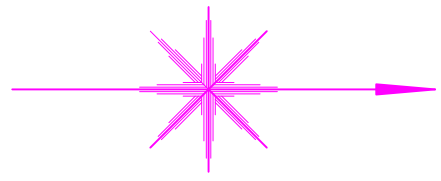


single storey rear extension




block plan 1:500

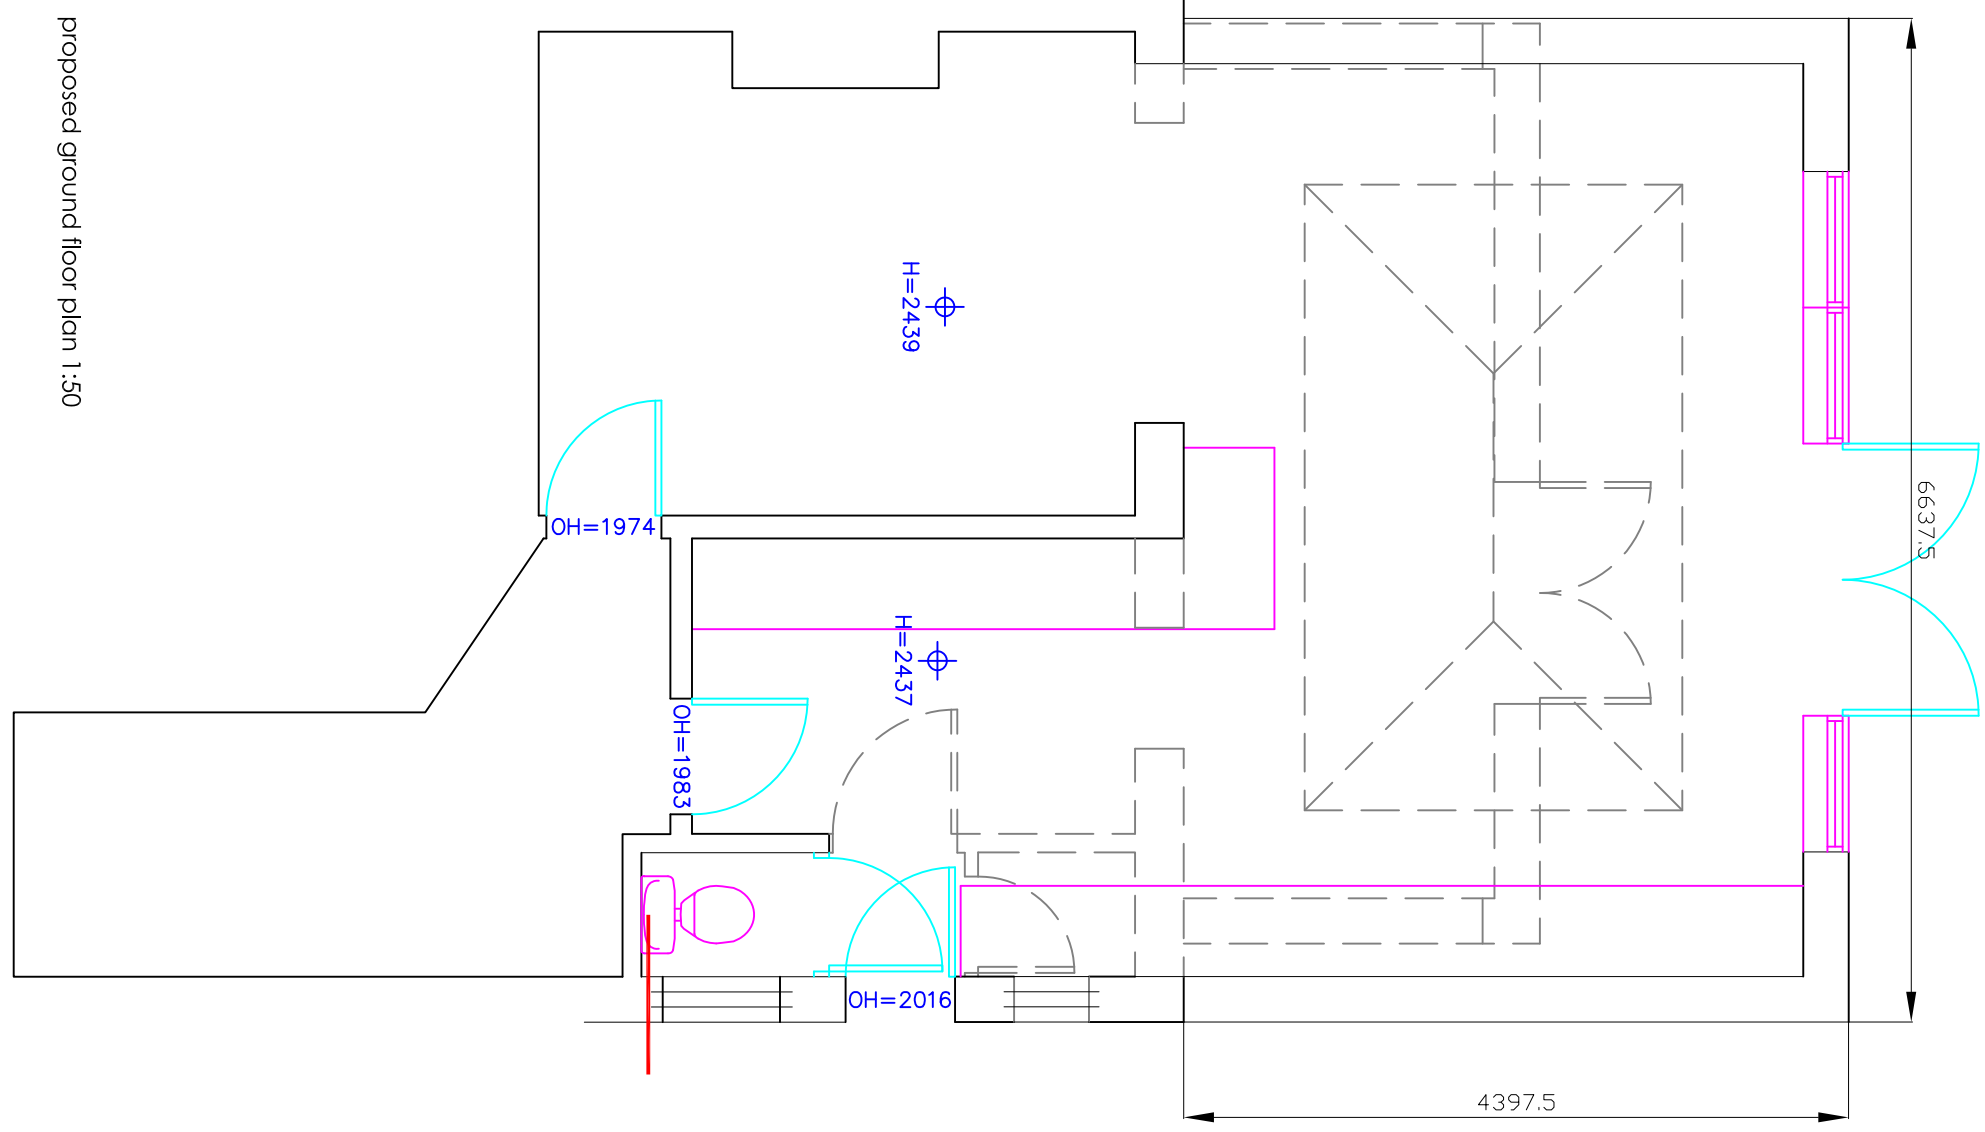

proposed ground floor plan 1:50

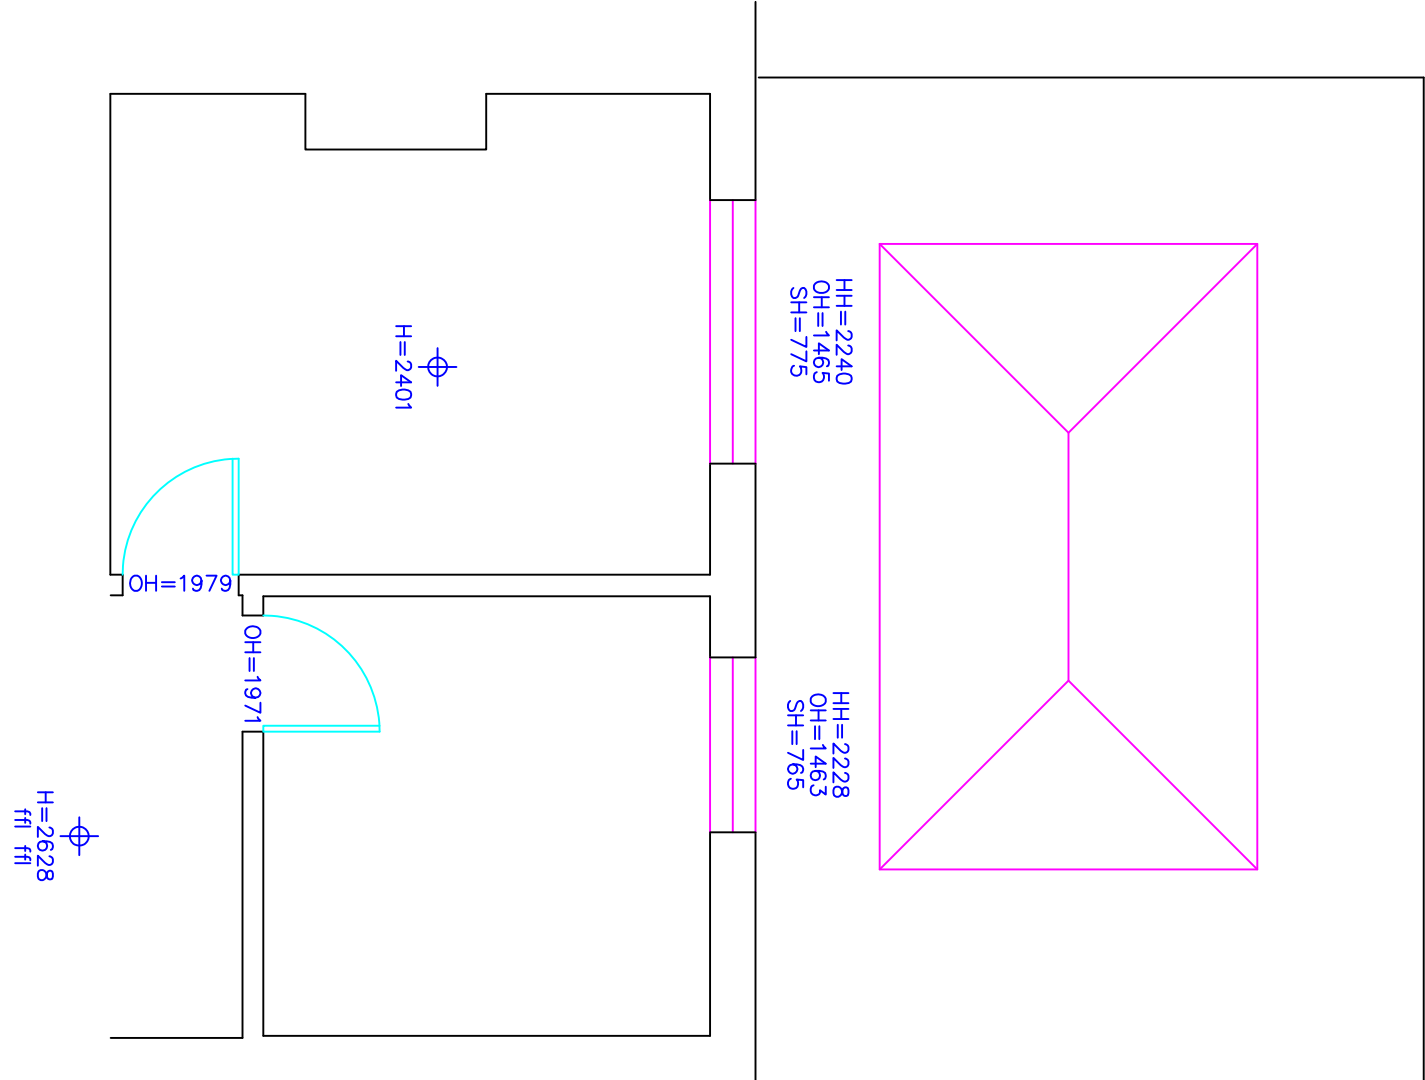

proposed first floor plan 1:50

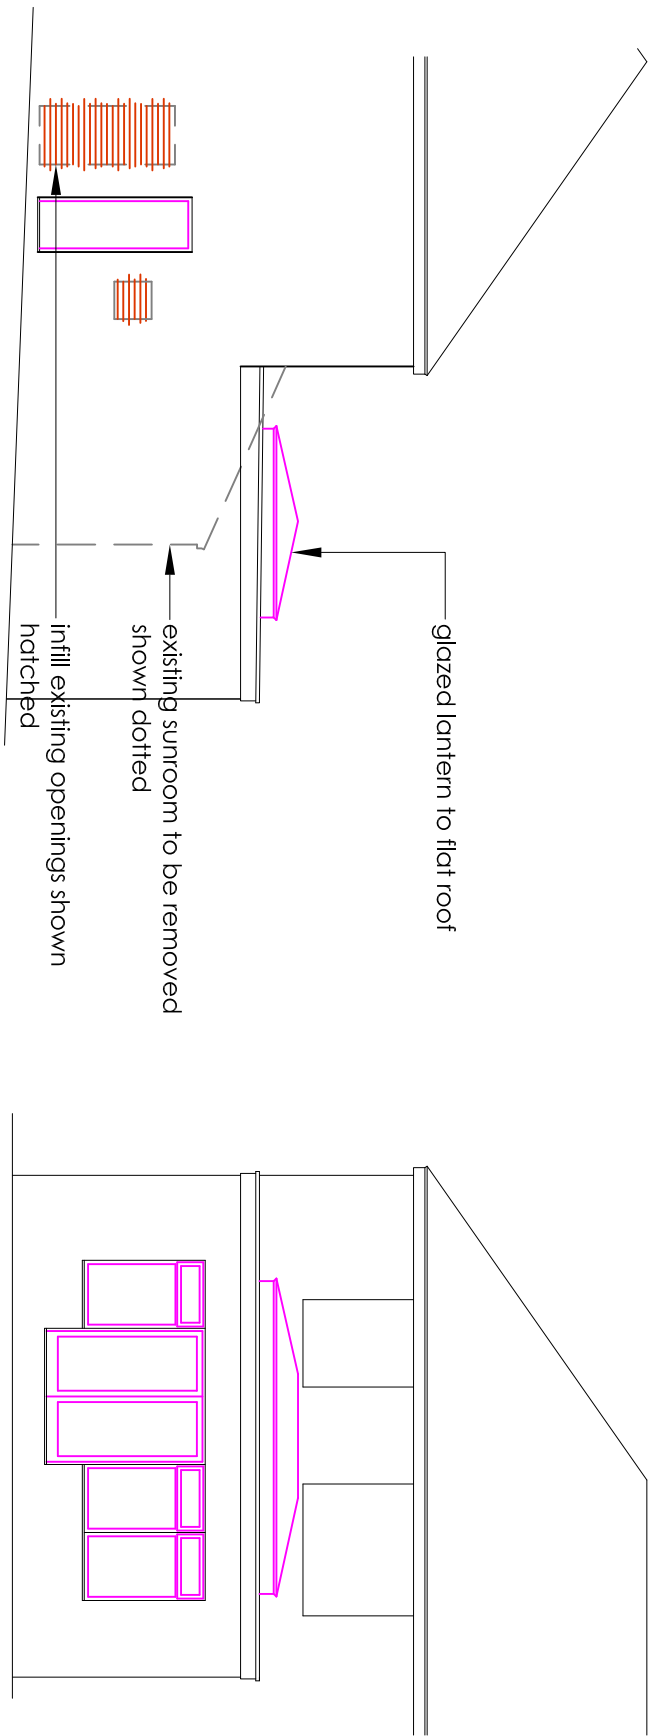

proposed side elevation 1:100

proposed rear elevation 1:100