
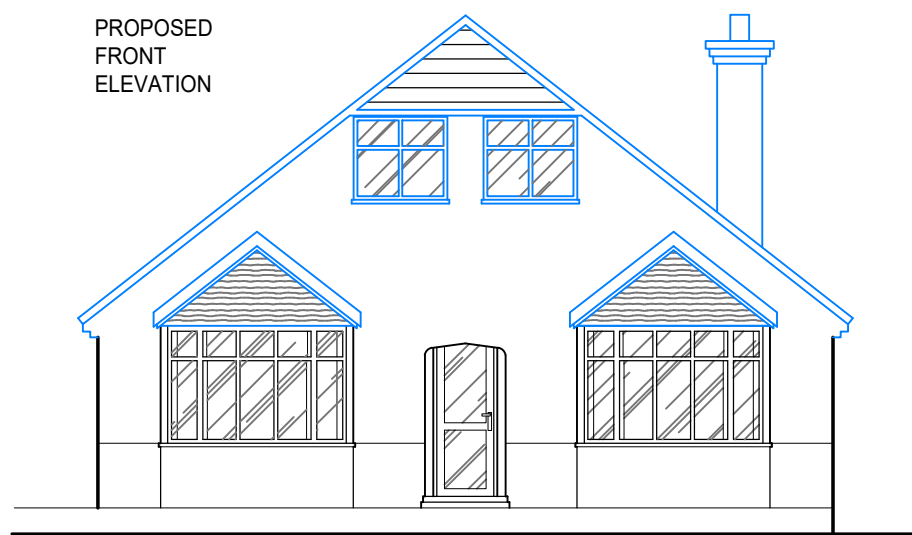
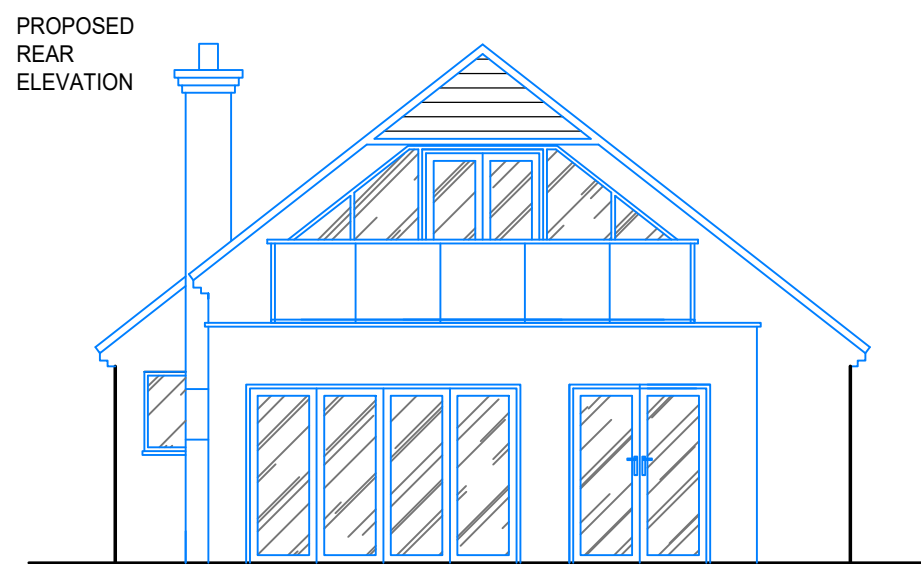
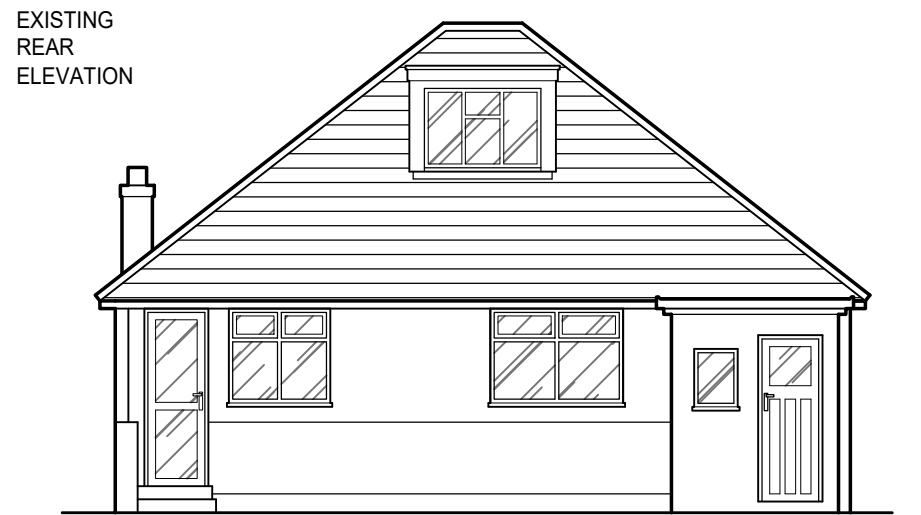
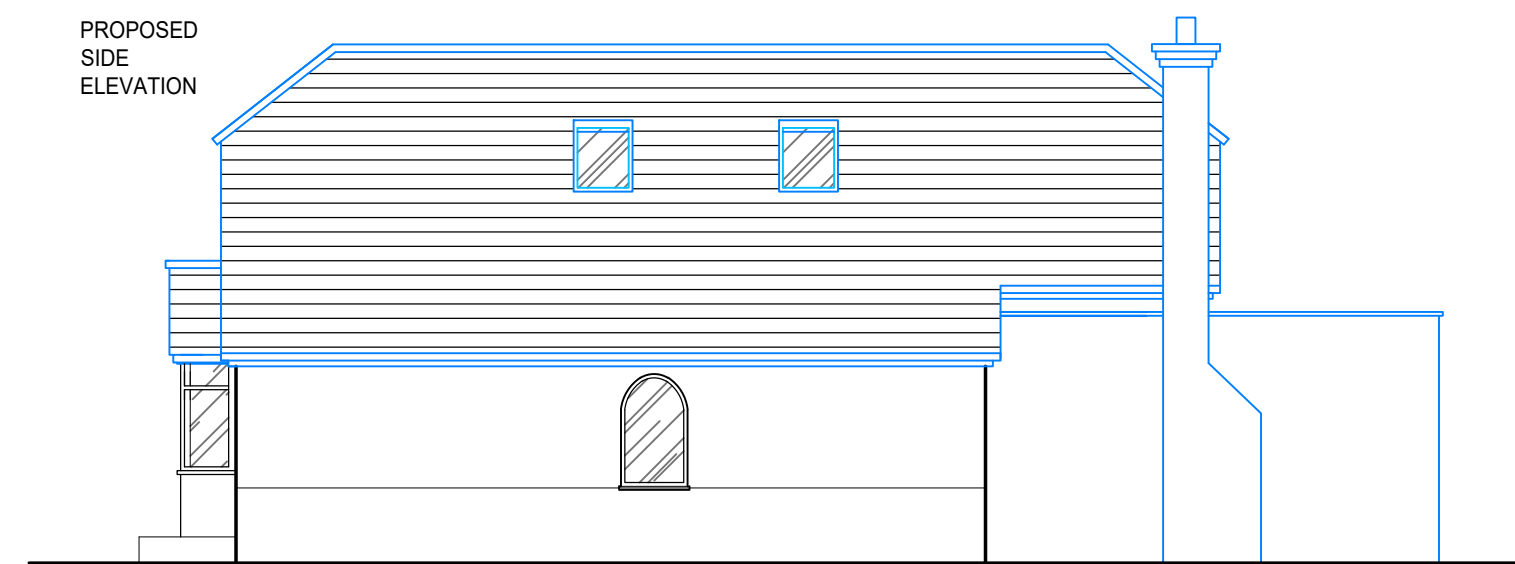
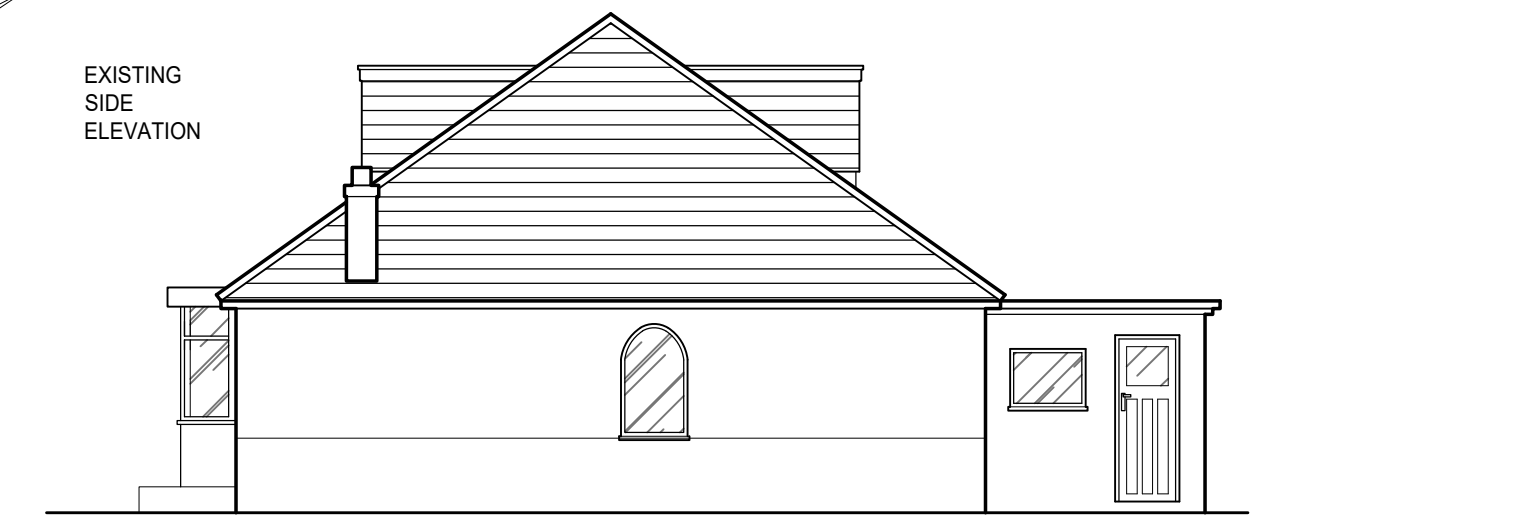
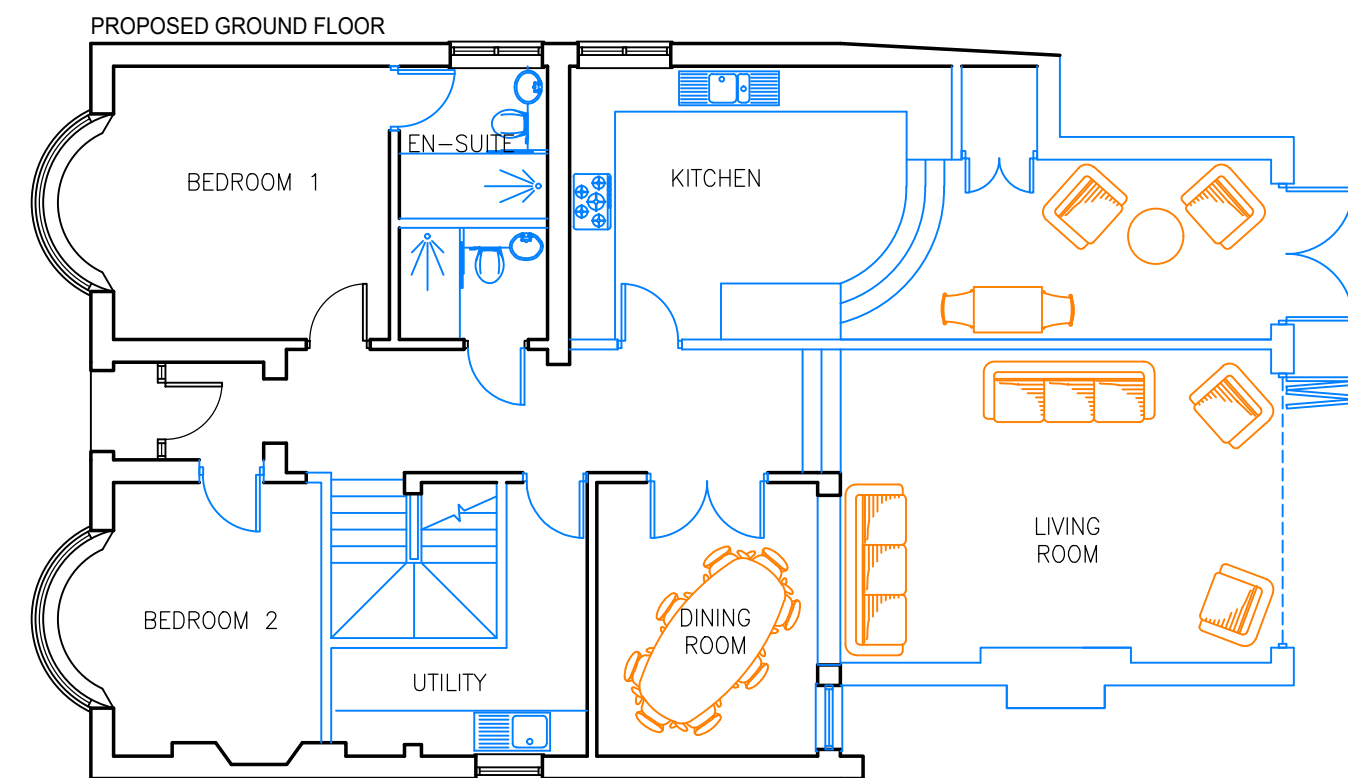
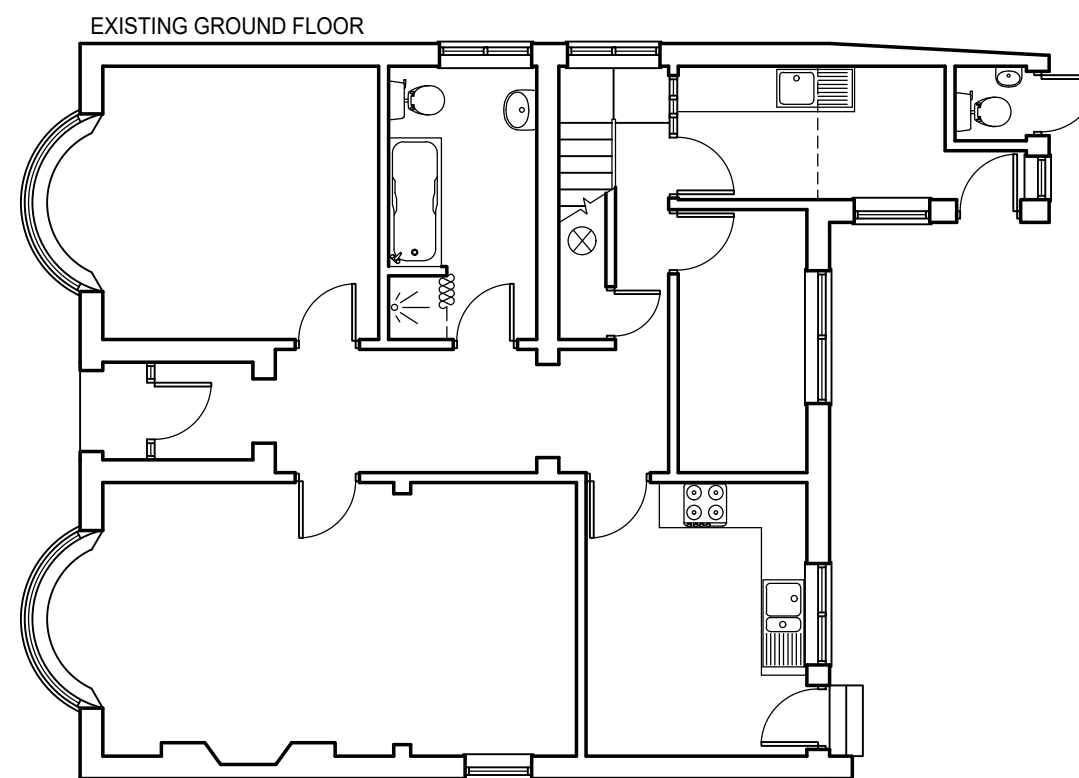
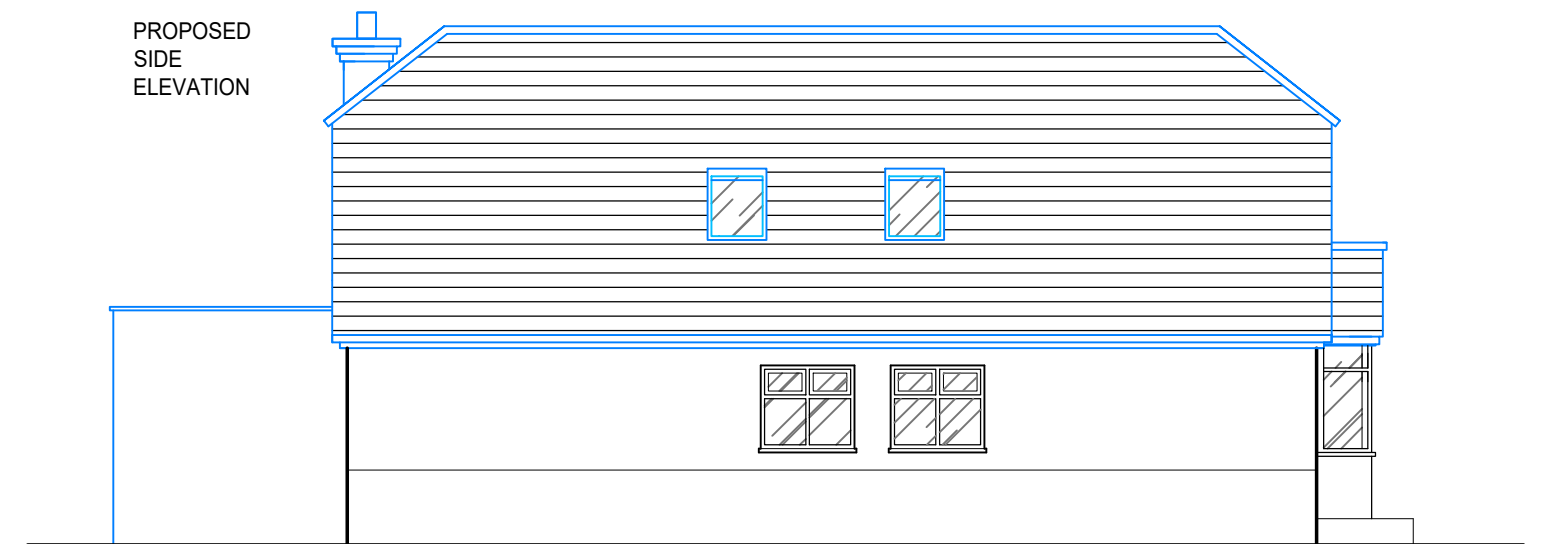
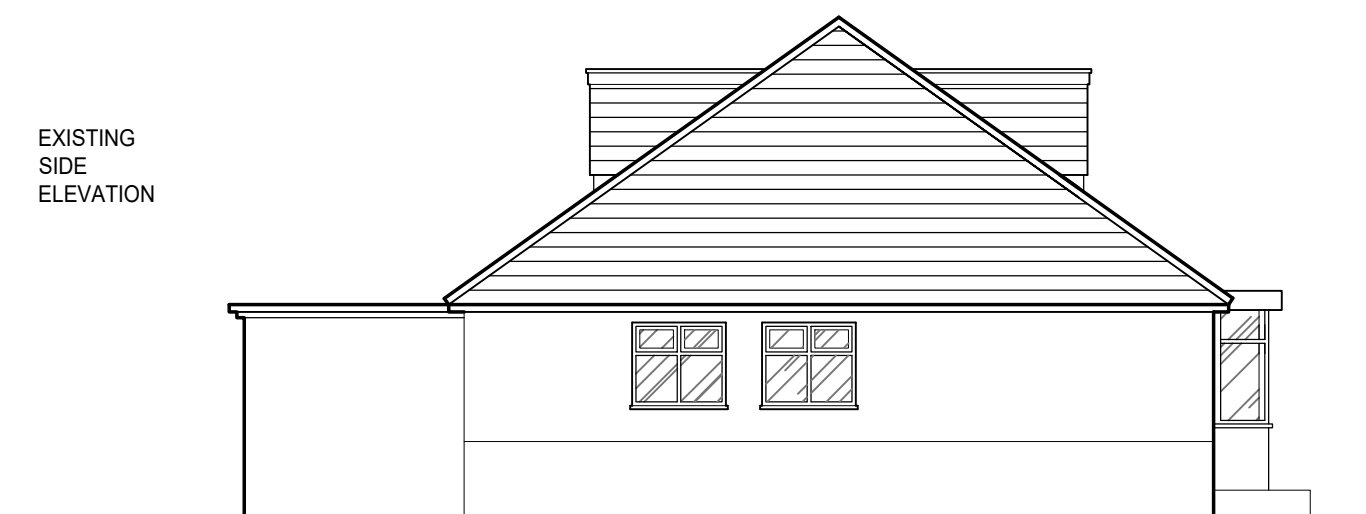
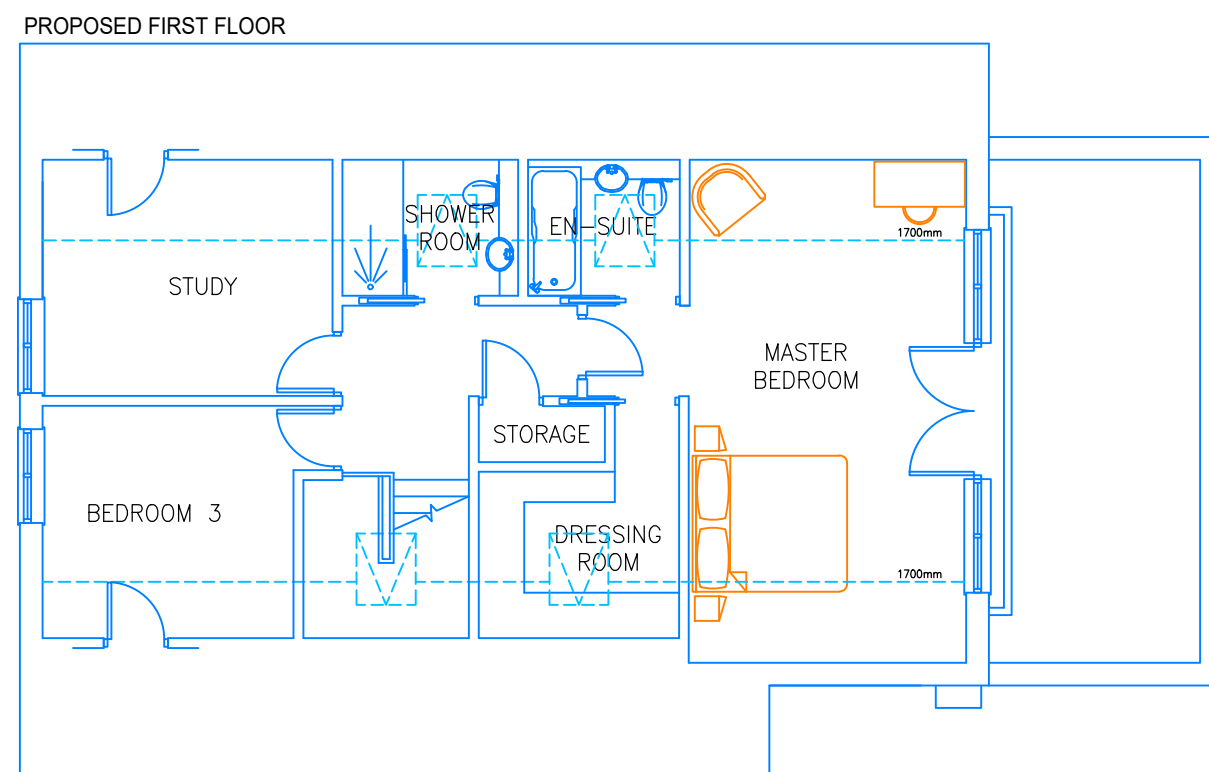


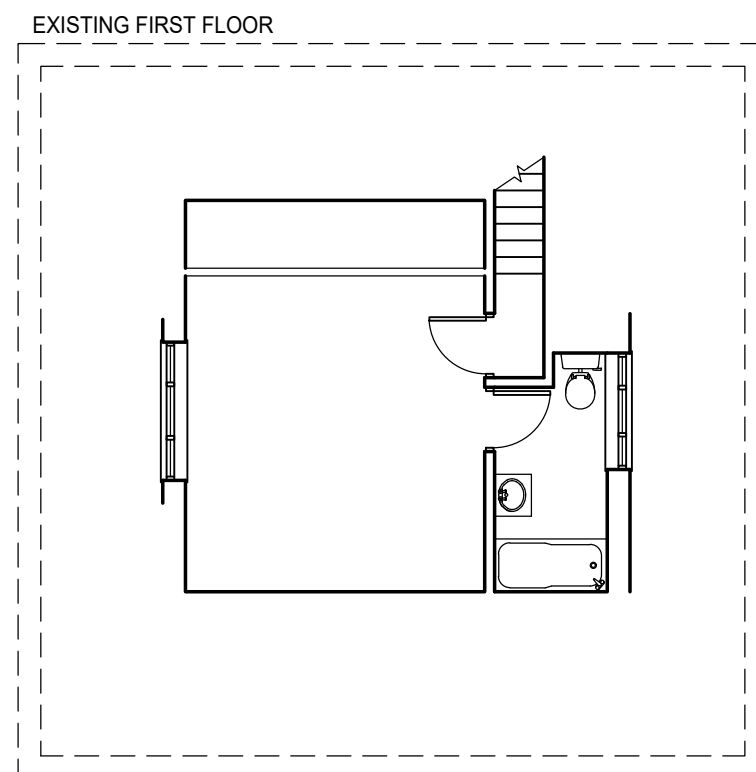

KNIGHT
KADARCHITECTURAL
DESIGN

K.A.D. Ltd.
The Gatehouse, Admirals Wood
7 Coldeast Way
Sarisbury Green
Southampton
SO31 7AT
m: 07801 346 479
t: 01489 660 194
e: ian@k-a-d.co.uk

Client

MR & MRS BARTLETT

Drawing

PLANNING SCHEME

Project

48 ALAMEDA ROAD
WATERLOOVILLE
PO7 5HE

Scale

1:100@A2

Date

AUG 2017

Project no.	Sequential	Bldg/Floor	Detail	Rev
KAD	01	A	PLAN	G