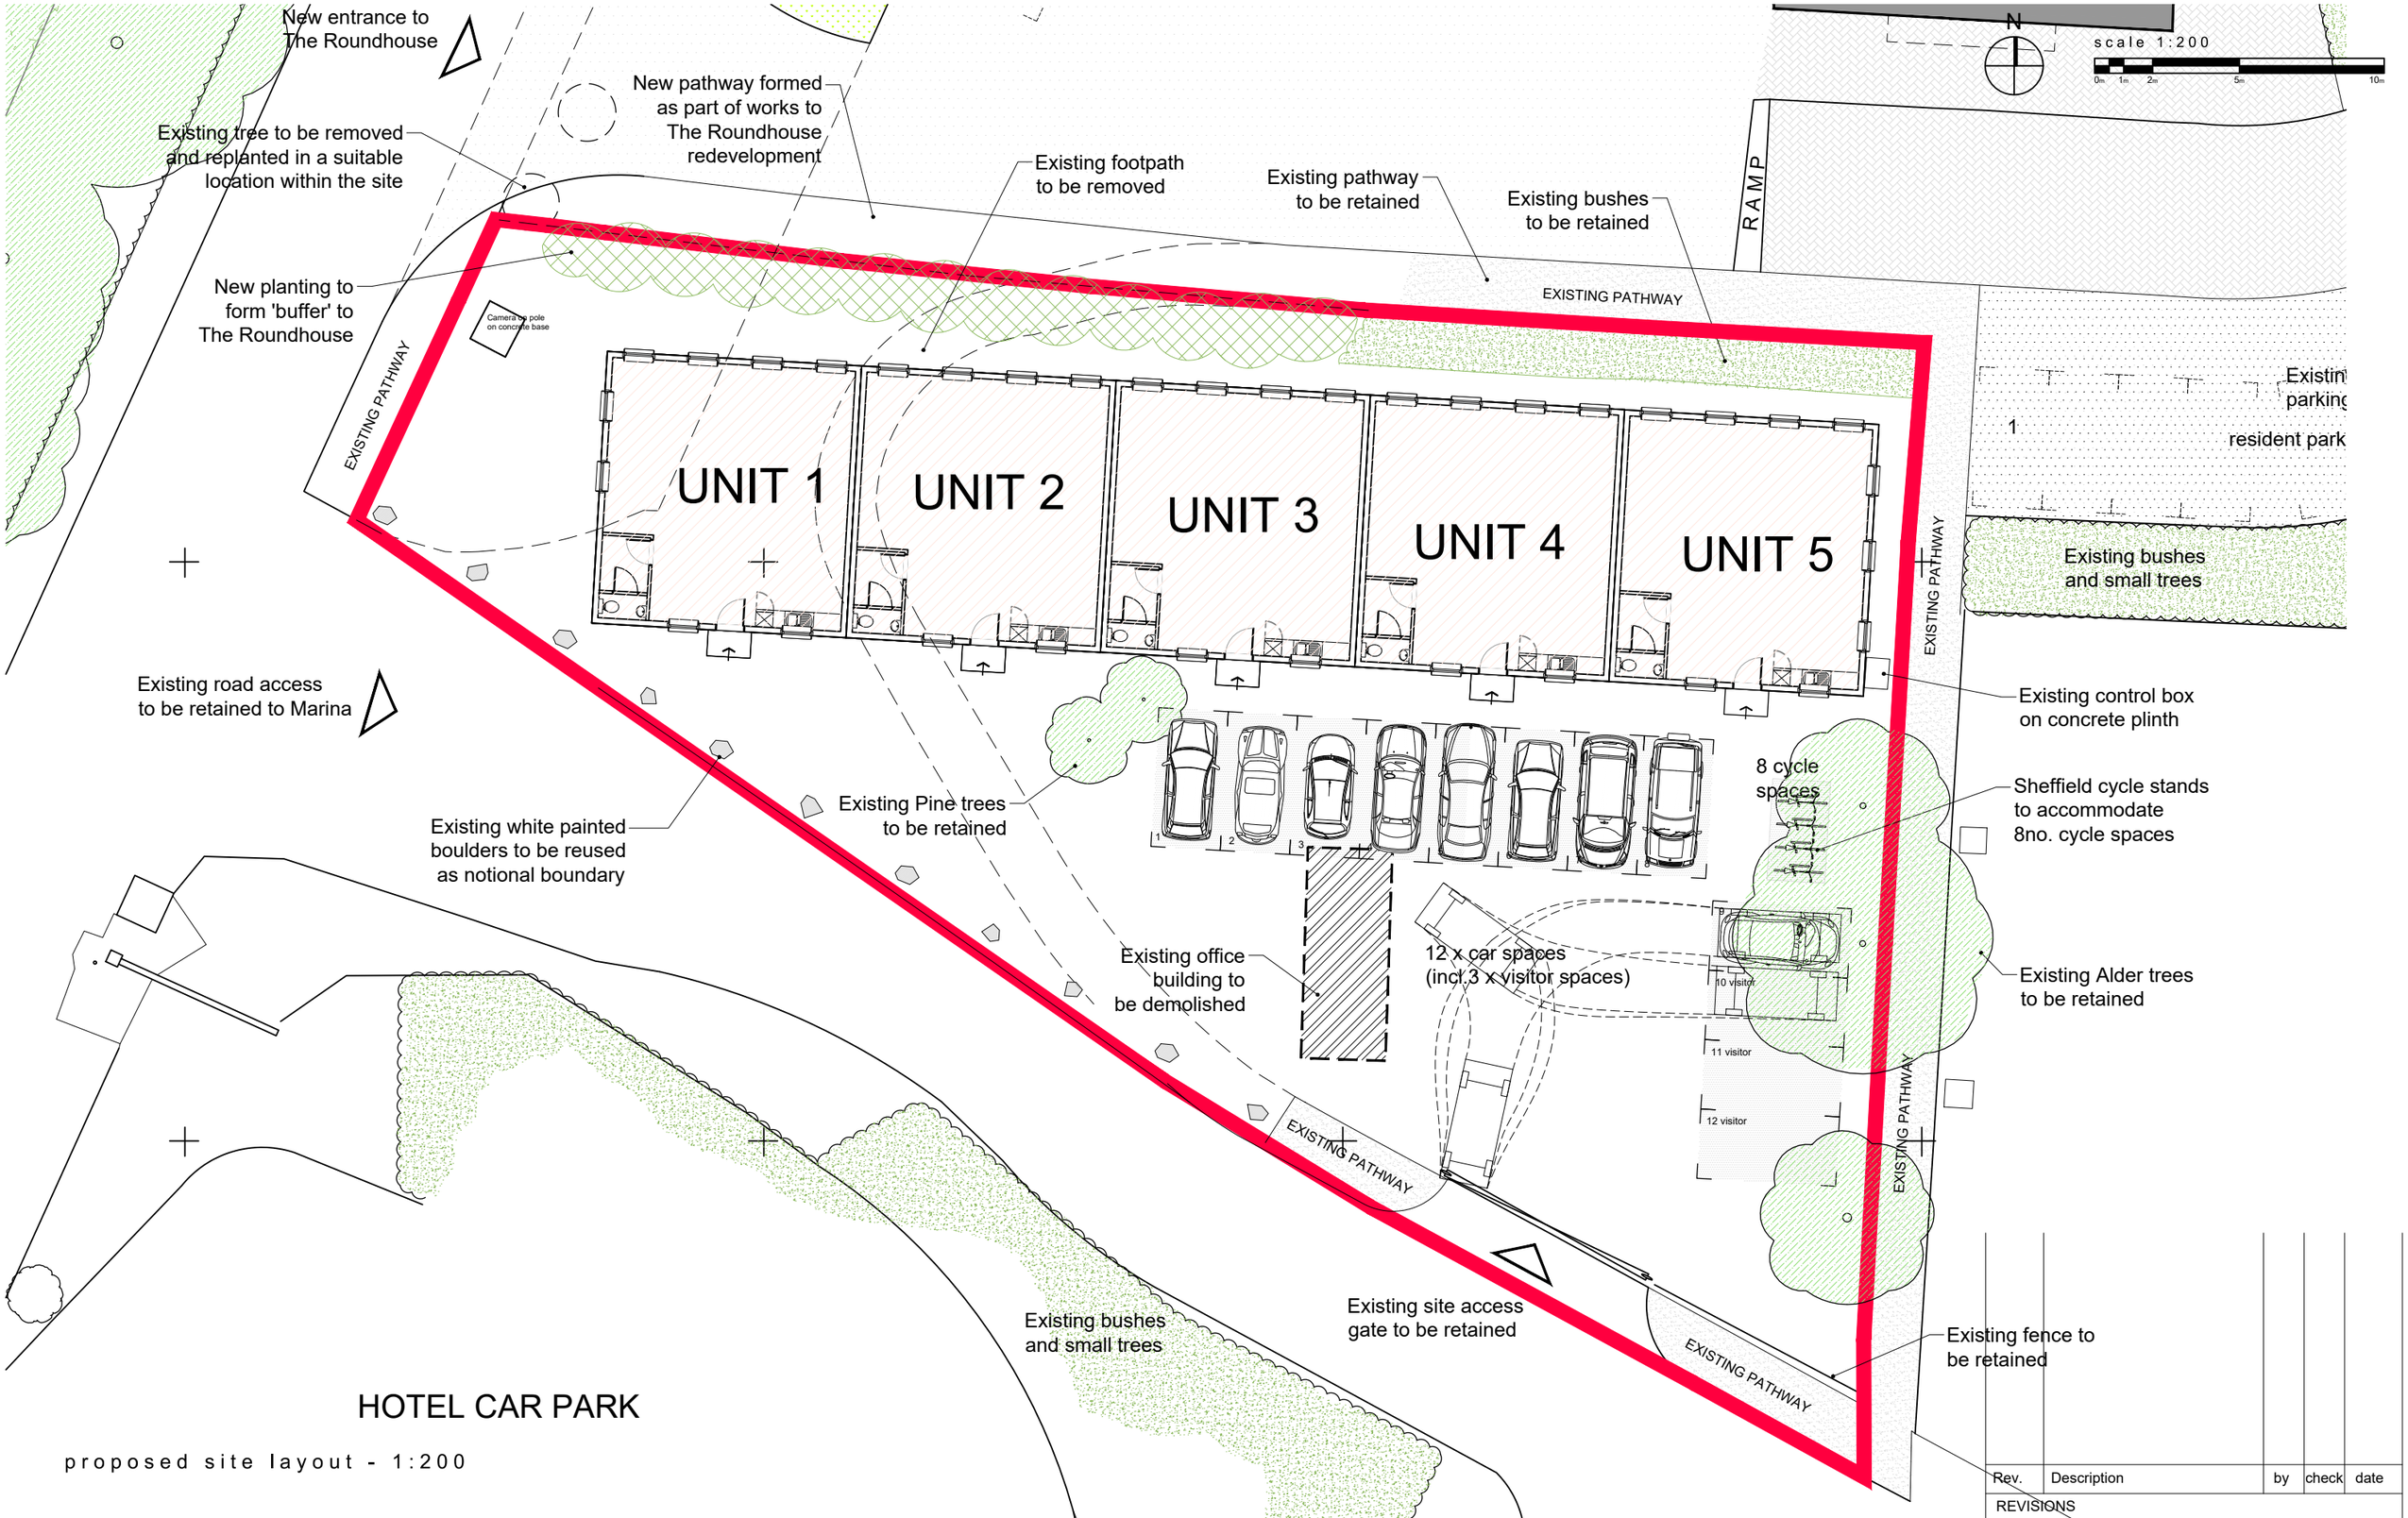


HOTEL CAR PARK

proposed site layout - 1:200

Rev.	Description	by	check	date
REVISIONS				

Project name: The Drakes, Northney Marina, Hayling Island PO11 0NH	Project no.: 18001	Drawing no.: P210	Revision: /	Status: PLANNING
Drawing name: Proposed Site Layout - Temporary Accommodation - Portacabins	Scale @ A3 1:200	Drawn by JLB	Checked by DJS	Date MARCH 2018

This drawing is copyright of Cover Storey Architects LLP

All dimensions must be verified on site prior to construction

Do not scale this drawing except for planning application purposes

Cover Storey Architects

Cover Storey Architects LLP
Tel. 02392 006266
The Studio, 18 St Georges Avenue, Havant PO9 2RX
info@coverstorey.co.uk
www.coverstorey.co.uk