
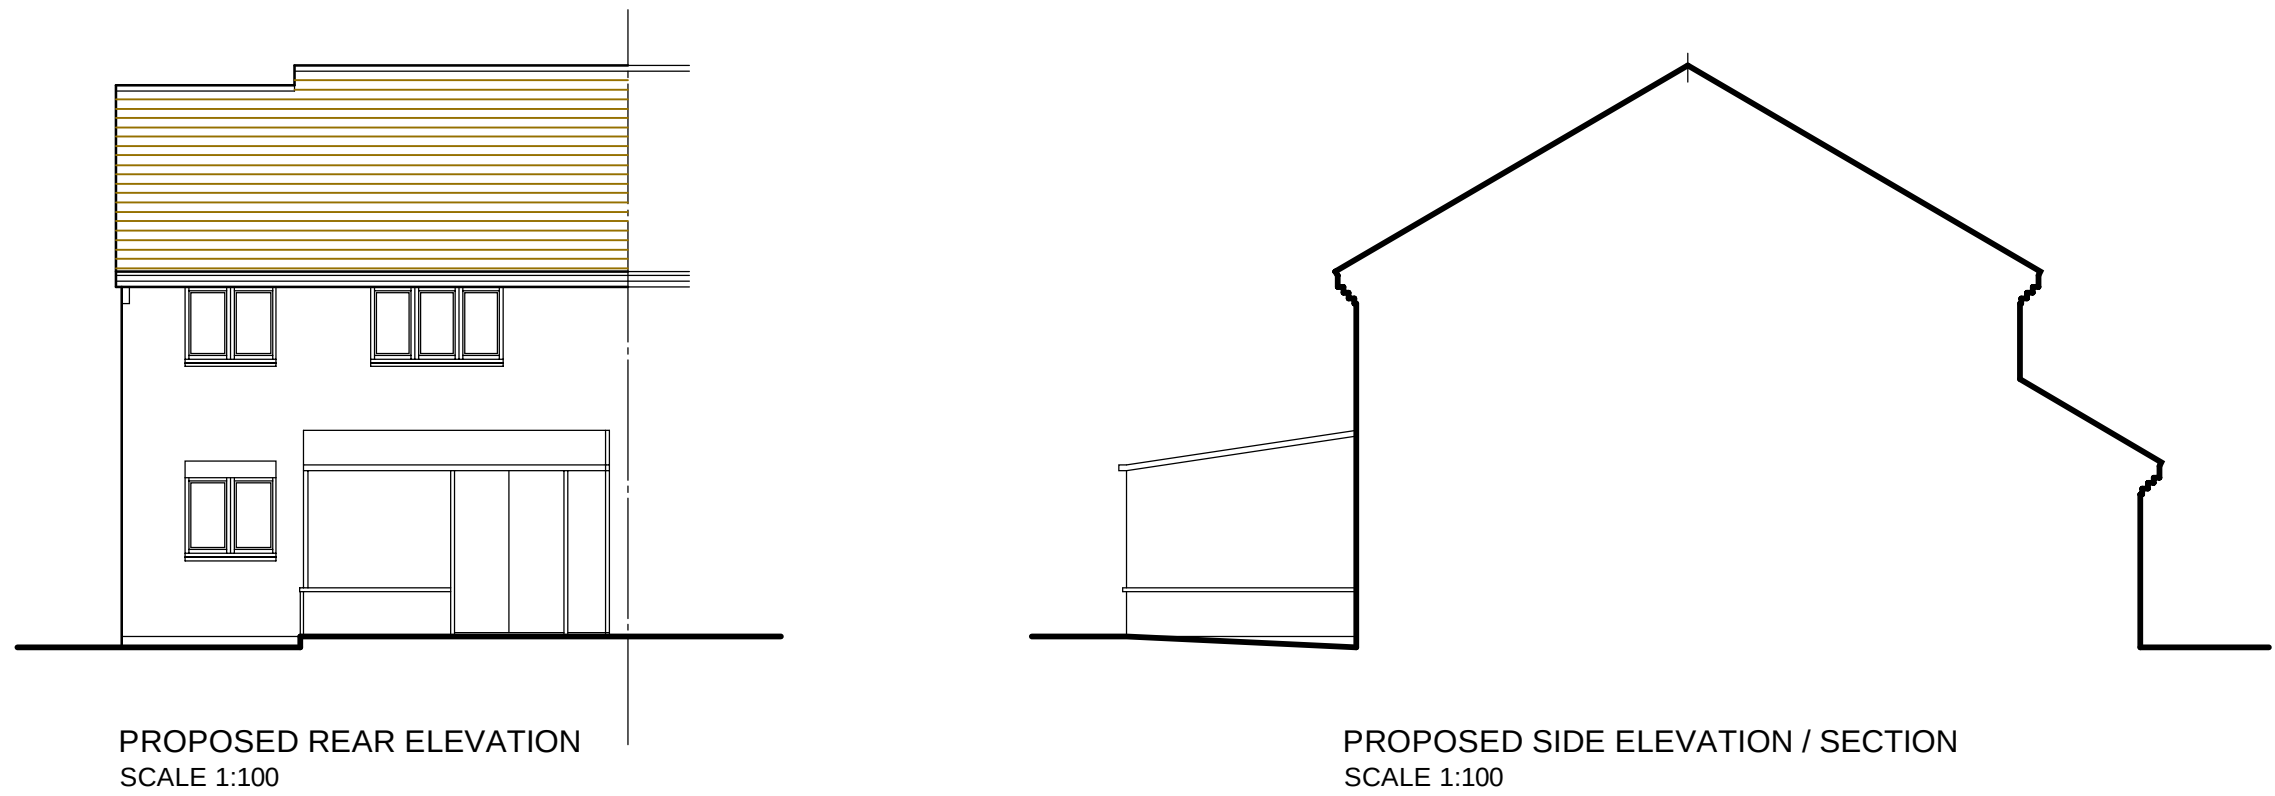


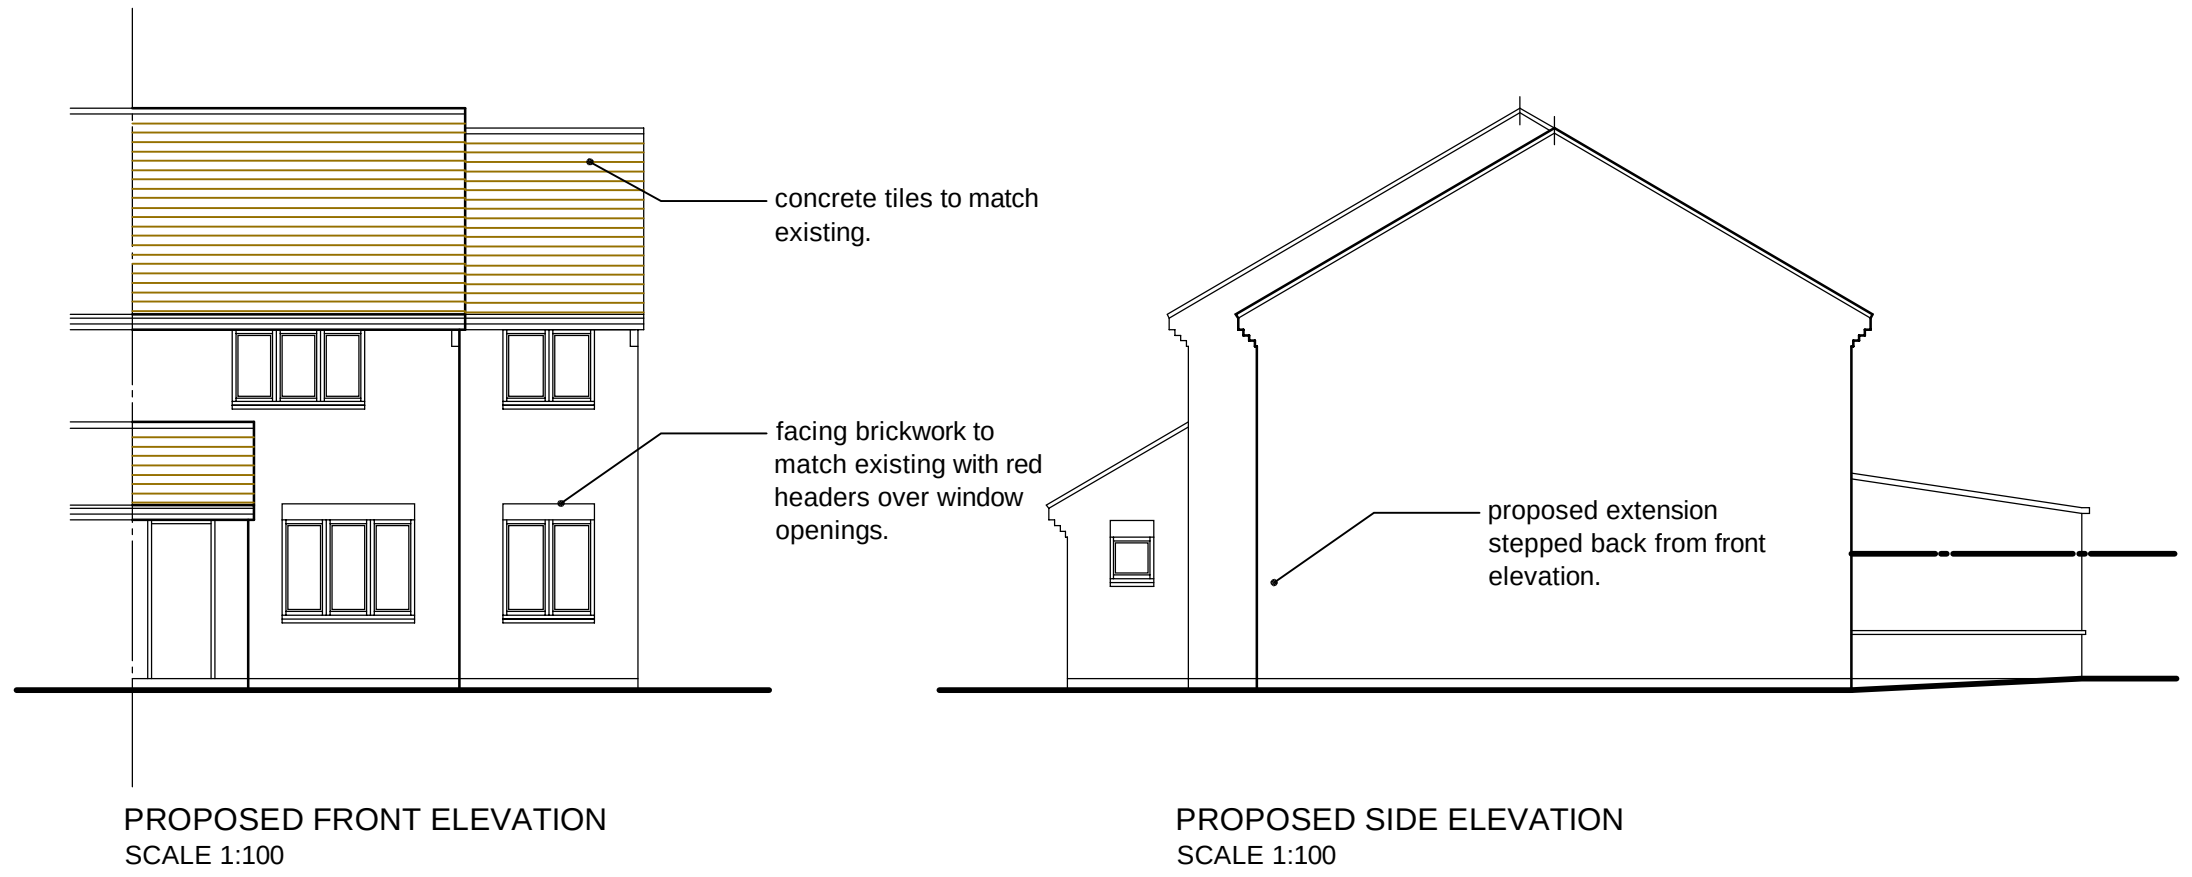

Note: Do not Scale from this Drawing (except for planning approval). All dimensions are in millimetres and to be checked on site. All Dimensions relating to subcontractors or suppliers work must be checked and agreed between the main contractor and the sub-contractors and suppliers.	DRAWING TITLE		DATE		SCALE		Gavin Page BA(hons) tel. 07747 011252 email. gavin.page77@gmail.com	grp architectural design
	PLANNING APPLICATION - PROPOSED ELEVATIONS		Mar 2018		1:100 @ A3			
			DRN.	CHK.	Drawing Ref	Rev		
			gp	-	18135 PL302	-		
CLIENT		Mr & Mrs Whittaker, 7 Cardinal Drive, WaterlooVille.						