
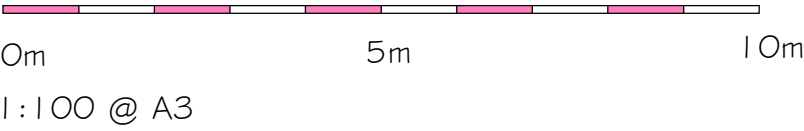
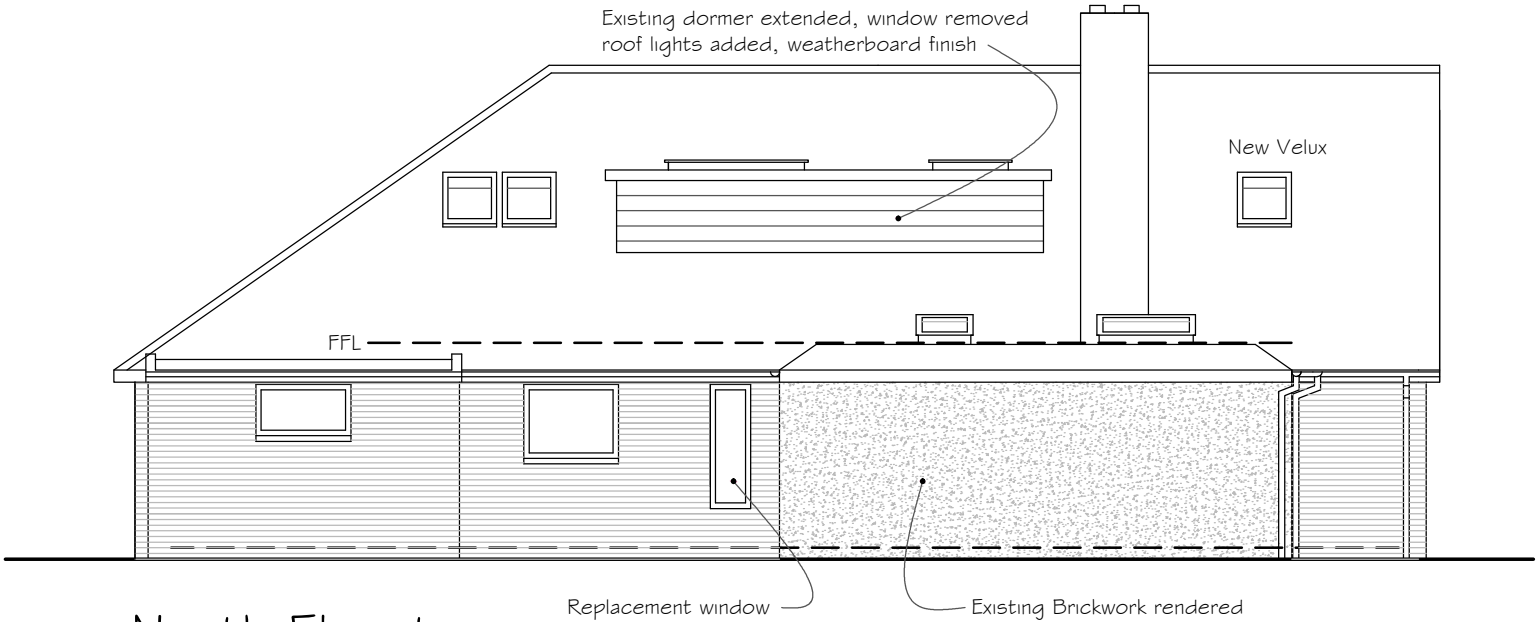


Dimensions to be checked on site before commencing work. Any discrepancies shall be reported to the architect immediately.

Do not scale from these drawings except for planning purposes. Use figured dimensions only.

Where applicable this drawing is to be read in conjunction with other consultants' drawings.

This drawing is the copyright of Harrington Design + Bloomfield

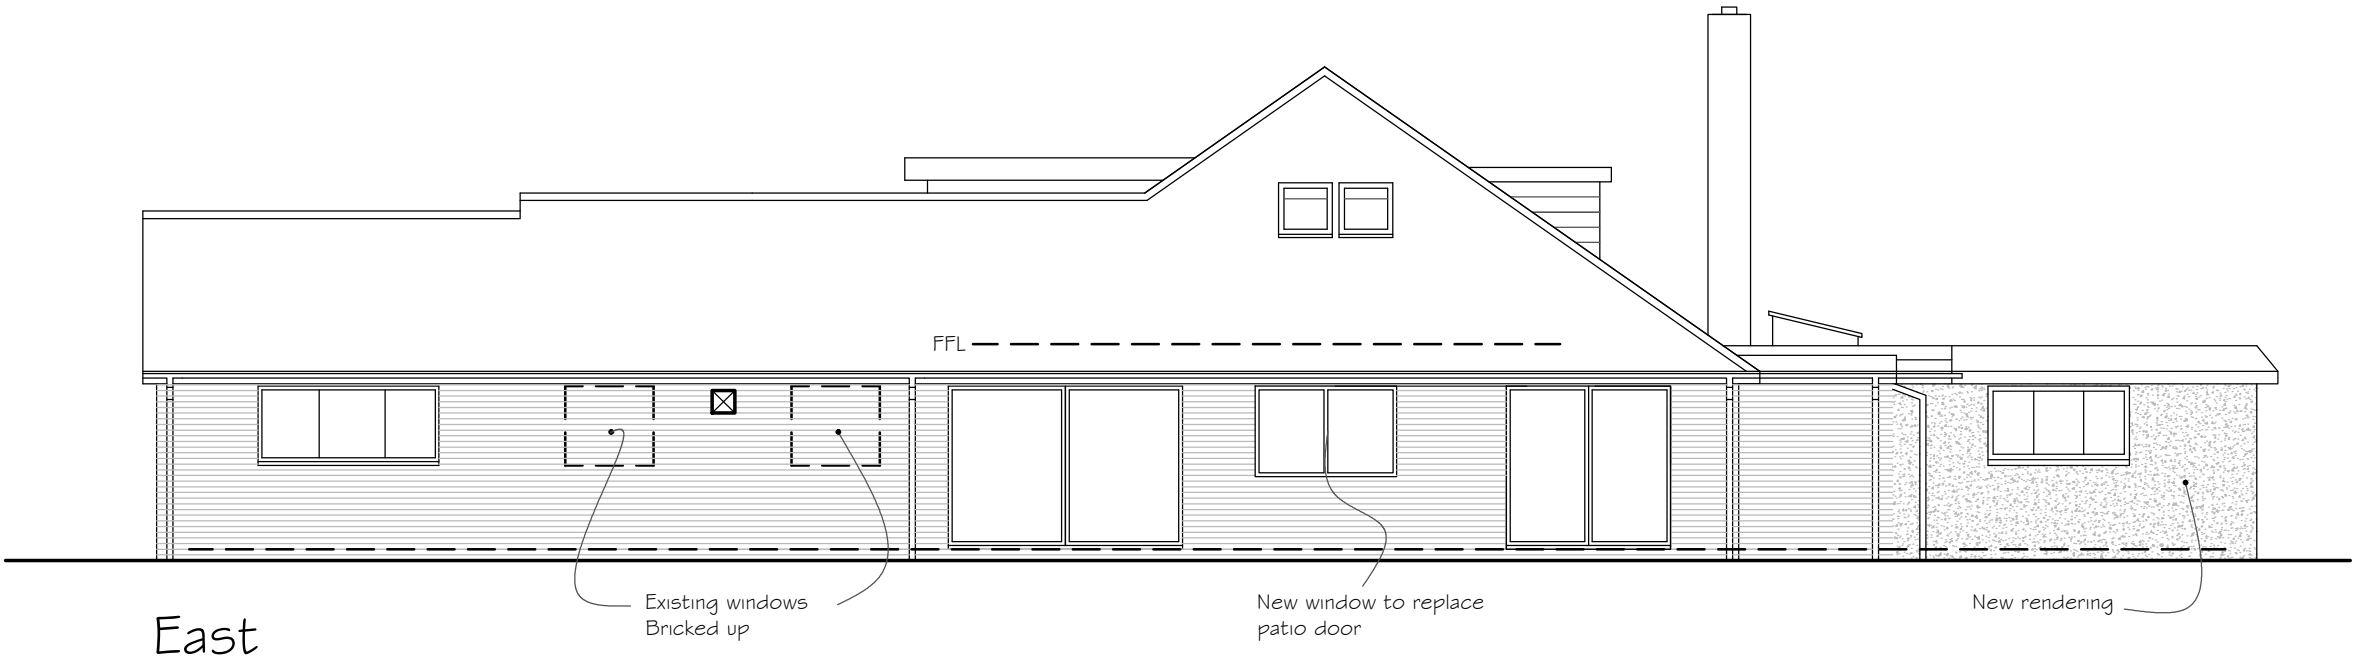

B 23.02.18 Main roof (westside) extended. CJB
1st floor rearranged.

A 19.01.18 Twin velux changed to single CJB
Window to bedroom 1 changed CJB

Rev	Date	Amendment	Checked
-----	------	-----------	---------

harrington design + bloomfield
ARCHITECTS

7 The Old Flour Mill, Queen Street, Emsworth, Hants, PO10 7BT
Tel: 44 (0) 1243 373855
Fax: 44 (0) 1243 373245
e-mail: info@harringtonbloomfield.co.uk

For
Mr & Mrs Walton

Project
41 St. Catherine's Road
Hayling Island

Title
**PROPOSED
ELEVATIONS
North & East**

Date	Drawn	Scale	Checked
21/07/17	A.L.B	1:100	C.J.Bloomfield

Job Number	Prefix	Drawing Number	Revision
17 100		002	R