




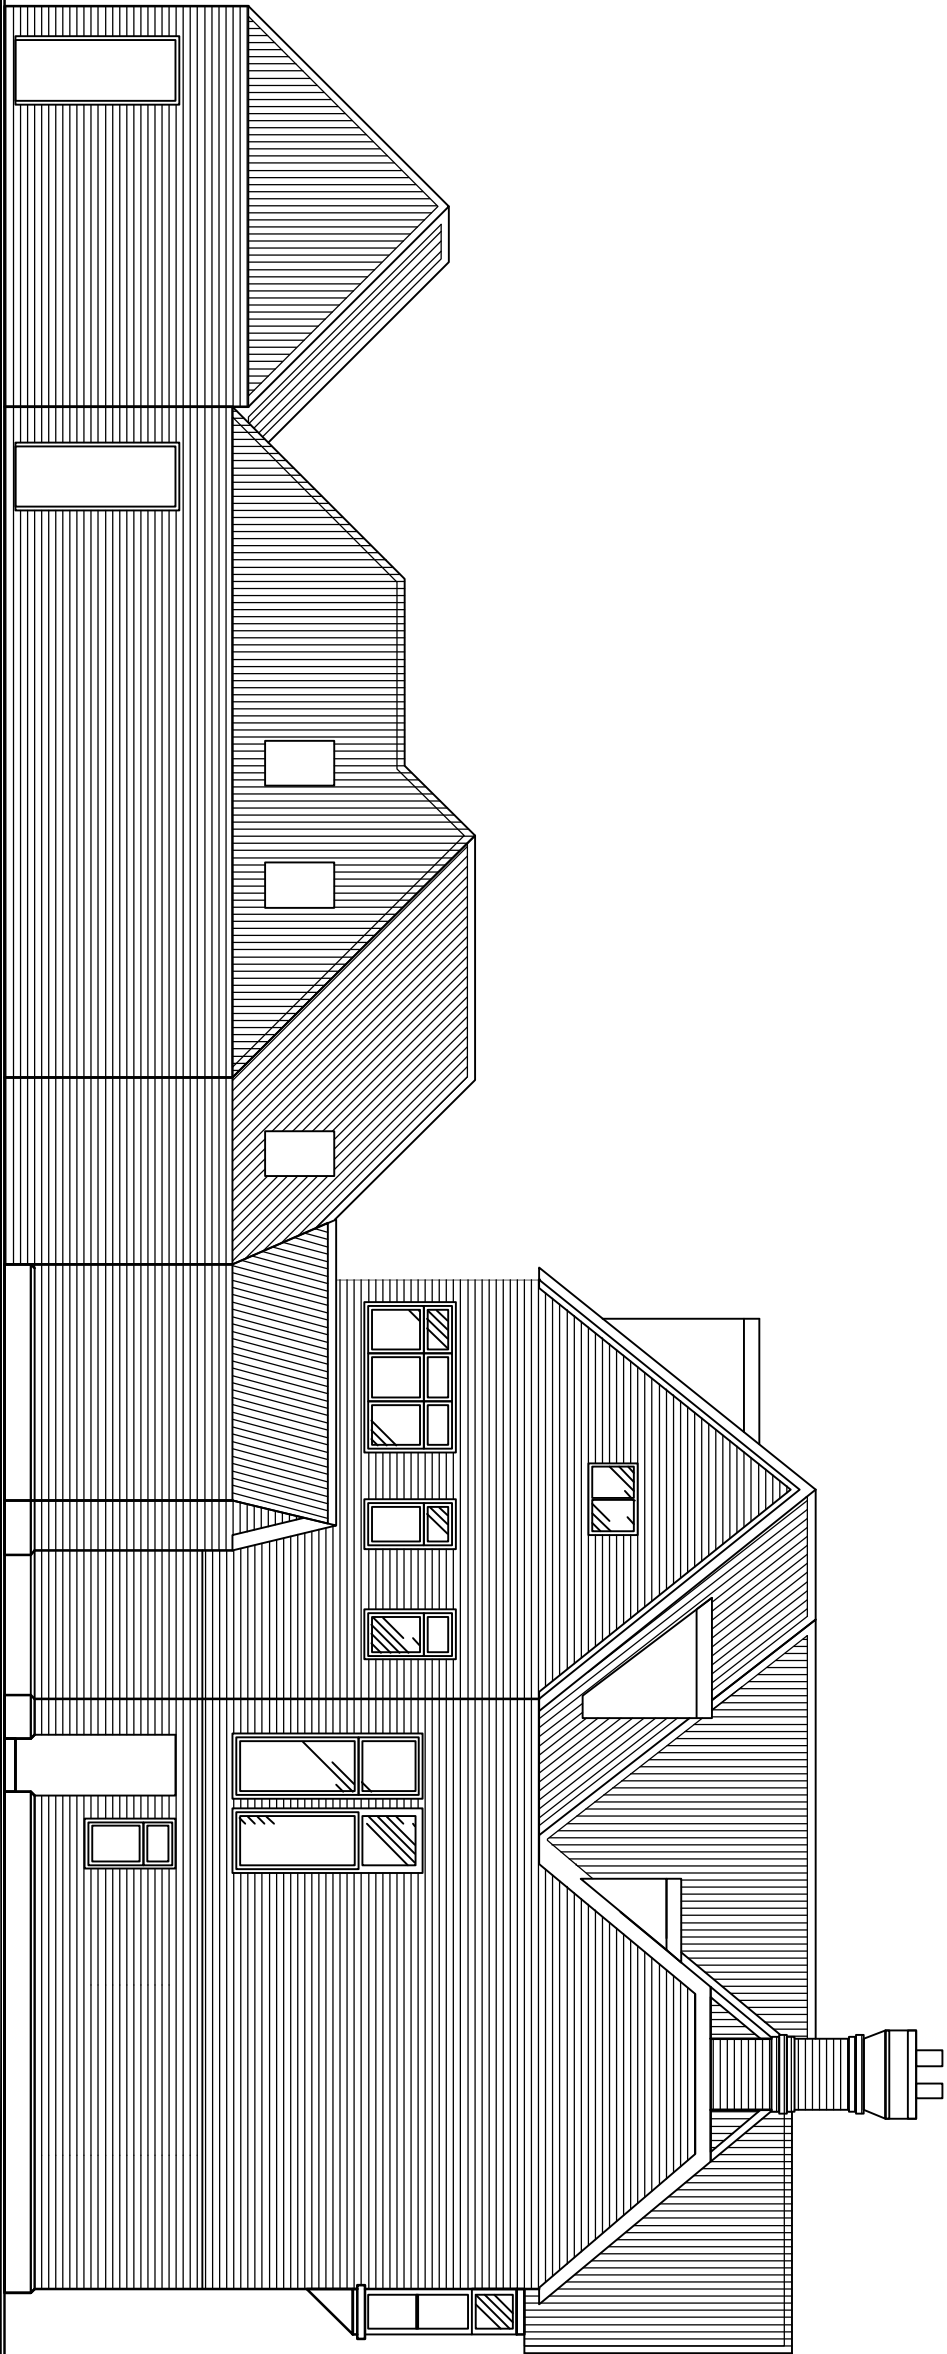


EXISTING NORTH ELEVATION

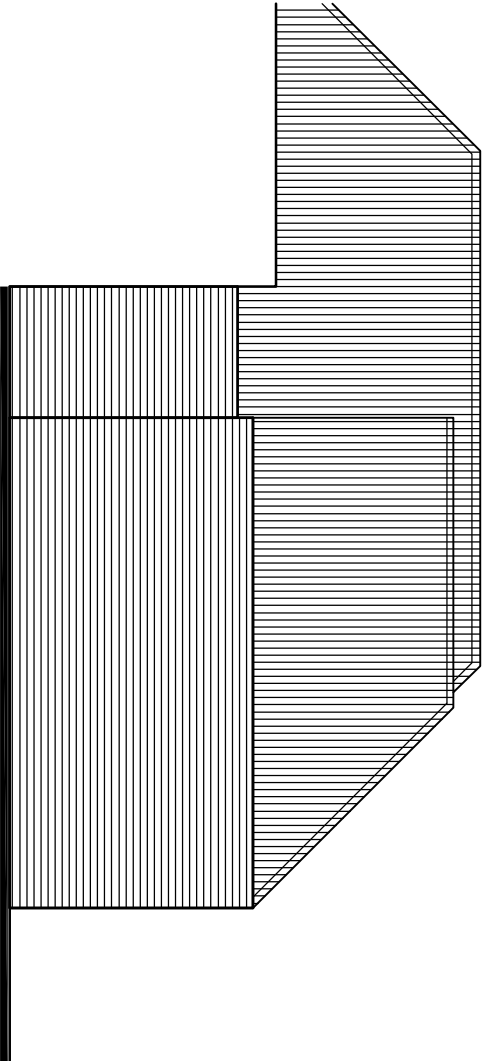

EXISTING REAR/ EAST ELEVATION

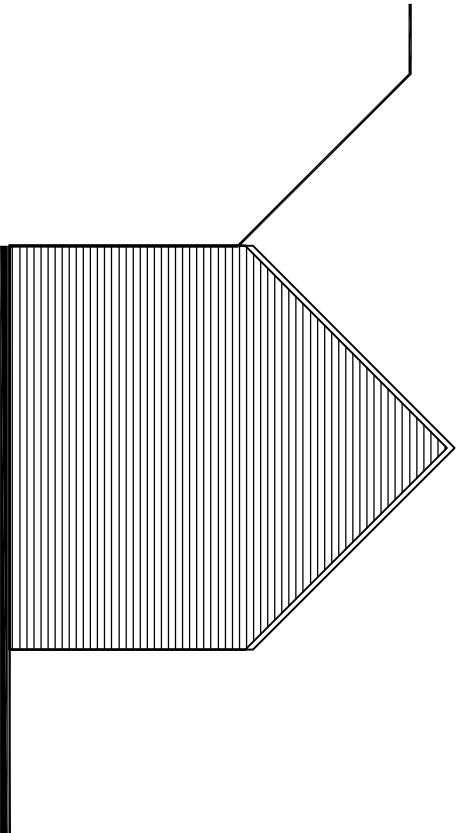


EXISTING REAR SOUTH ELEVATION

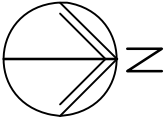

Former White Hart P.H. EXISTING
East Street
PO9 1AA REAR ELEVATIONS

Revisions
A. INITIAL DRAWING

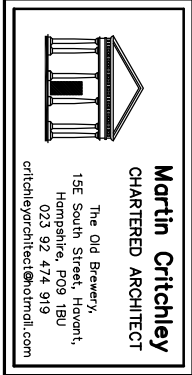

Scale A3 = 1:100
Drawn AJB
Date 19/09/17

metres

10

20

30

40

17094-303