


NOTES:


Dimensions to be checked on site before commencing work. Any discrepancies shall be reported to the architect immediately.

Do not scale from these drawings except for planning purposes. Use figured dimensions only.


Where applicable this drawing is to be read in conjunction with other consultants' drawings.

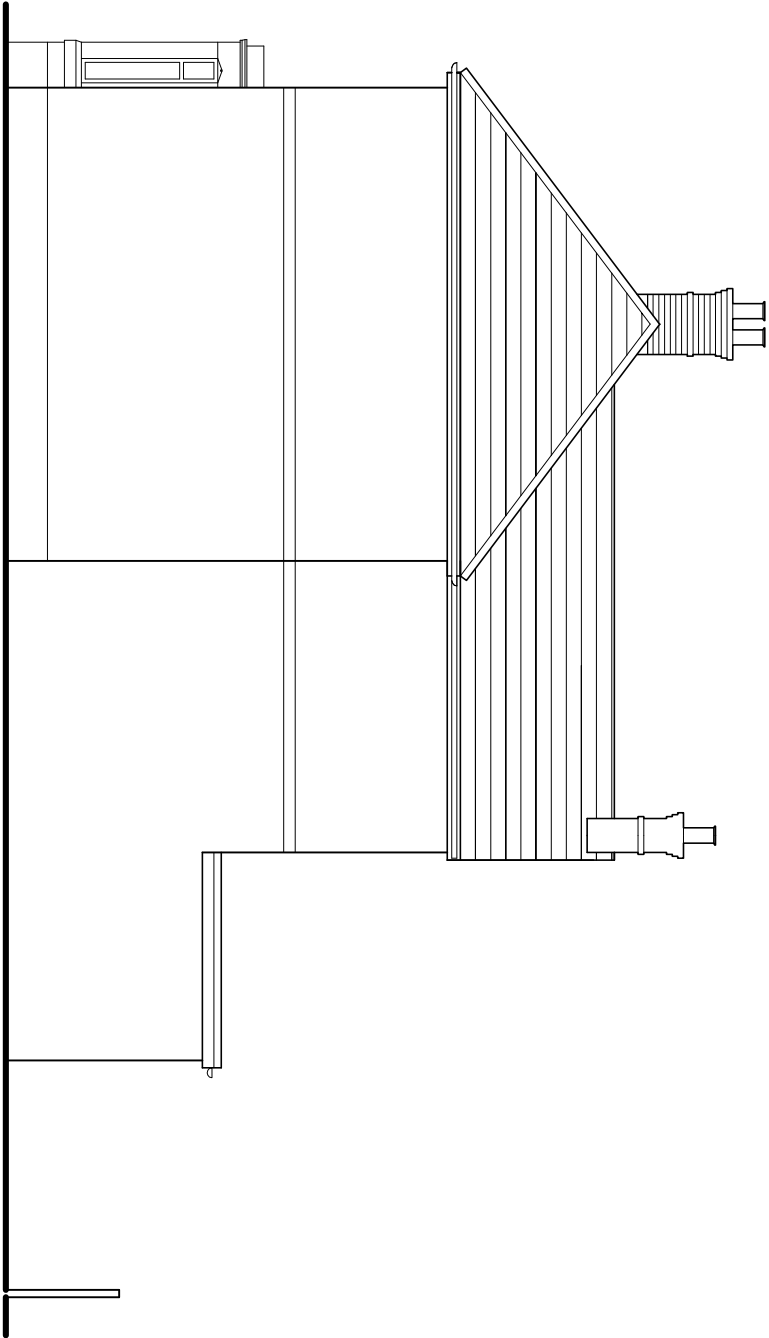


North (rear) elevation

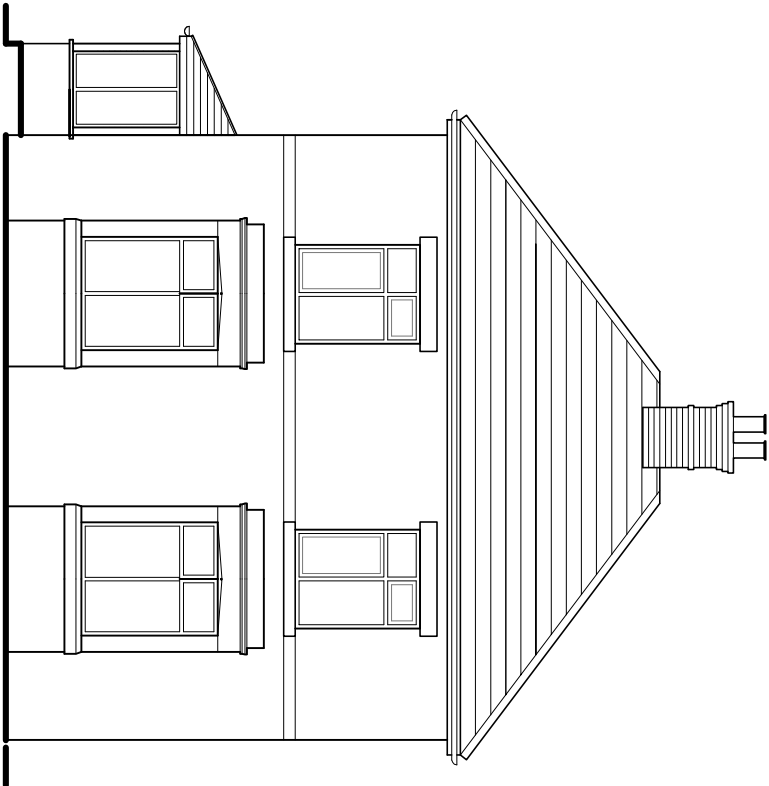

East (side) elevation

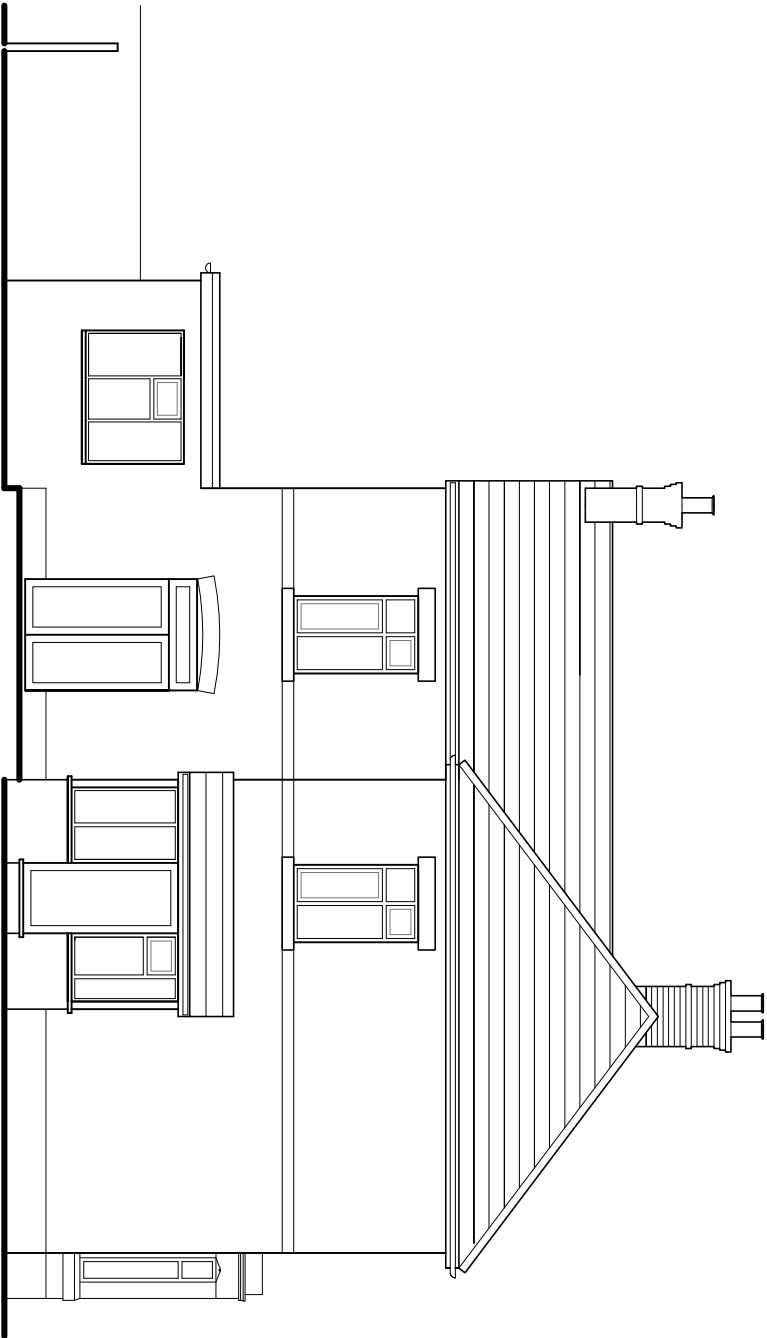


South (front) elevation

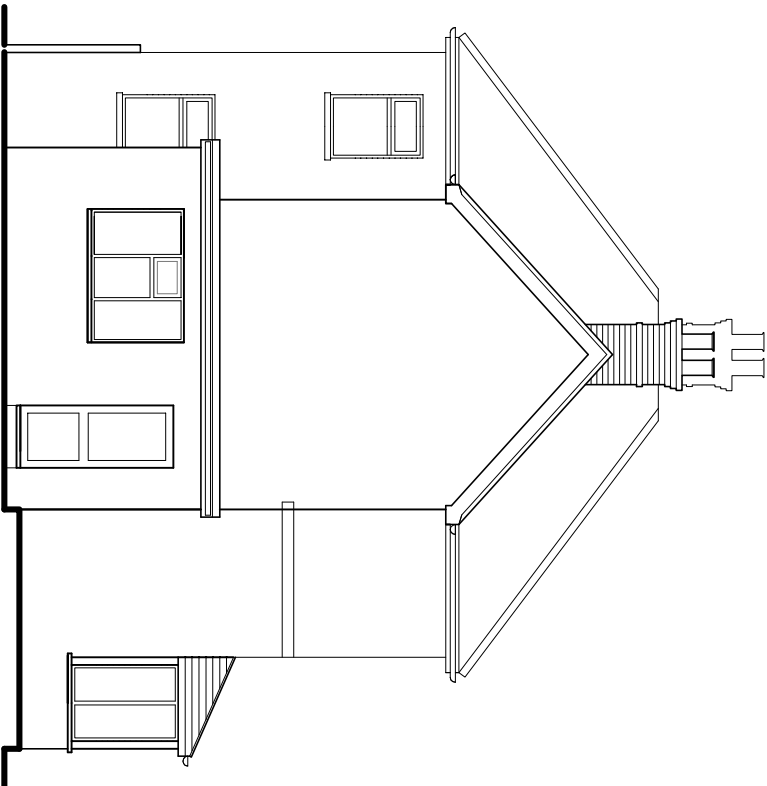

West (side) elevation

Existing elevations scale 1:100

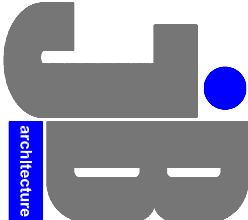

JIMMY BESSANT ARCHITECTURE

TEL: 01243 373620 M: 07769904282

E: jimmy@jb-architecture.co.uk

Web: www.jb-architecture.co.uk

For
MR & MRS HORTER

Project

PROPOSED EXTENSION AT

2 FOURTH AVENUE

DENVILLES

PO9 2QX

Title

EXISTING ELEVATIONS

Date	Drawn	Scale	Checked
SEPT 2017	JB	1:100 @ A3	-
Job Number	Drawing Number	Revision	
PL100117	402		