


0 10 20 30 40 50m
Scale 1:1250

NOTES

- All dimensions and levels are to be checked on site.
- Any discrepancies are to be reported to the architect before any work commences.
- This drawing shall not be scaled to ascertain any dimensions. Work to figured dims only.
- This drawing shall not be reproduced without express written permission from AEW.
- Title overlay drawings and ownership boundaries are produced using all reasonable endeavors. AEW cannot be responsible for the accuracy or scale discrepancy of base plans supplied to them.

Application Boundary Indicated Thus: —

Schedule of Areas	m ²
Site Area	304.5

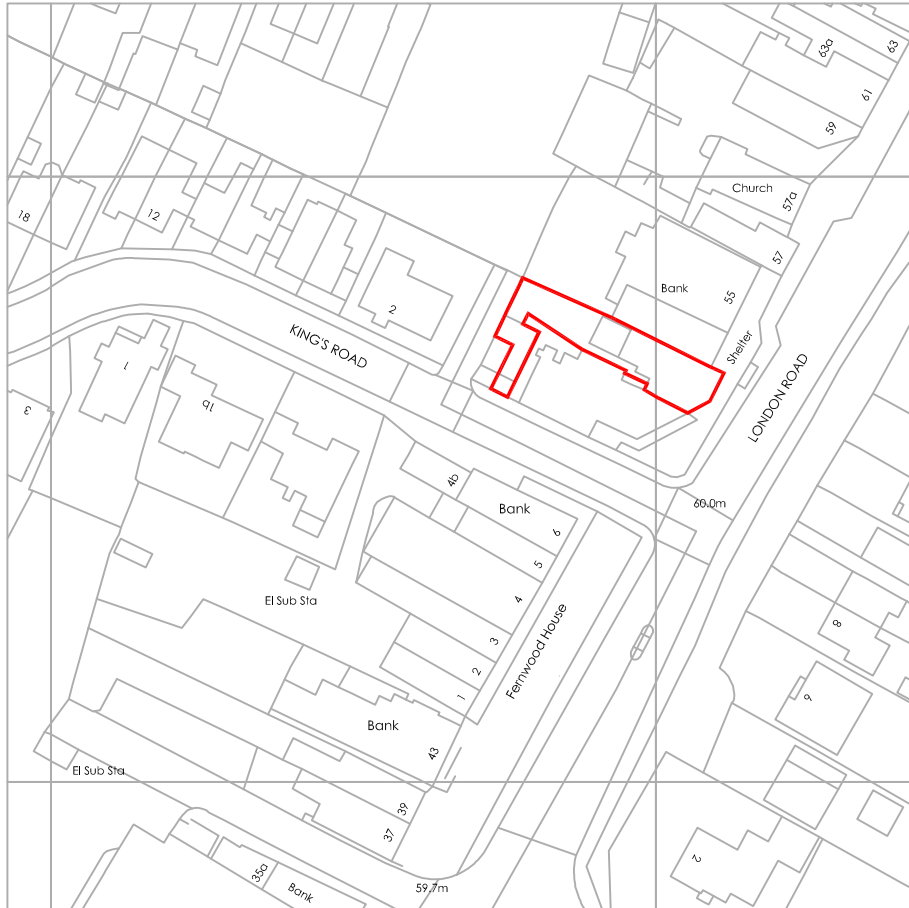

Ordnance Survey, (c) Crown Copyright 2017. All rights reserved. Licence number 100022432

B	26/02/2018	TS	JJS
Titleblock information updated to suit Stage 3.			
A	13/12/2017	TS	JJS
Application Boundary updated.			
-	12/12/2017	TS	JJS
Initial Issue.			
REV	Date	Drawn by :-	Checked by :-
Status	Purpose of Issue		
S2	For Construction		
drawing stage	Stage 3 - Shopfit		
client	Domino's Pizza Group		
project	51 London Road Cowplain PO8 8JJ		store PJ000773

date 12/12/2017 drawn TS
scale@A4 1:1250 checked JJS

Location Plan

Rev

B

Issue

B9862-AEW-PJ000773-XX-DR-0005

AEW ARCHITECTS AND DESIGNERS LTD
MANCHESTER M2 1AB T: 0161 2144370 F: 0161 2144373

AEW