




HAVANT BOROUGH COUNCIL
DEVELOPMENT CONTROL
13 FEB 2018
RECEIVED

21 Apollo Drive, PO7 8AD
Site Location Plan.

Co-ordinates	468710, 107250
Drawing No.	03
Date Drawn	Friday, February 09, 2018
Drawn By	T.K.
Plan Scale	1:1250
Notes	

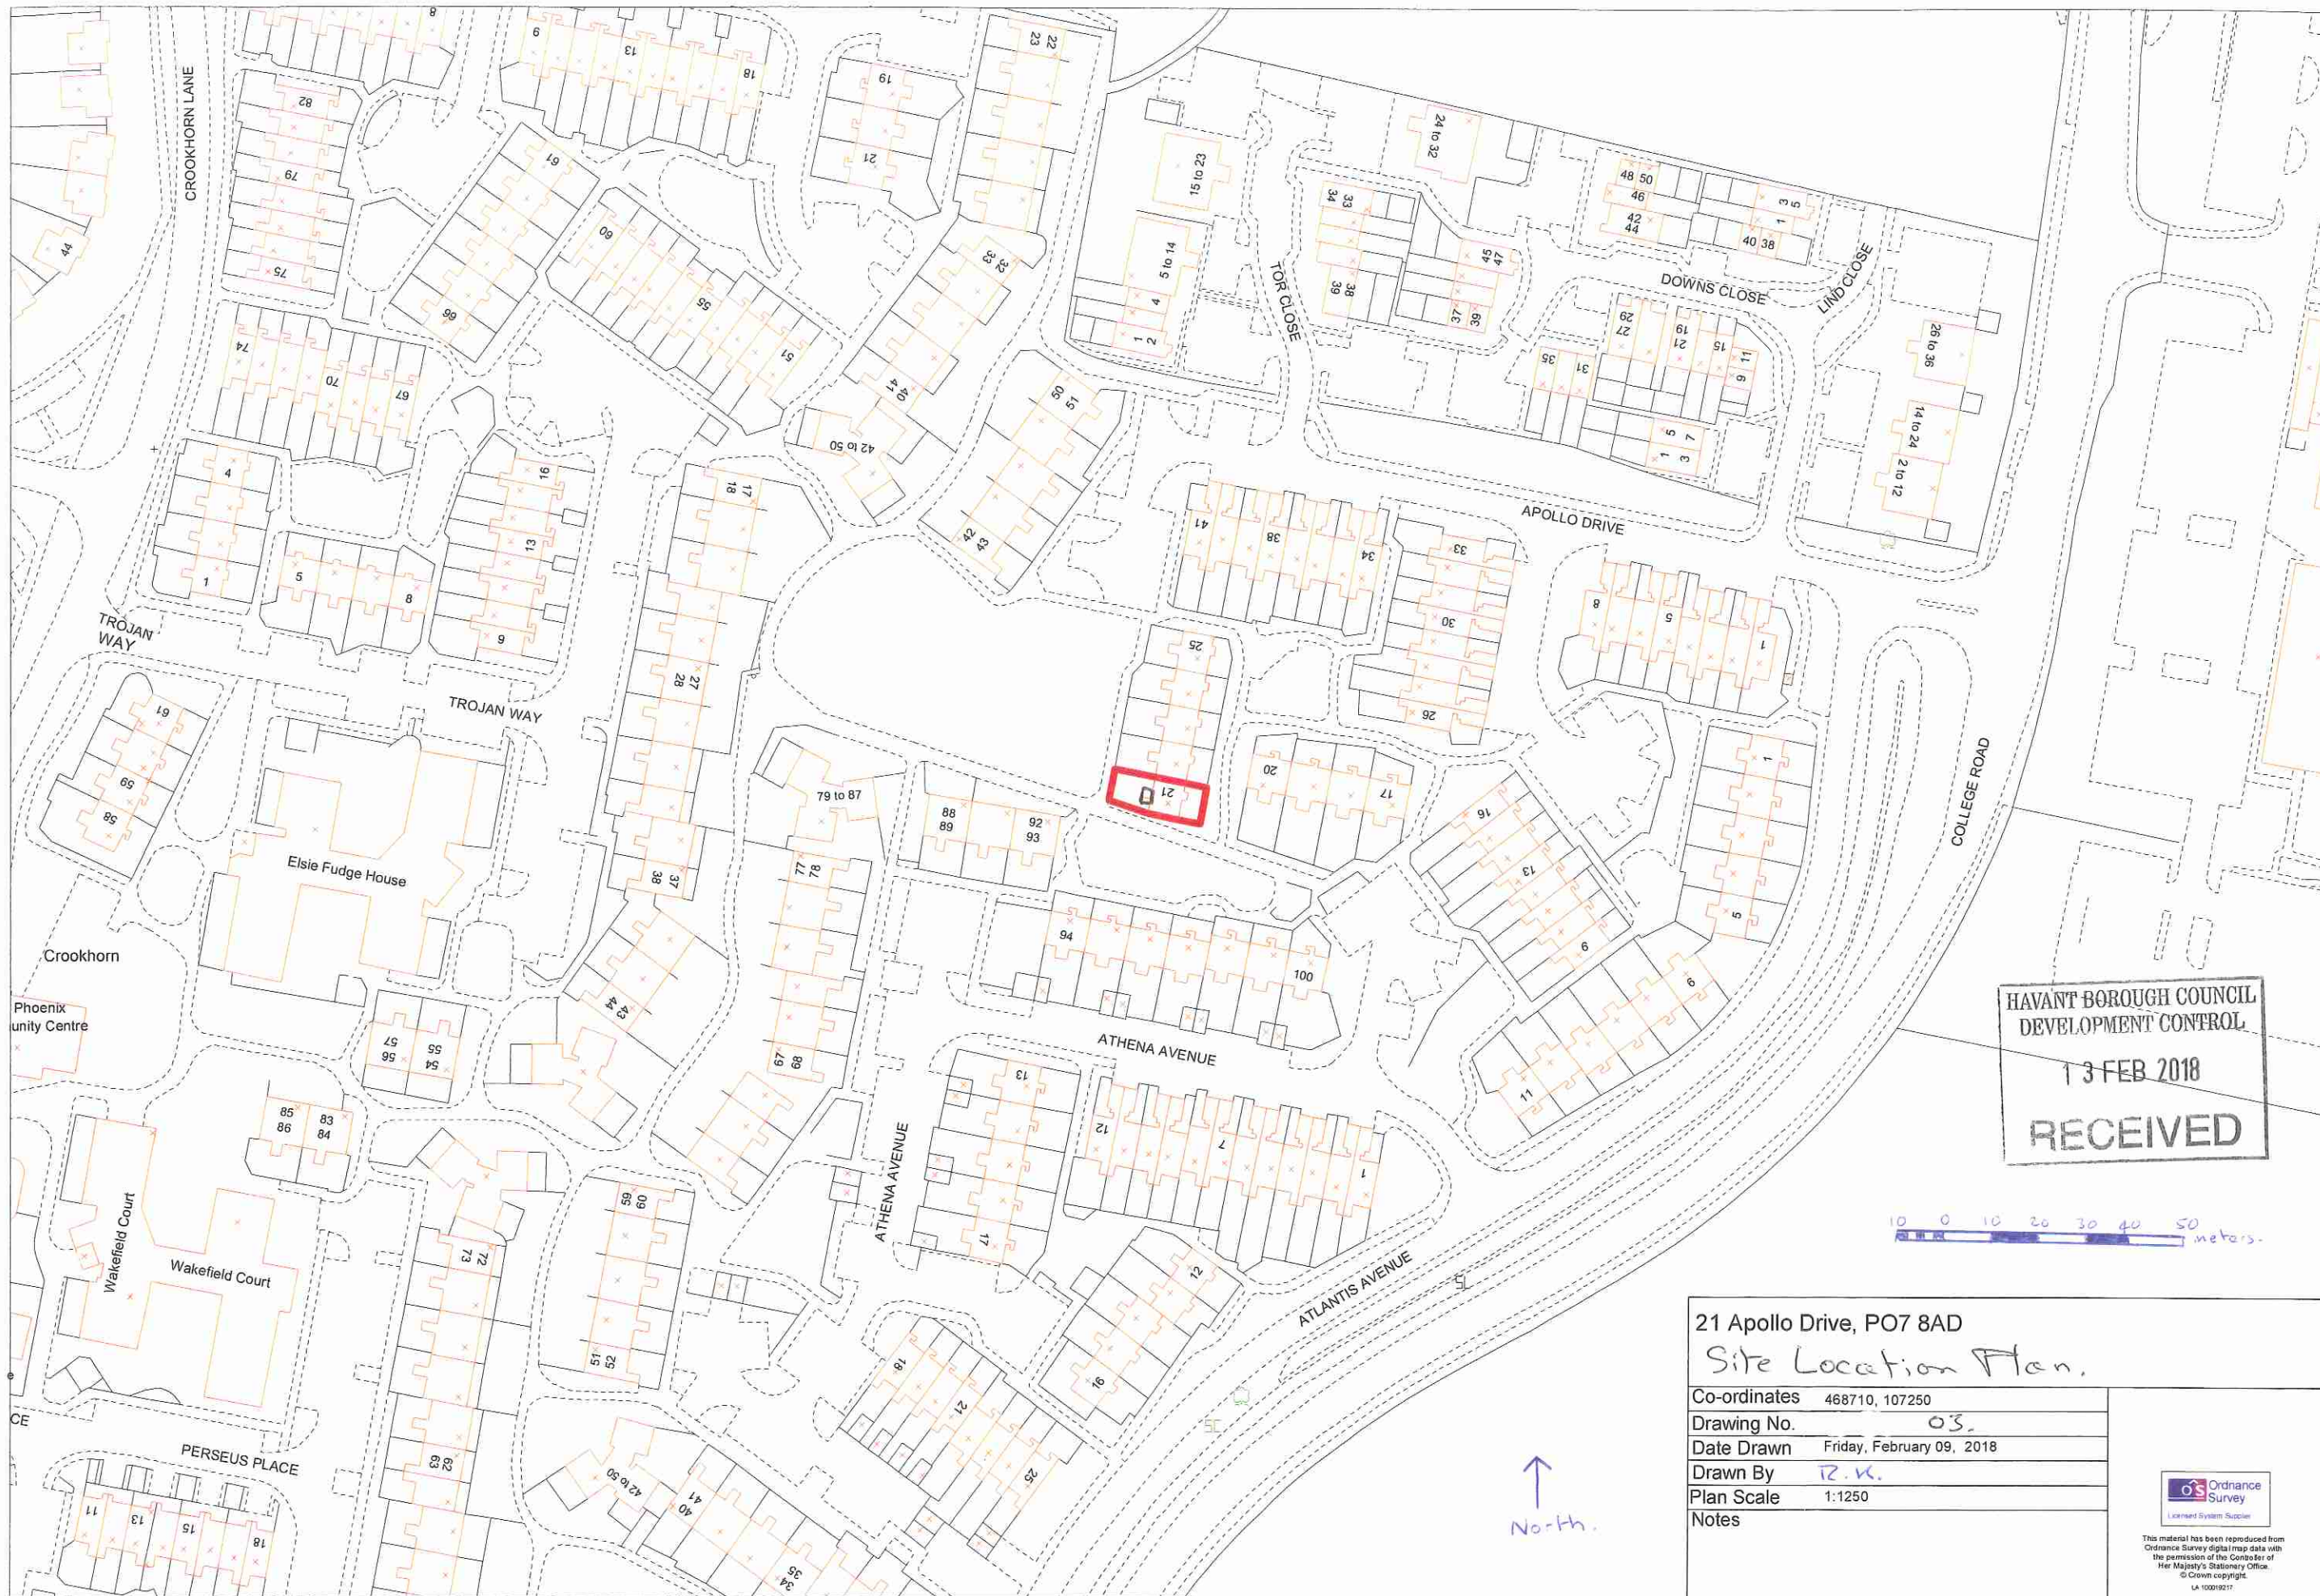

This material has been reproduced from
Ordnance Survey digital map data with
the permission of the Controller of
Her Majesty's Stationary Office
© Crown copyright
LA 100019217

