




1. THIS DRAWING IS COPYRIGHT AND SHOULD NOT BE REPRODUCED WITHOUT APPROVAL.

2. THIS DRAWING TO BE READ IN CONJUNCTION WITH THE ARCHITECT'S DRAWINGS. ANY DISCREPANCIES ARE TO BE BROUGHT TO THE ATTENTION OF BOTH PARTIES IMMEDIATELY.

3. ANY DIMENSIONS/LEVELS INDICATED 'ref.' REFER TO ASSUMED/EXISTING DIMENSIONS WHICH ARE TO BE SITE CHECKED PRIOR TO THE COMMENCEMENT OF ANY WORK.

ALL WORKS IN ACCORDANCE WITH SEWERS
FOR ADOPTION 7TH EDITION.

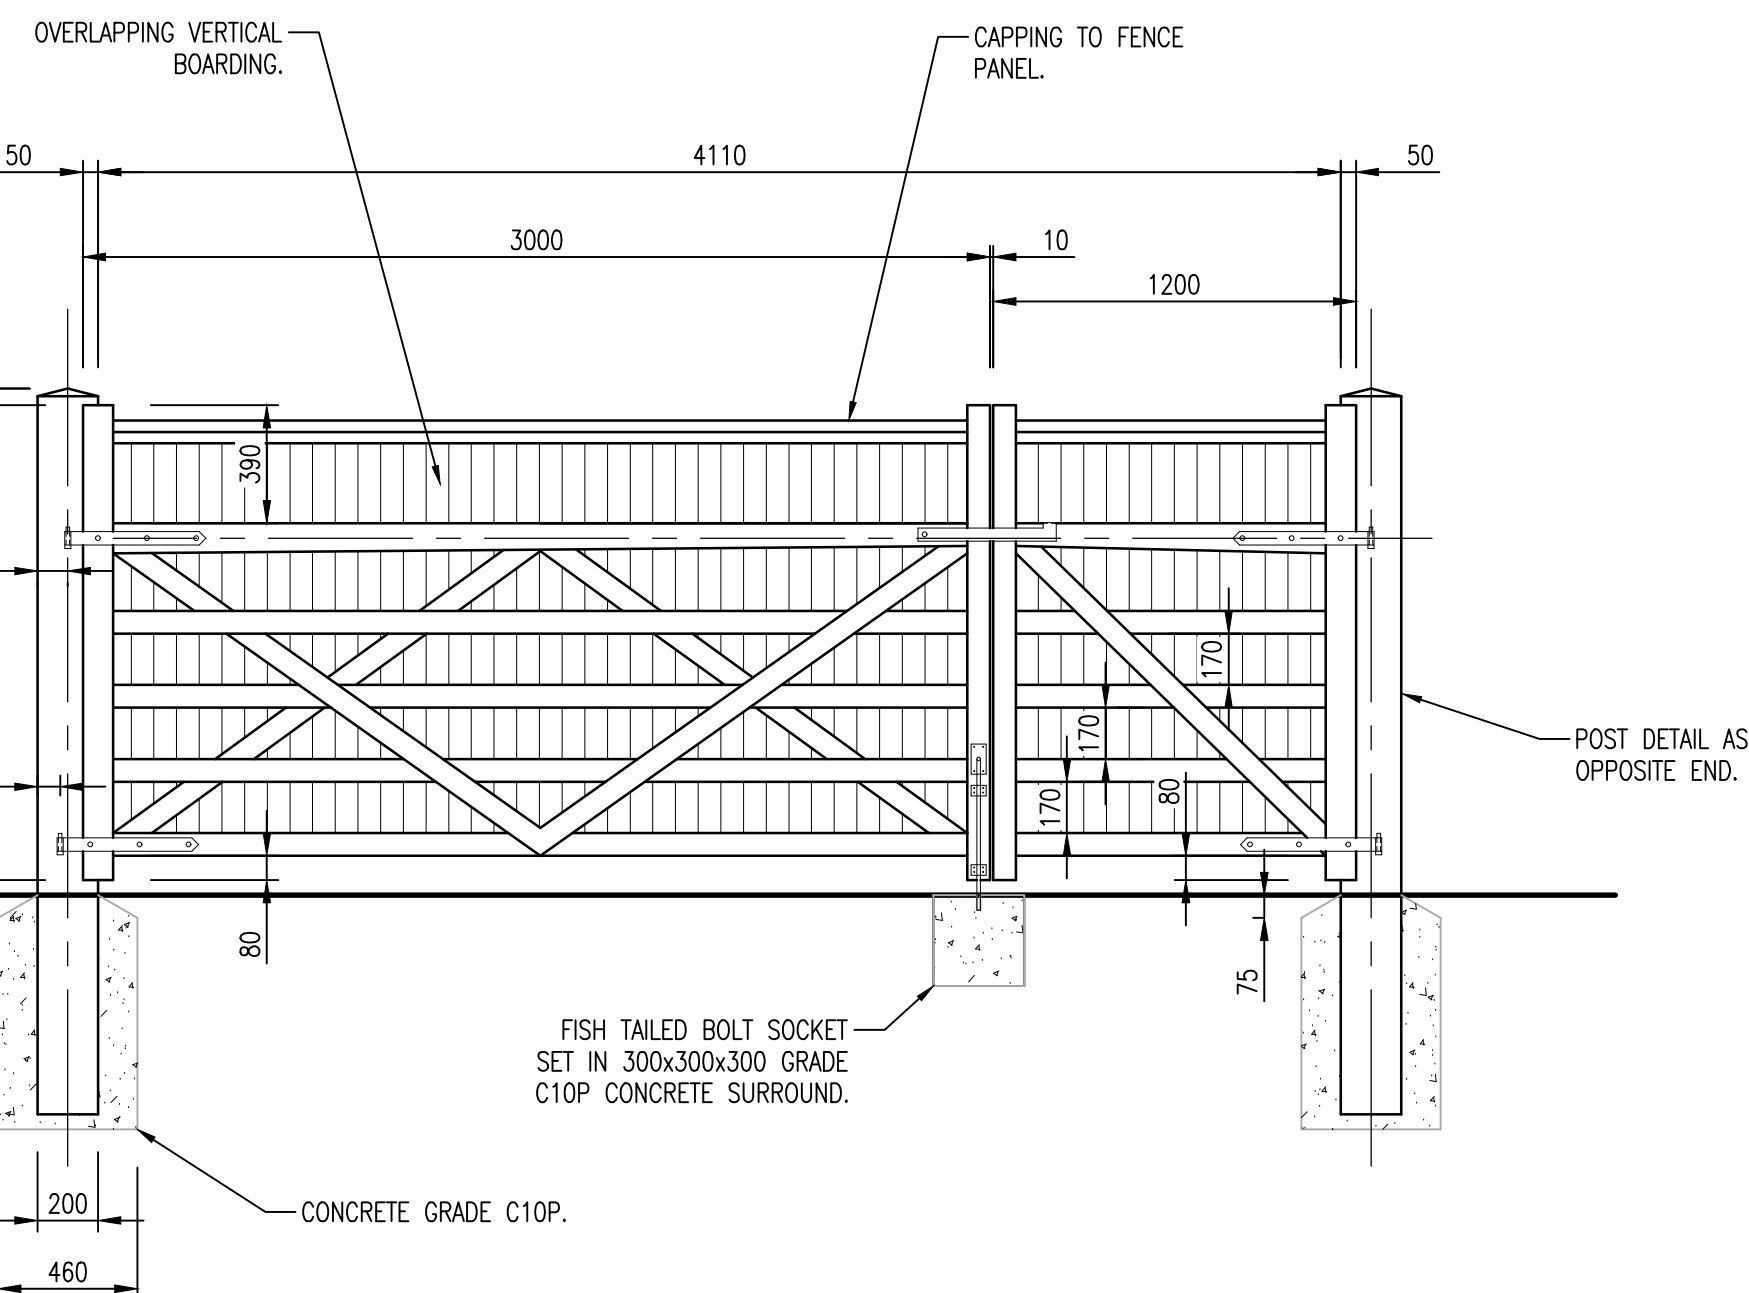

TYPICAL CLOSE BOARDED TIMBER DOUBLE FIELD GATE DETAIL.



PRELIMINARY

P2	PRELIMINARY	HDL/01.18	HDL/01.18	HDL/01.18
P1	PRELIMINARY	HDL/01.18	HDL/01.18	HDL/01.18
Version	Amendment	Revised by and date	Checked by and date	Approved by and date
ORIGINAL DRAWING SIZE - A1		X-REFS: ☐ ☐ ☐		
CAD REF.				

 HAMILL DAVIES LIMITED Consulting Civil and Structural Engineers	Client	PETER ERNEST HOMES LTD.		
	Project	15 BILLET AVENUE, WATERLOOVILLE		
	Drawing Title	CULVERT WORKS PROPOSED DETAILS - SHEET 3		
	Purpose	PRELIMINARY	Drawn HDL Designed	Scale 1:25 @ A1
	Issuing Office	SWANMORE	Drawing Number	Version
Telephone	01489 893 596	16-2654-2153		P2