


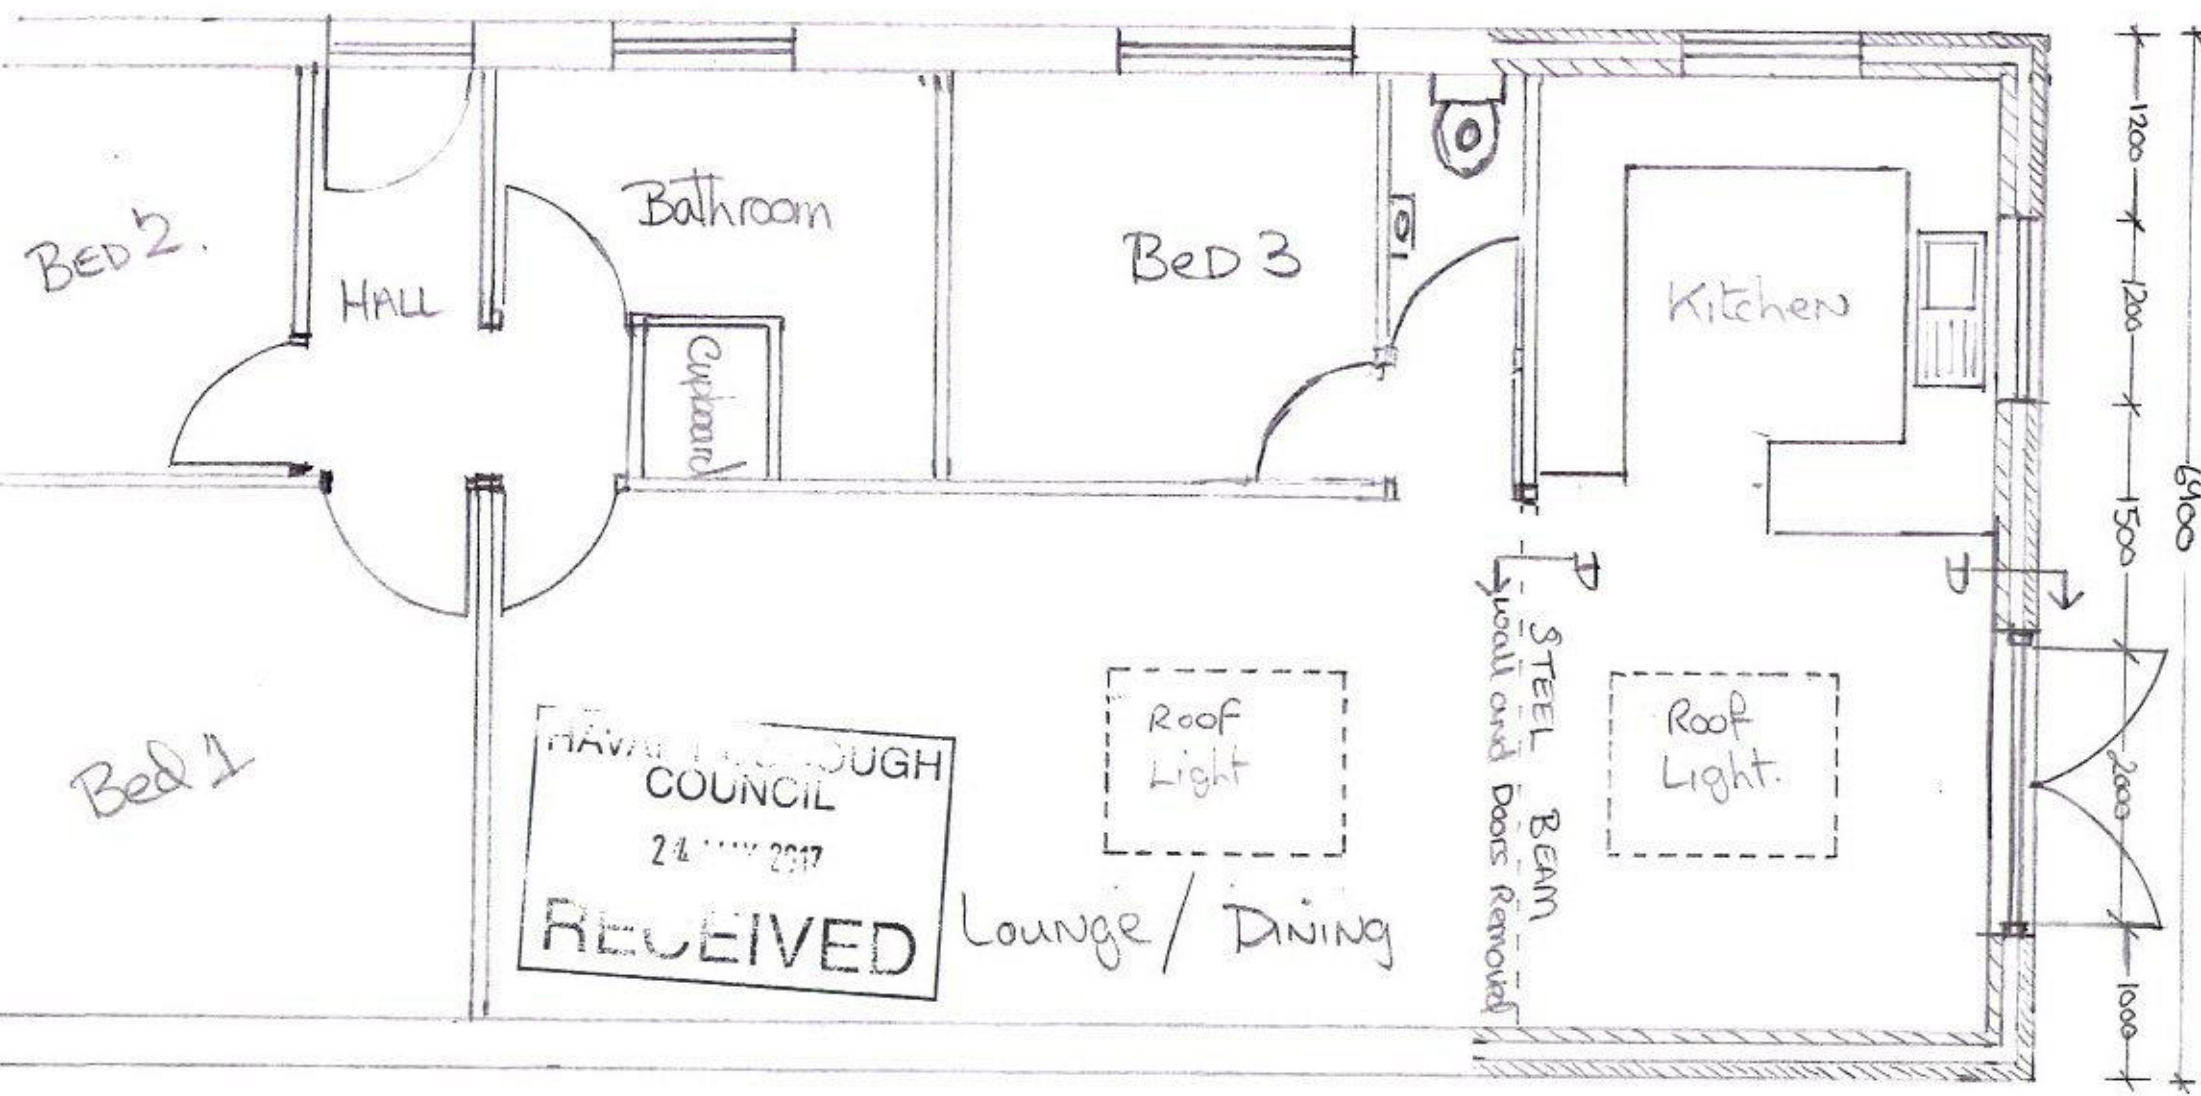

BED 2.

HALL

Bathroom

Bed 3

Kitchen

Cupboard

Bed 1

HAVERLEIGH COUNCIL
24 JULY 2017
RECEIVED

Roof Light

Lounge / Dining

Roof Light.

STEEL BEAM
Wall and Doors Removal

3000

6400
1200
1200
1500
2000
1000