
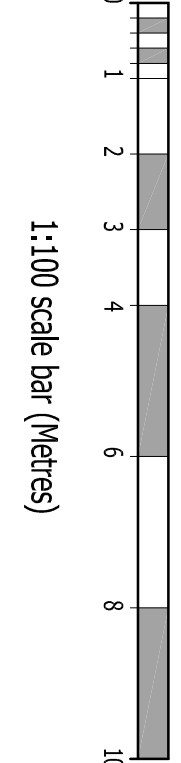
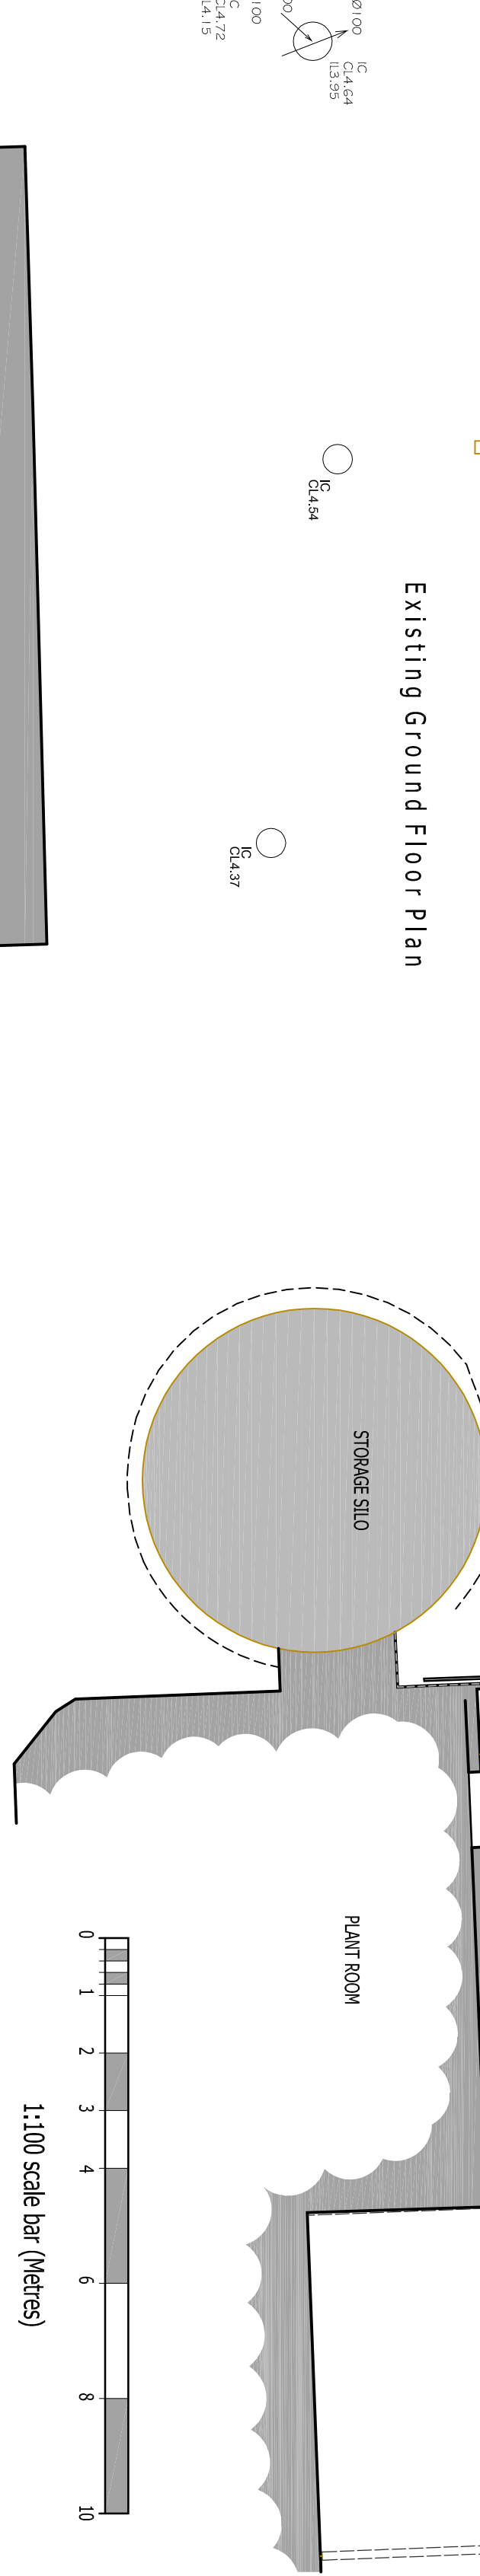
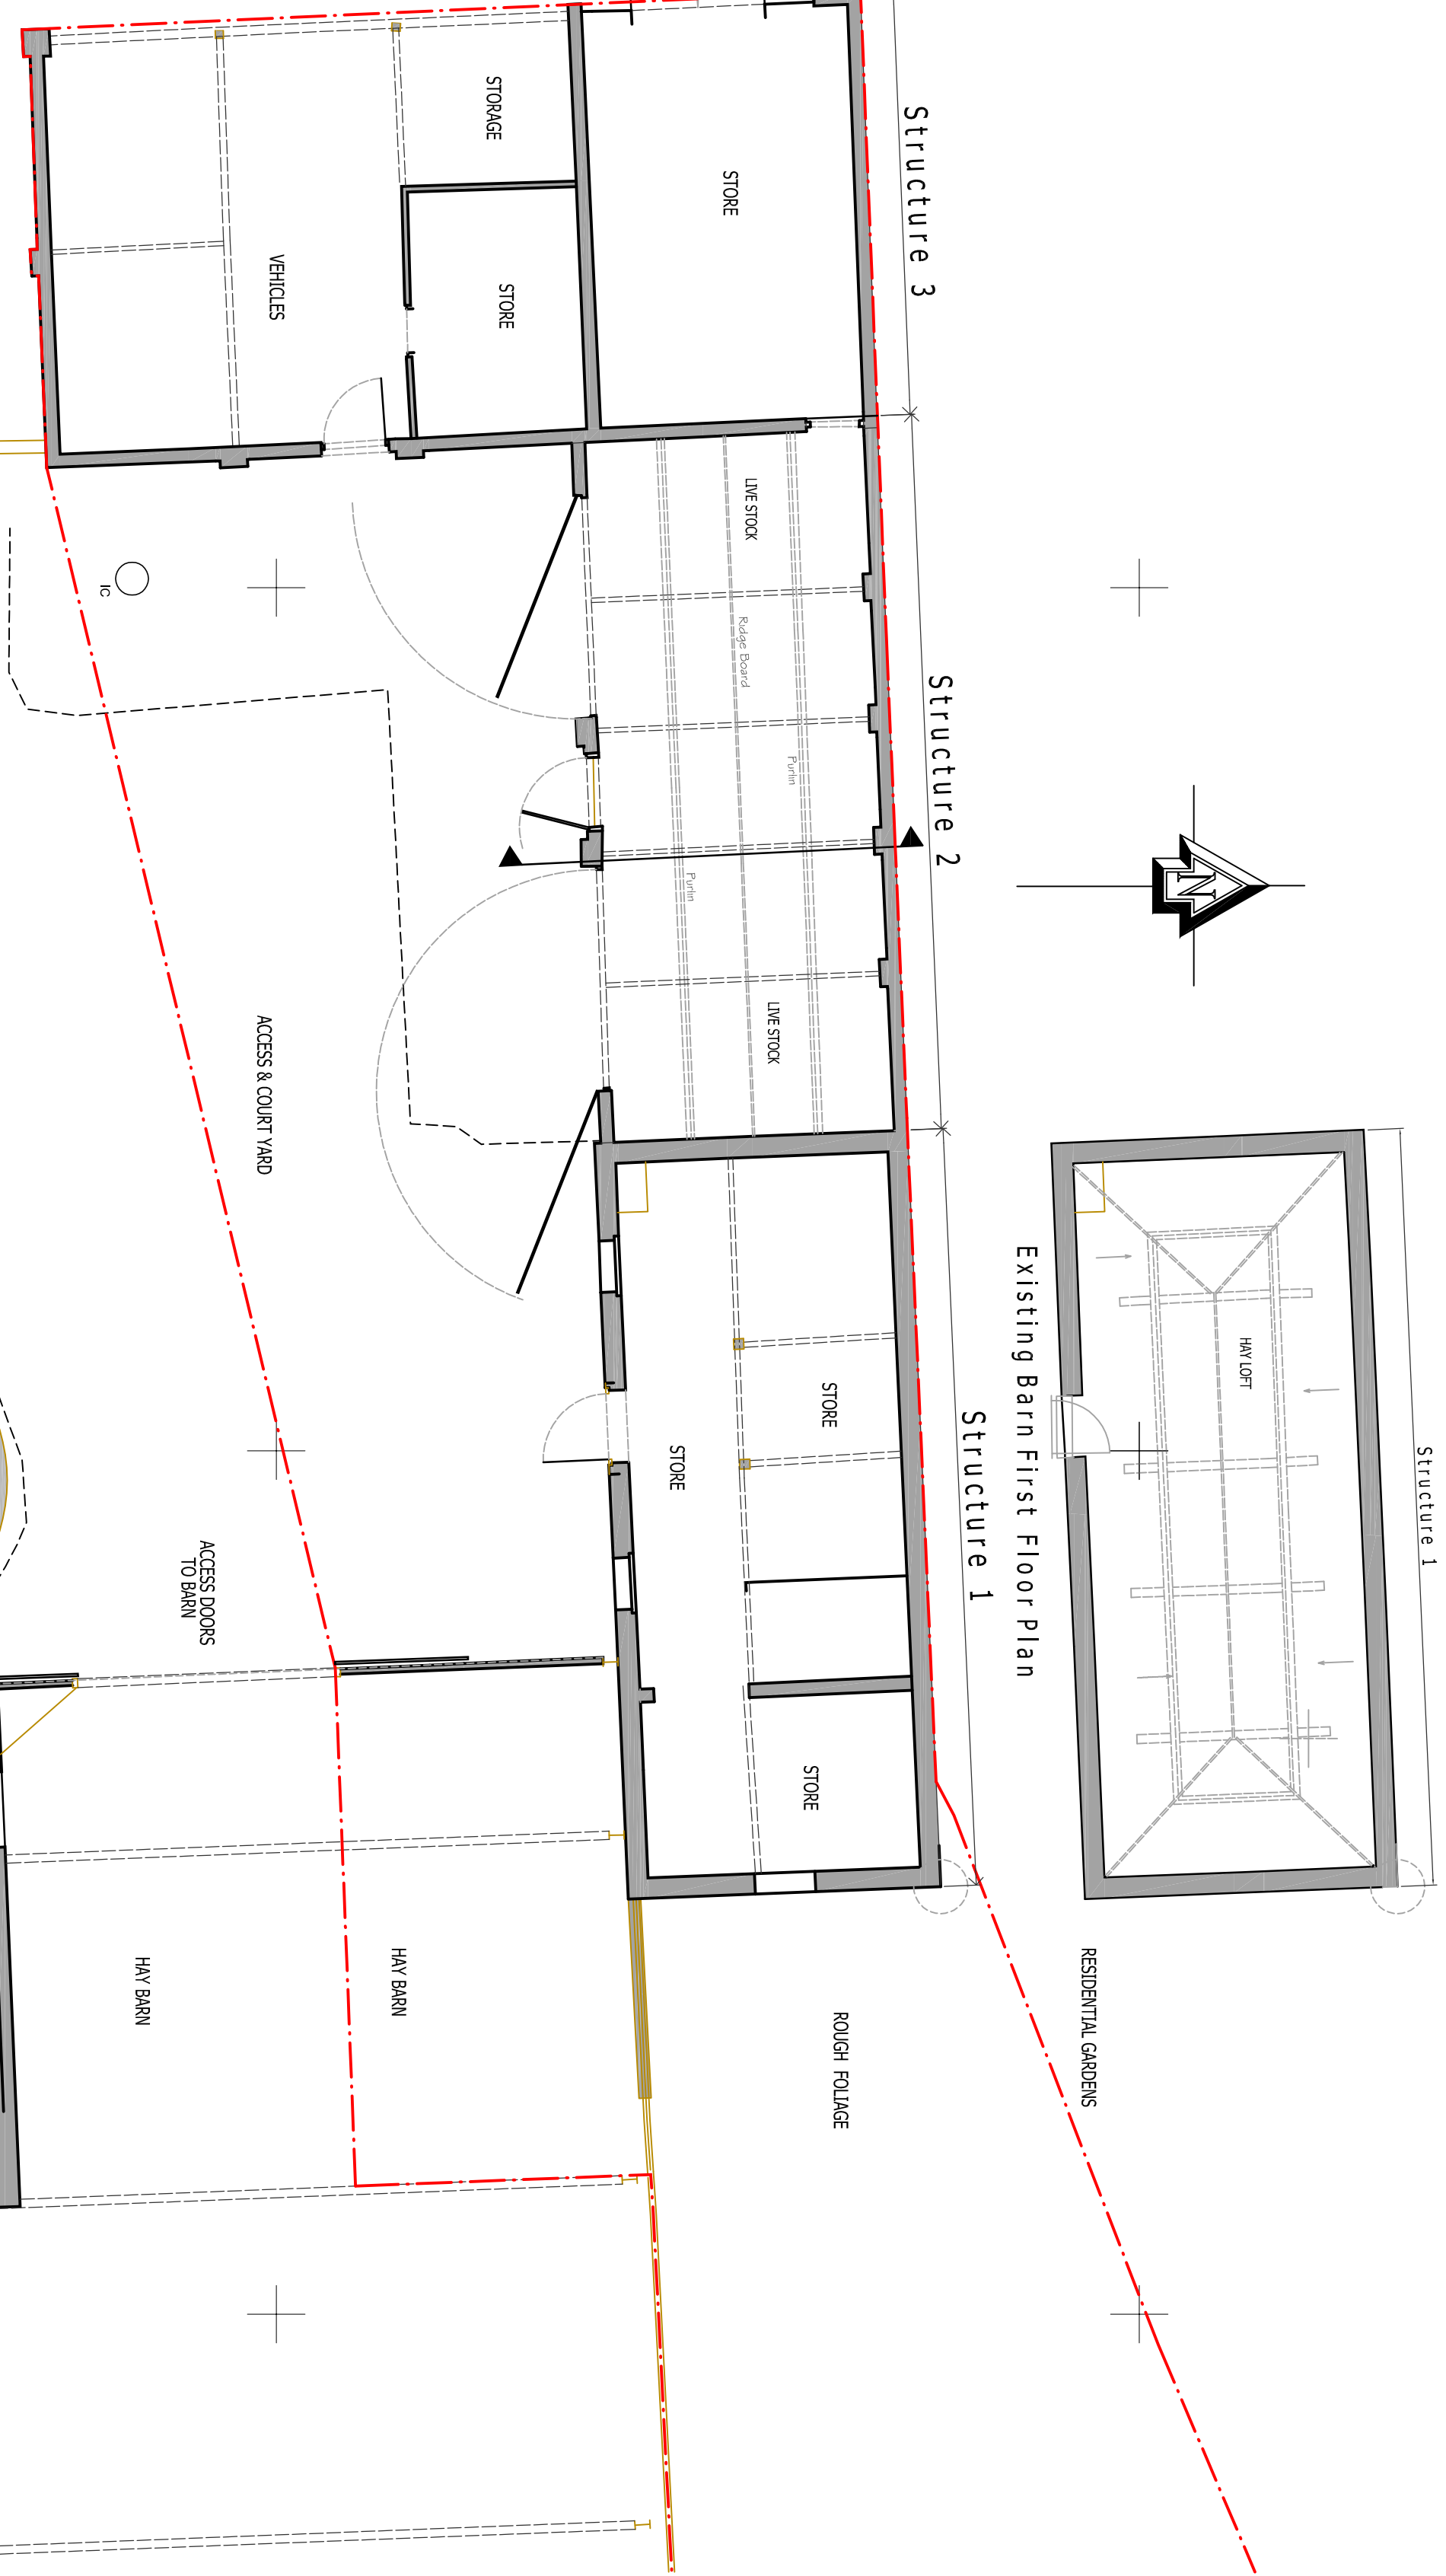


This drawing is the copyright of H.J.CONCEPTS LTD and may not be copied, altered or reproduced in any way without their written authority ©H J Concepts Limited 2017

Do not scale this drawing. Use written dimensions only. All dimensions shall be checked on site prior to commencement of work.

IF IN DOUBT ASK
DO NOT SCALE. This note may be omitted for **PLANNING PURPOSES ONLY.** Original documents only may be relied upon. Inaccuracies may occur due to printing, scanning and other forms of copying.

This drawing has been produced for **Mr & Mrs J Pike** for the works at **Northey Farm St Peter's Road Hayling Island PO11 0RX** and is submitted in support of a Prior Notification Application and is not intended for use by any other person or for any other purpose.

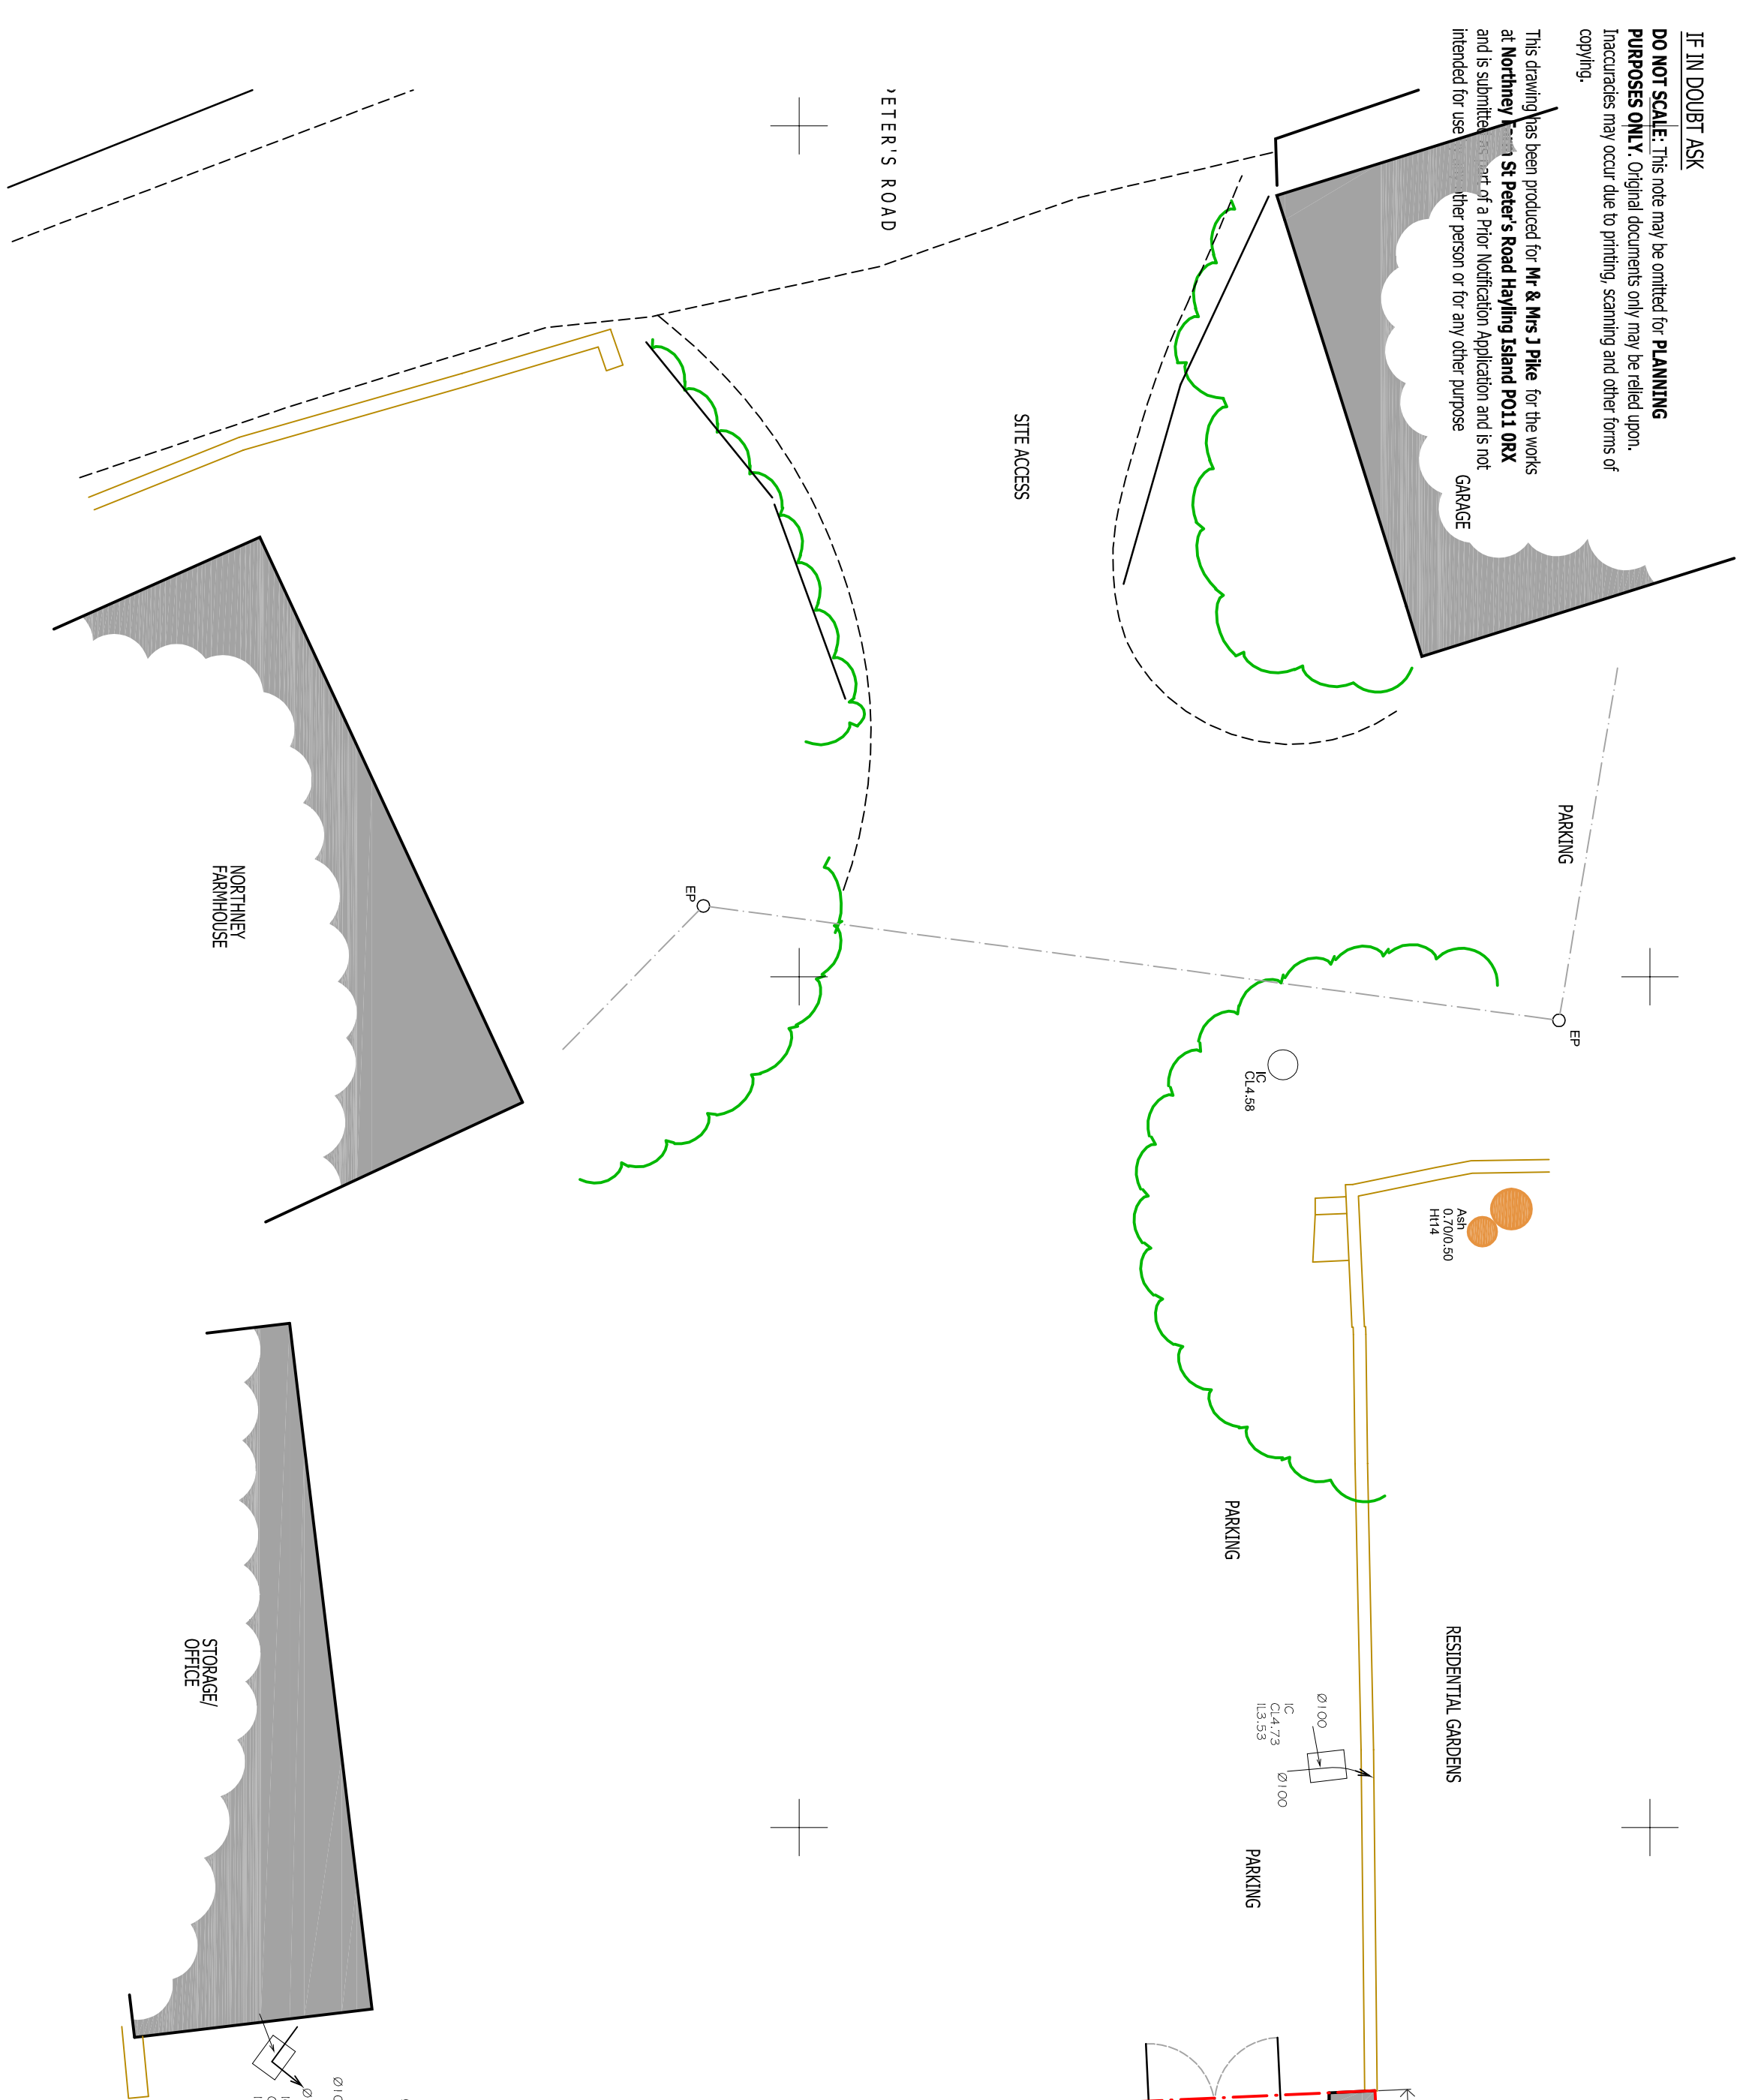

REV	DATE	DESCRIPTION	BY
A	16 Mar 18	Prior Notification Application Class Q (a) & (b)	
-	31 Aug 17	Prior Notification Application Class Q (a) & (b)	

H J CONCEPTS LTD
Suite 100, Fareham Reach
166 Fareham Road, Gosport,
Hampshire. PO13 0FW
Telephone: 01329 288684, Email: office@hjnconcepts.co.uk


Mr & Mrs J Pike
Northey Farm Buildings
St Peter's Road Hayling Island PO11 0RX

Existing Details
Ground - First - Roof - Site Plans

PH
Aug 17
1:100, 1250

17-1181 — EX 01

A1

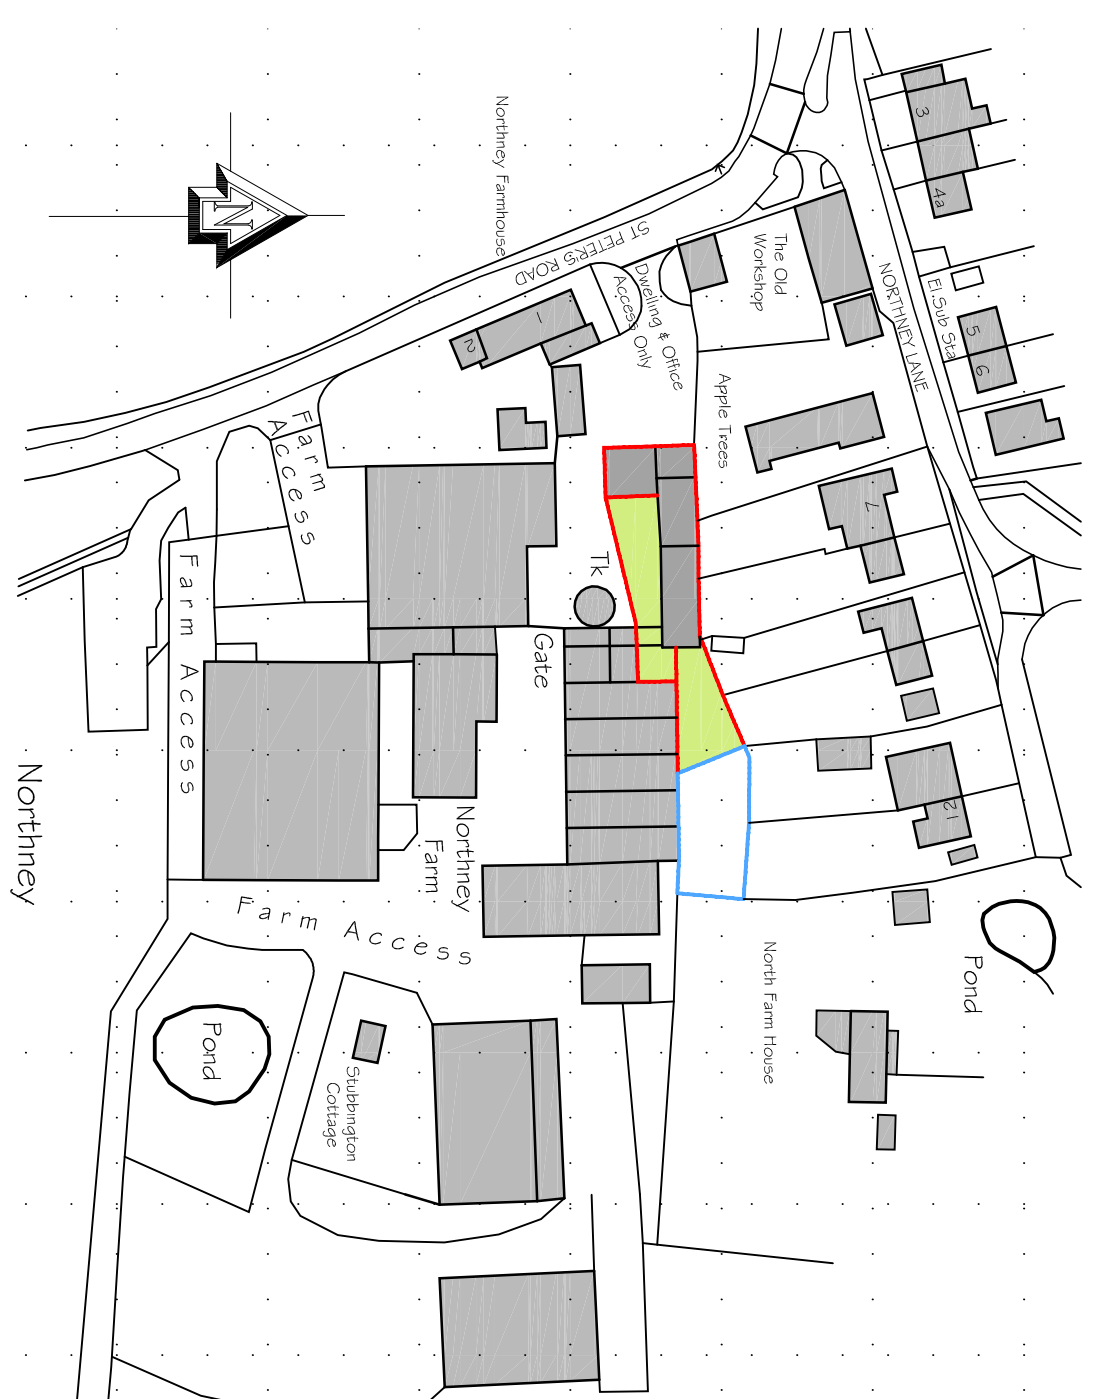

Site Location Plan

