





PROPOSED FRONT VIEW




PROPOSED REAR VIEW

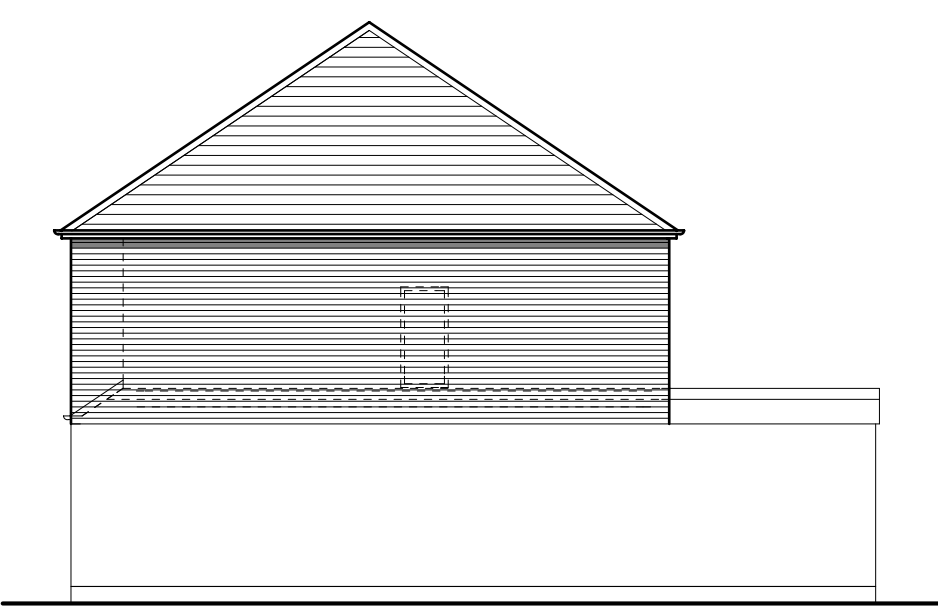


PROPOSED SIDE VIEW

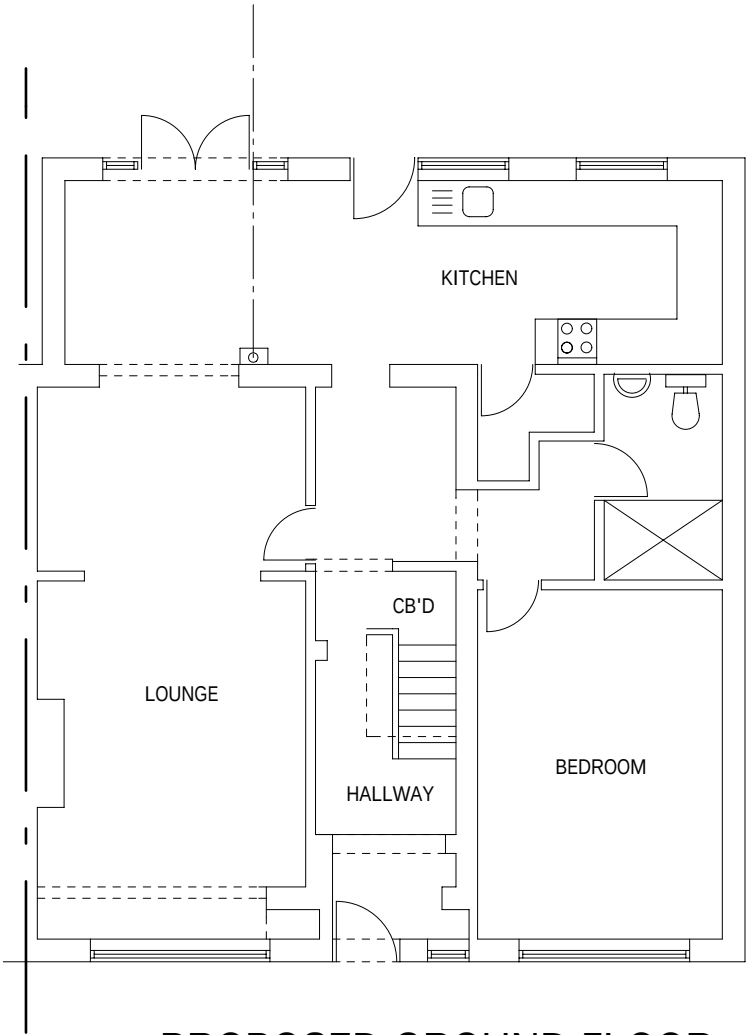

PROPOSED GROUND FLOOR

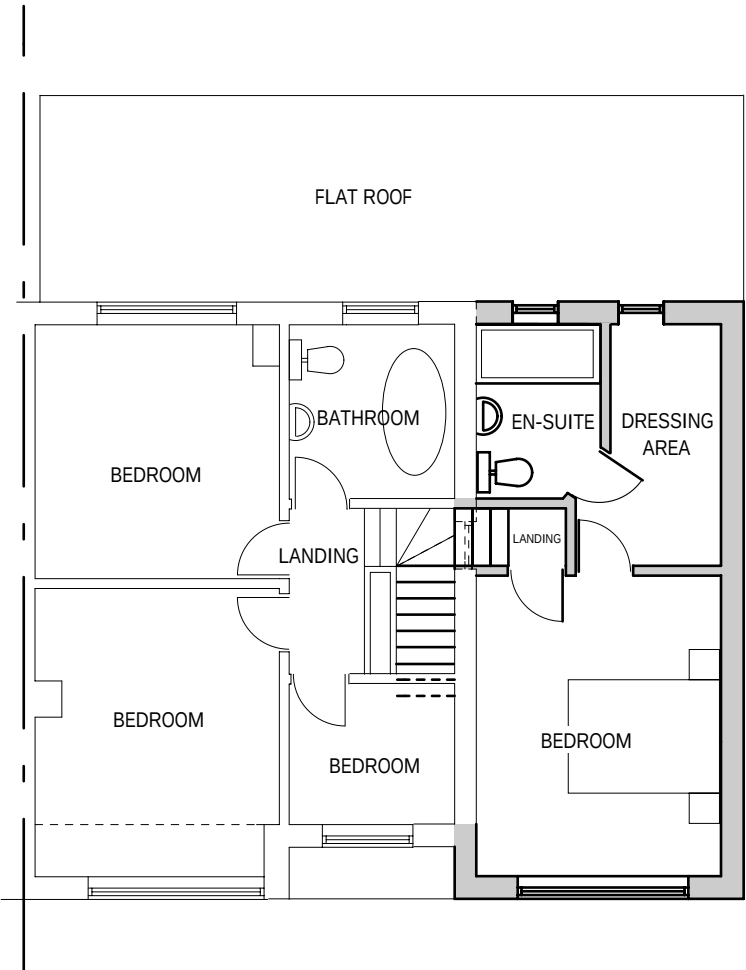

PROPOSED FIRST FLOOR

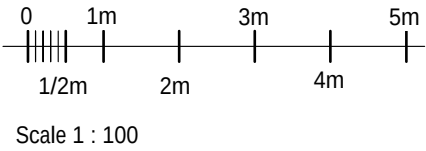

TWO STOREY SIDE EXTENSION
FOR
31 MEADWAY
WATERLOOVILLE
P07 7QJ

SCALE 1: 100

A3

DRAWING No, 111217 1A3