


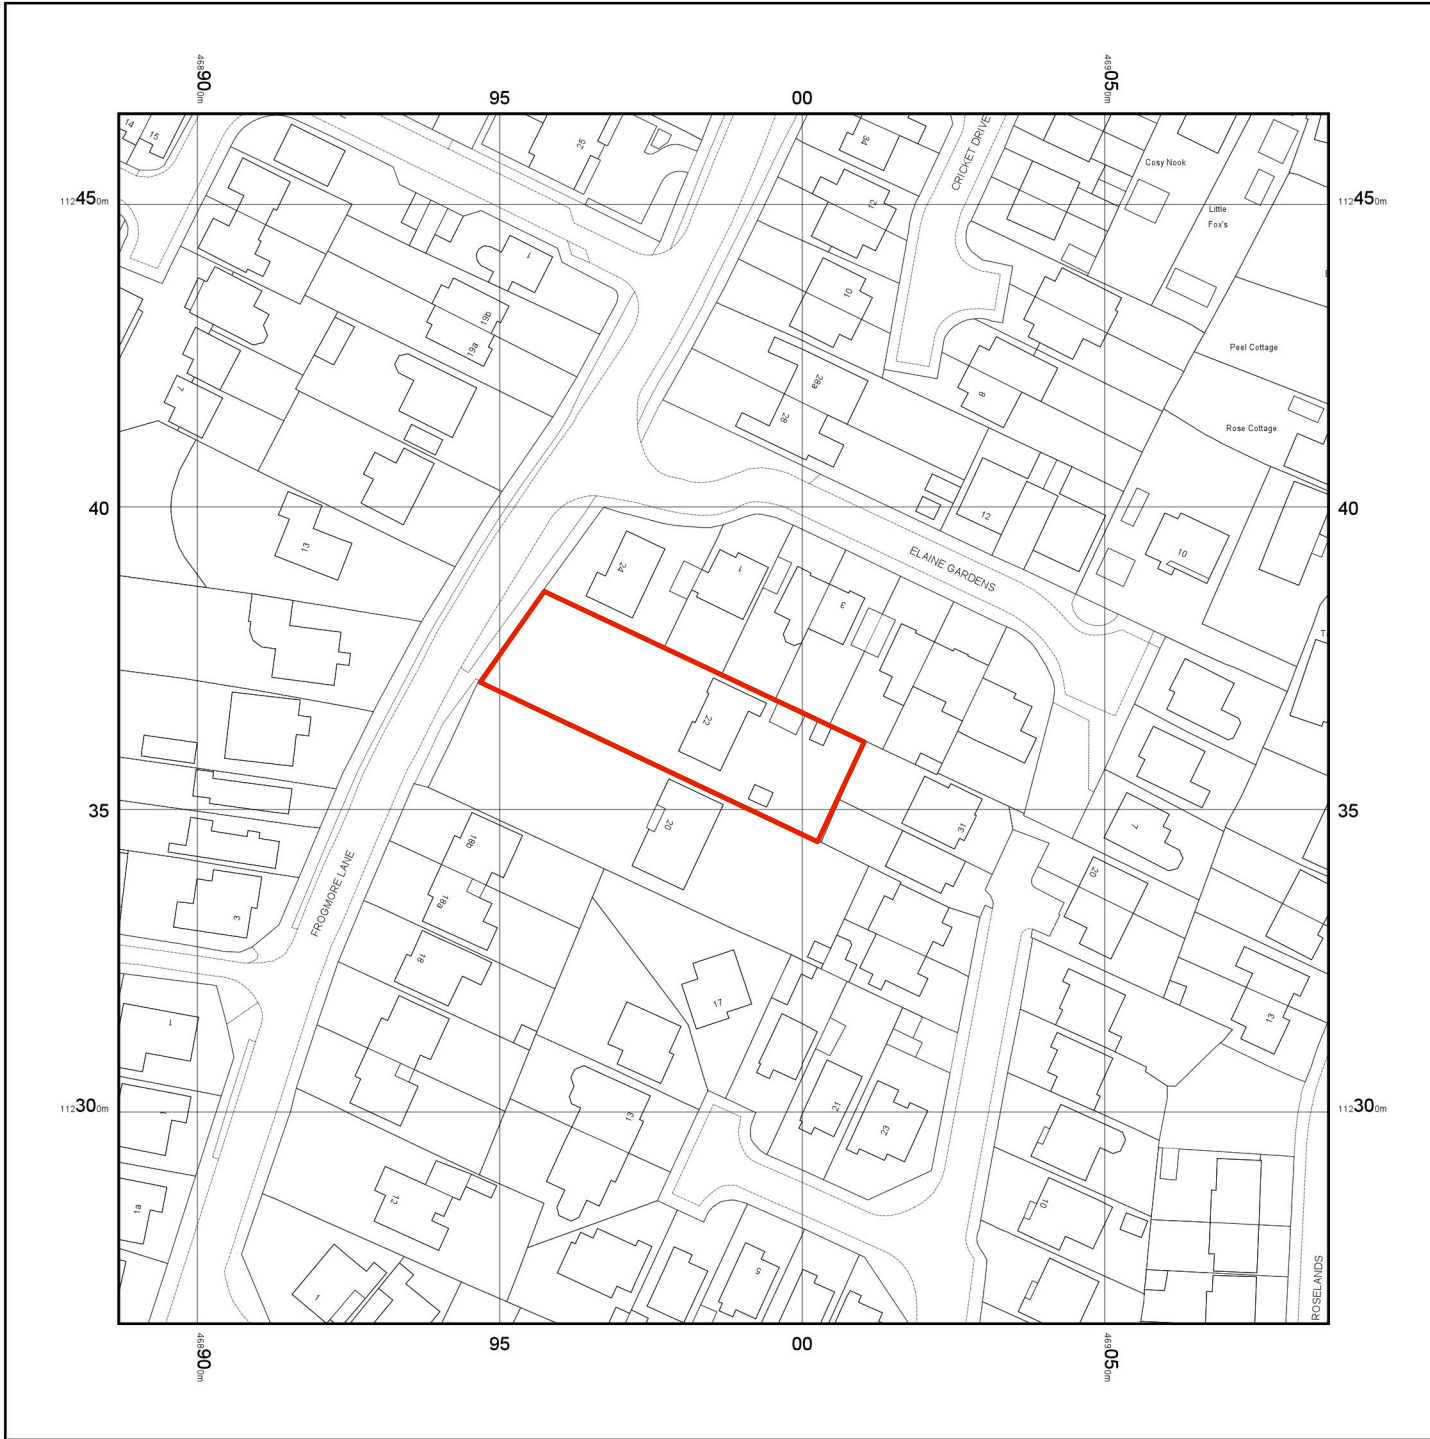



© Crown copyright and database rights 2017 Ordnance Survey 100048957. The representation of road, track or path is no evidence of a boundary or right of way. The representation of features as lines is no evidence of a property boundary.

Supplied by: www.ukmapcentre.com
Serial No: 117147
Centre Coordinates: 468987, 112365
Production Date: 09/06/2017 08:27:19

22 Frogmore Lane, Waterlooville. PO8 9QL

DRAWING 003 09 06 17

Location Plan at 1:1250 scale

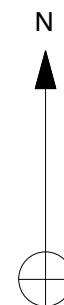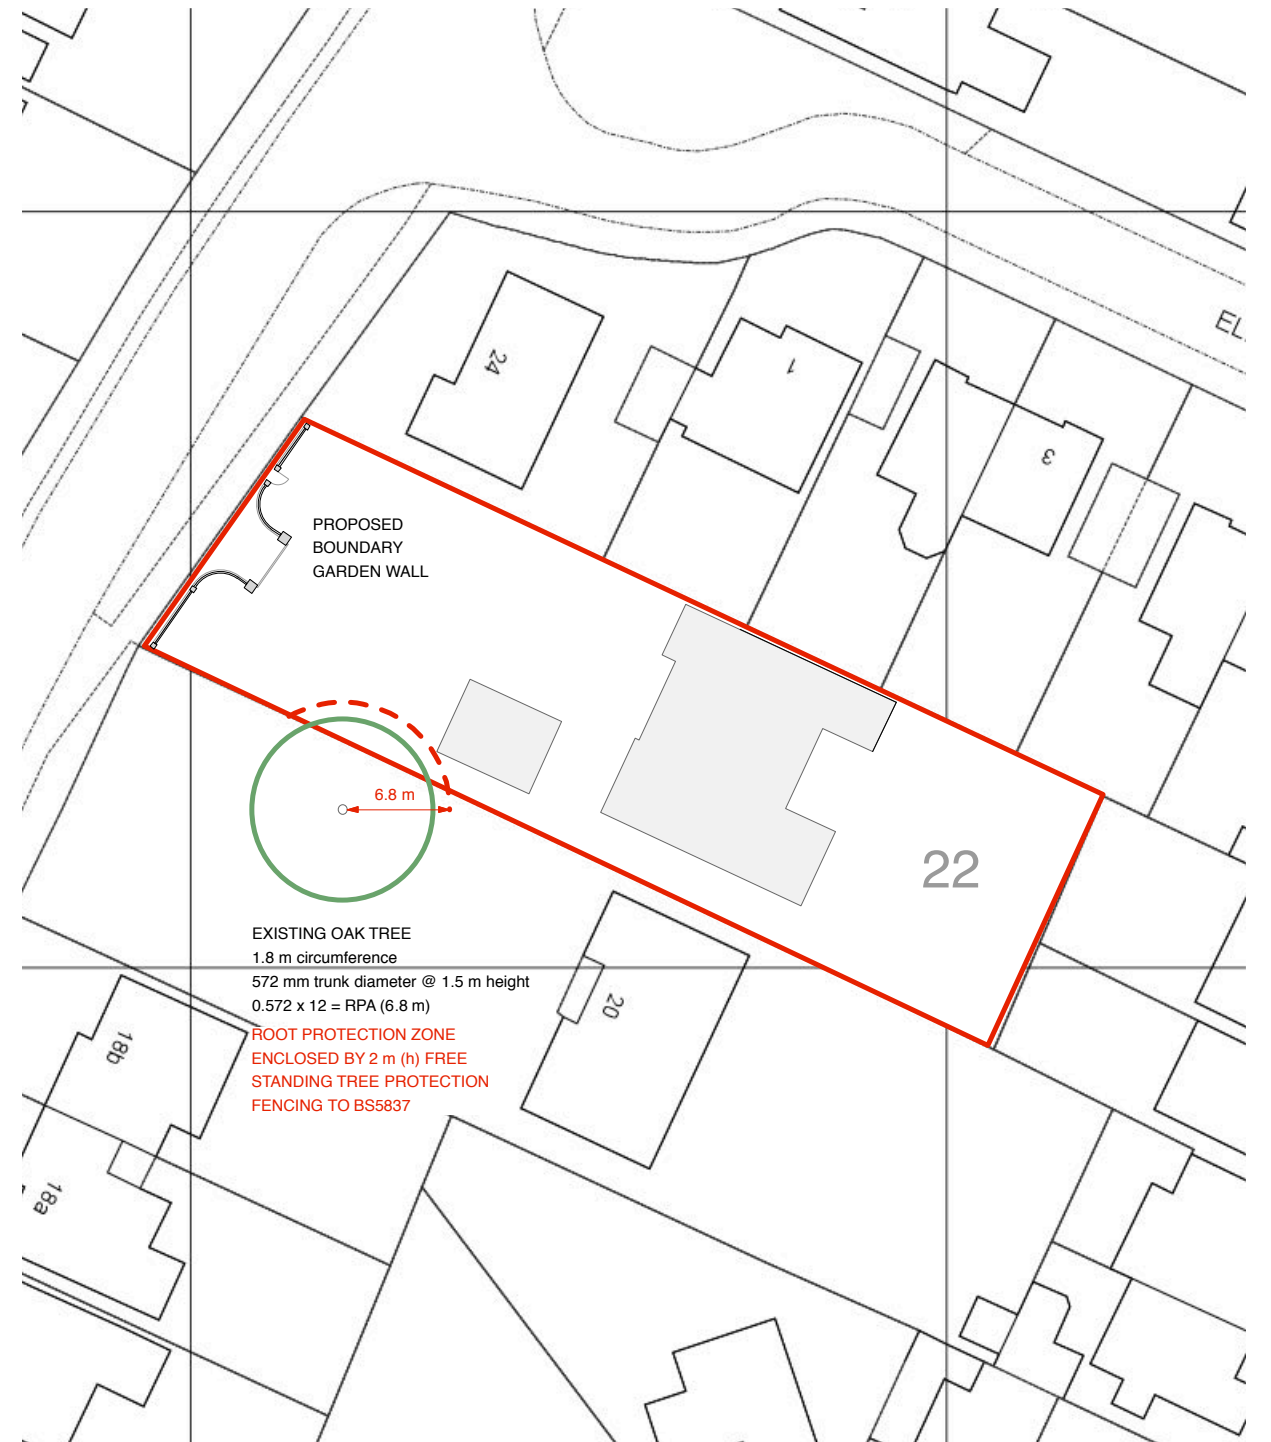

Site Plan at 1:500 scale

