


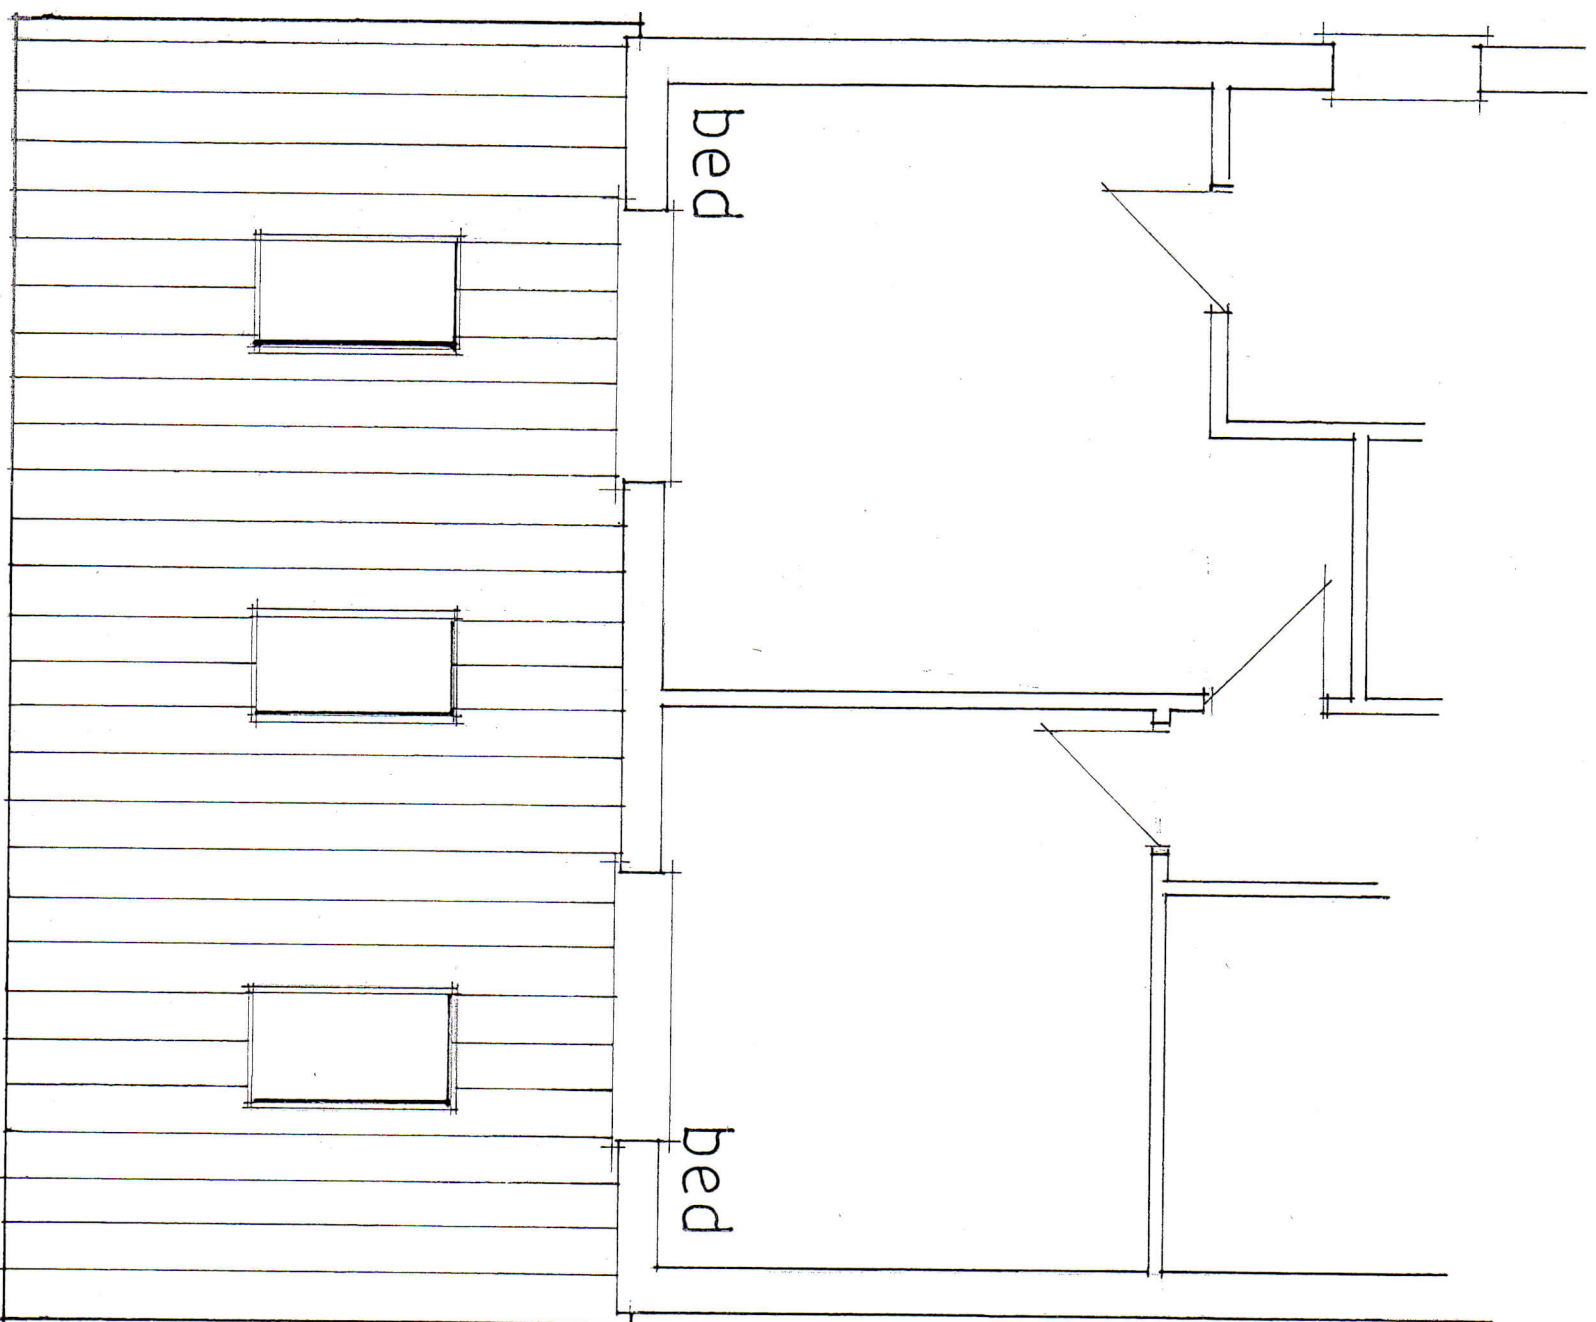

PART FIRST FLOOR

date jan 15
scale 1:50

**PROPOSED SINGLE STOREY REAR ADDITION.
2, DUNDONALD CLOSE, HAYLING IS. HANTS.
FOR MR & MRS J PHILLIPS.**



Produced 22 Dec 2015 from the Ordnance Survey MasterMap (Topography) Database and incorporating surveyed revision available at this date.
The representation of a road, track or path is no evidence of a right of way. The representation of features as lines is no evidence of a property boundary.



2, Dundonald Cl, Hayling Island
PO11 9DX

Supplied by: Latitude Mapping Ltd
Licence: © Crown Copyright and
database rights 2015 OS 100038864
Reference: 01941077
Centre coordinates: 472452 100053

SITE/LOCATION PLAN

PETER J. WALKER MRICS
CHARTERED SURVEYOR
182 SEAFRONT, HAYLING ISLAND, HANTS
PO11 9 AN

TEL: 02392467571