

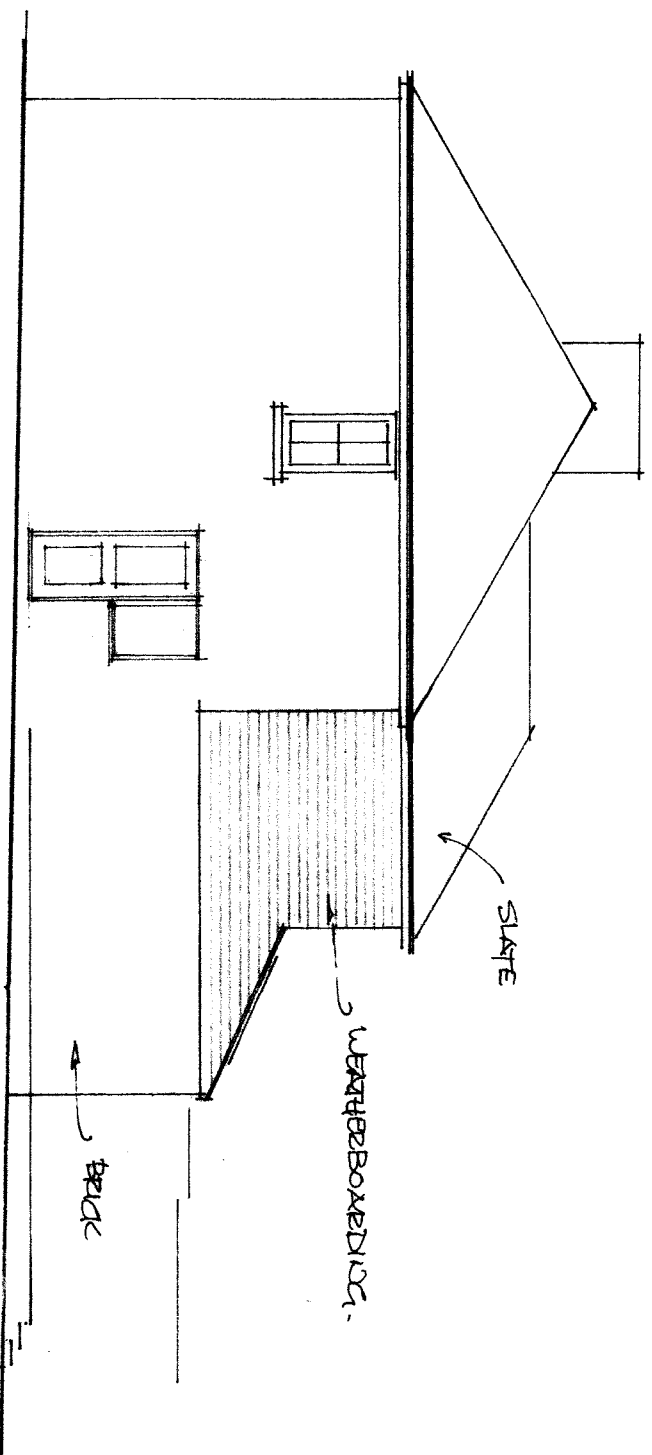


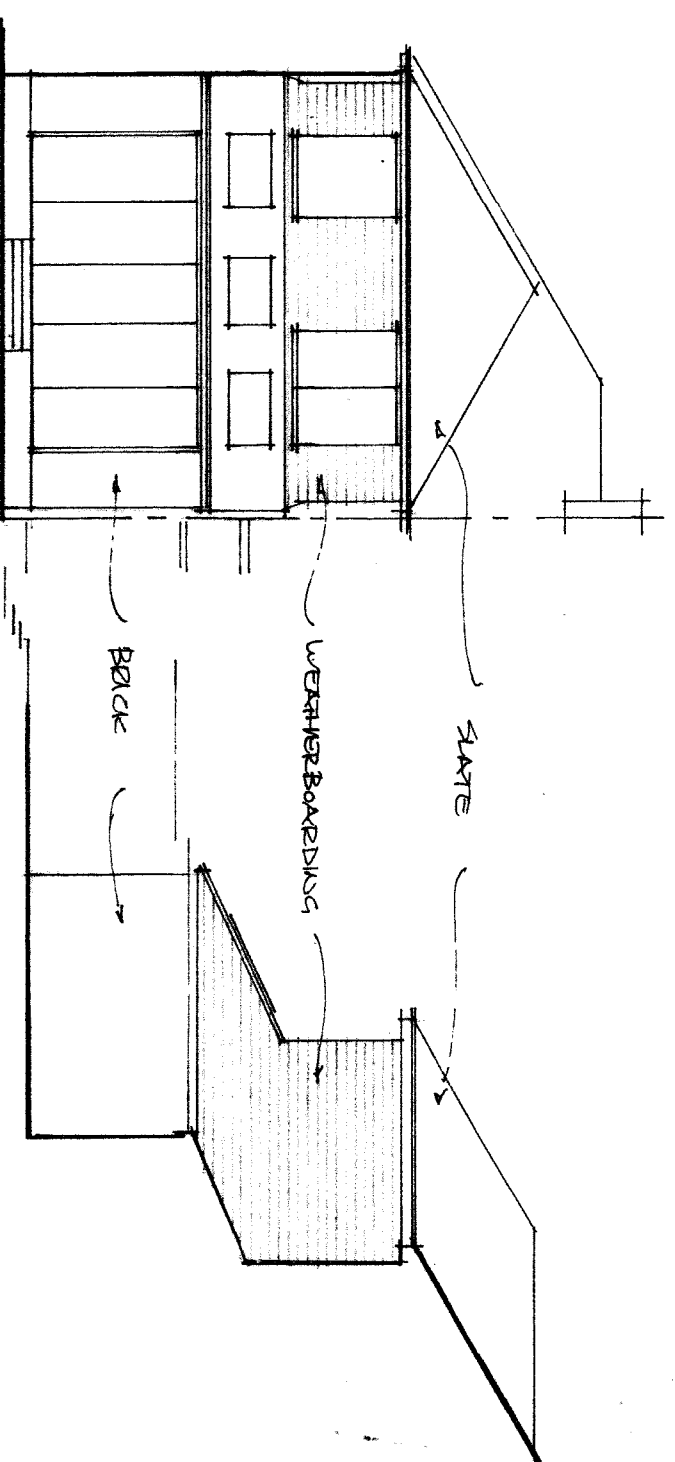


SIDE ELEVATION NORTH 1-100

REAR ELEVATION WEST 1-100


SIDE ELEVATION / SECTION SOUTH 1-100

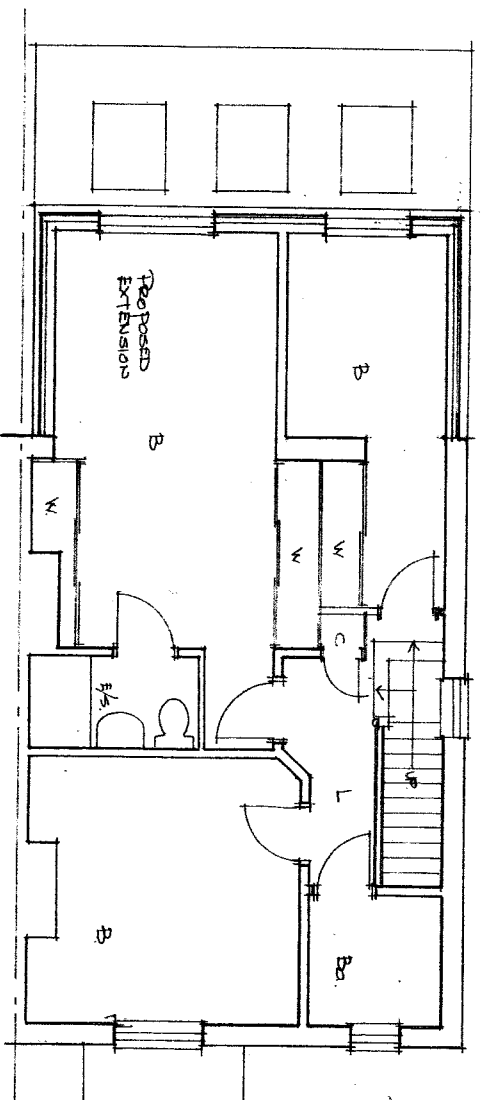

FIRST FLOOR PLAN 1-100

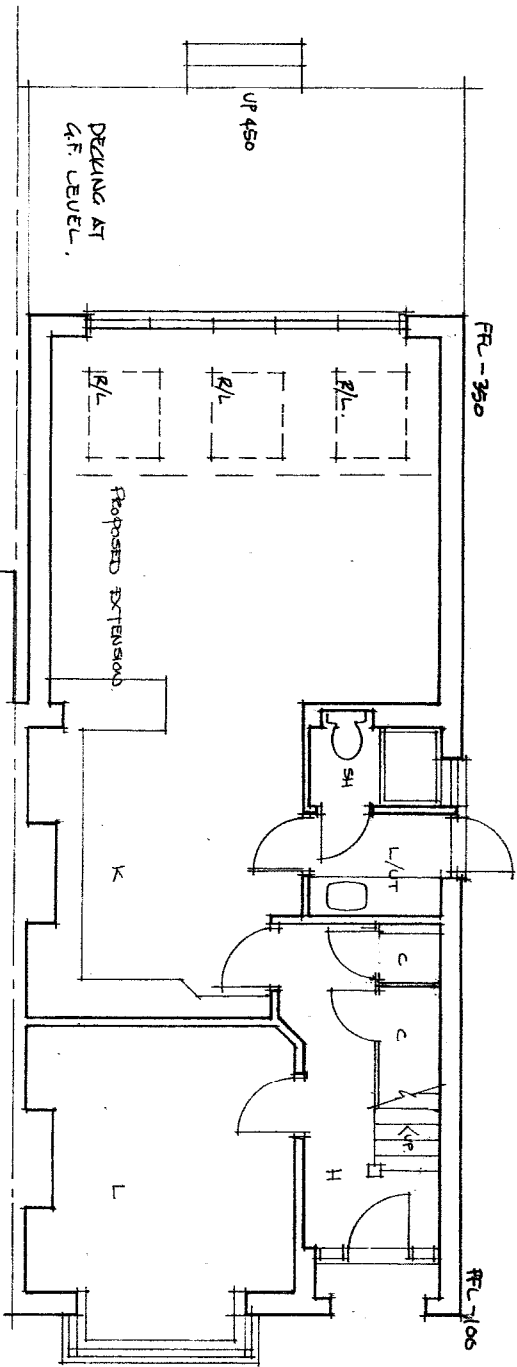

GROUND FLOOR PLAN 1-100

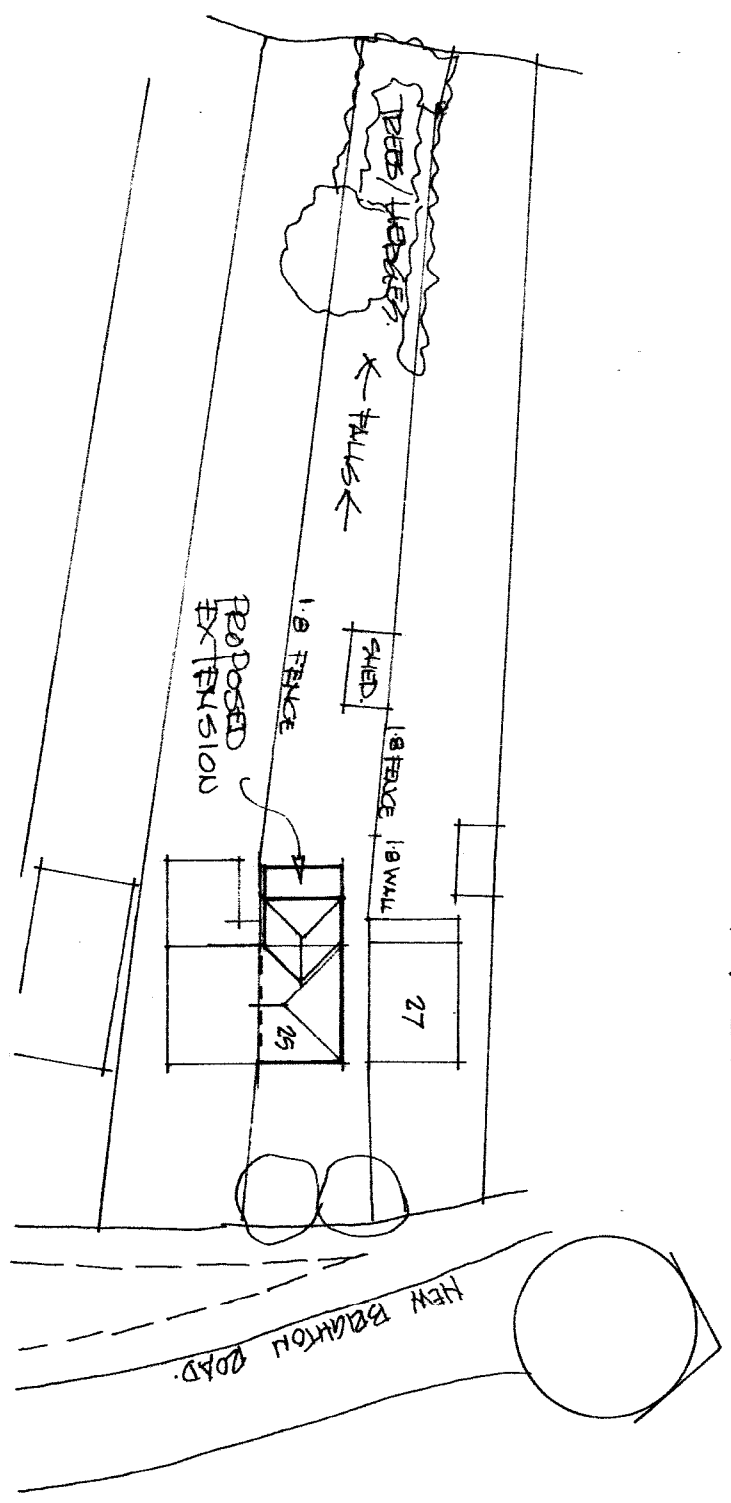

SITE PLAN 1-500

PROPOSED PLANS, ELEVATIONS SITE PLAN.

25 NEW BRILTON ROAD ENSWORTH.

JAN 2016

SCALES 1-100, 1-500.

DRA 2A