
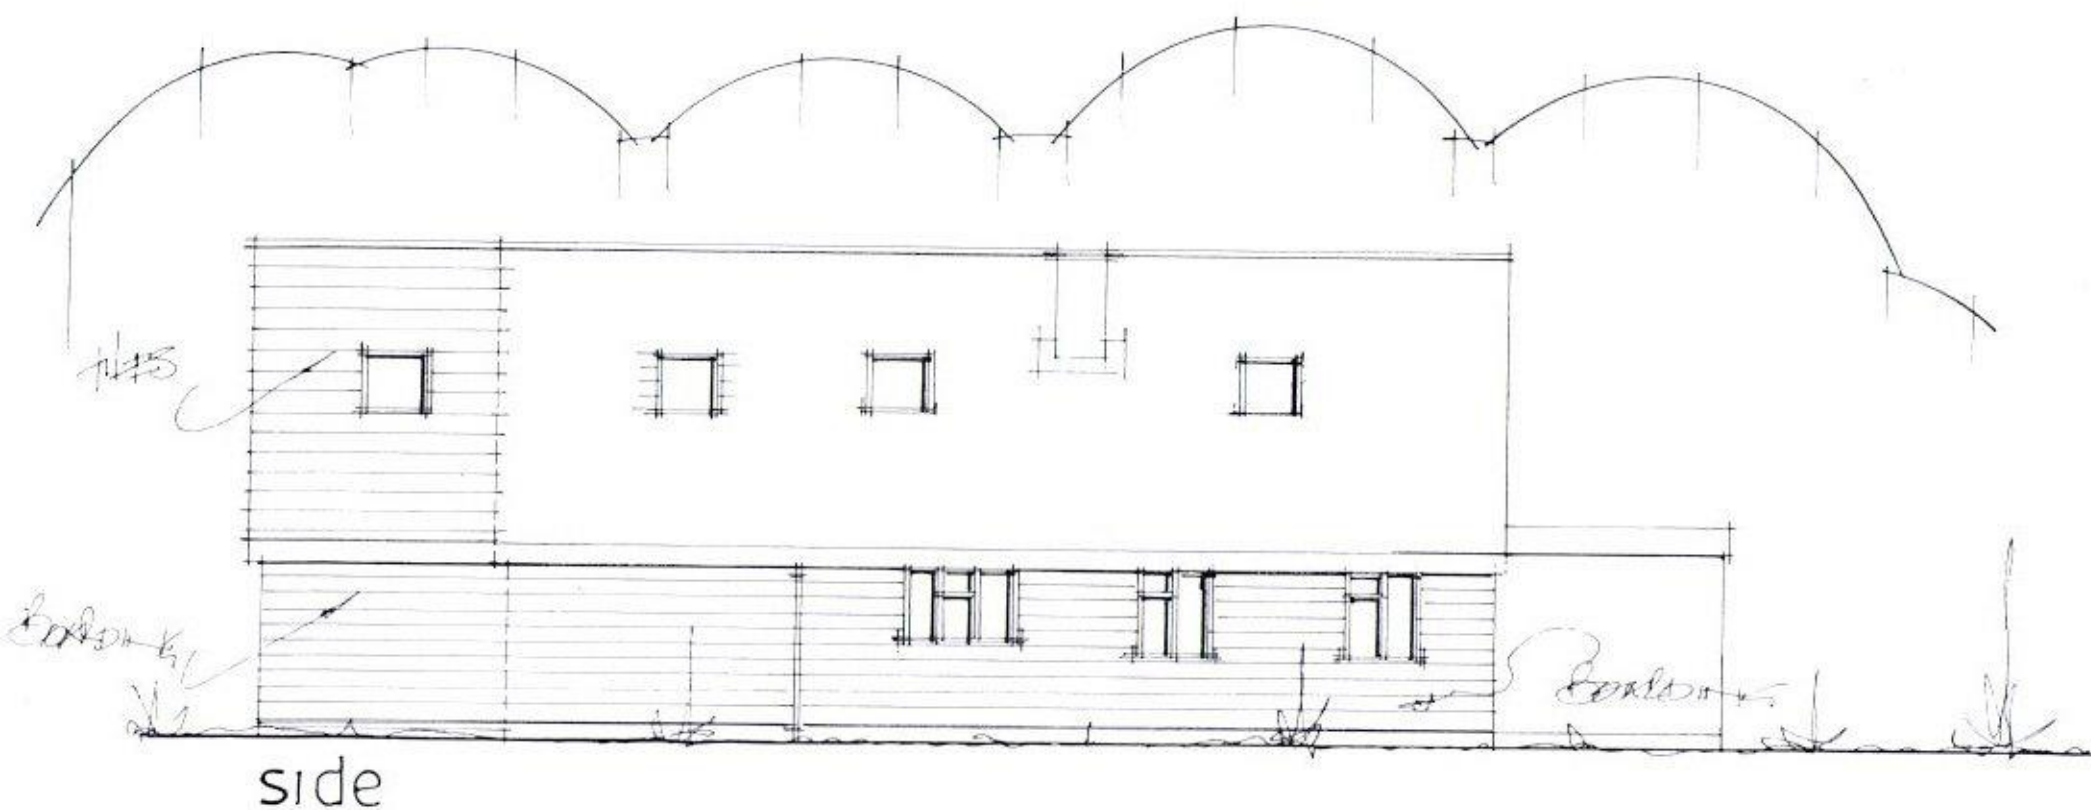


PROPOSED TWO STOREY FRONT ADDITION
22, ST MARYS ROAD, HAYLING IS. HANTS
FOR MR & MRS M. SMITH

HAVANT BOROUGH
COUNCIL
12 JAN 2013
RECEIVED

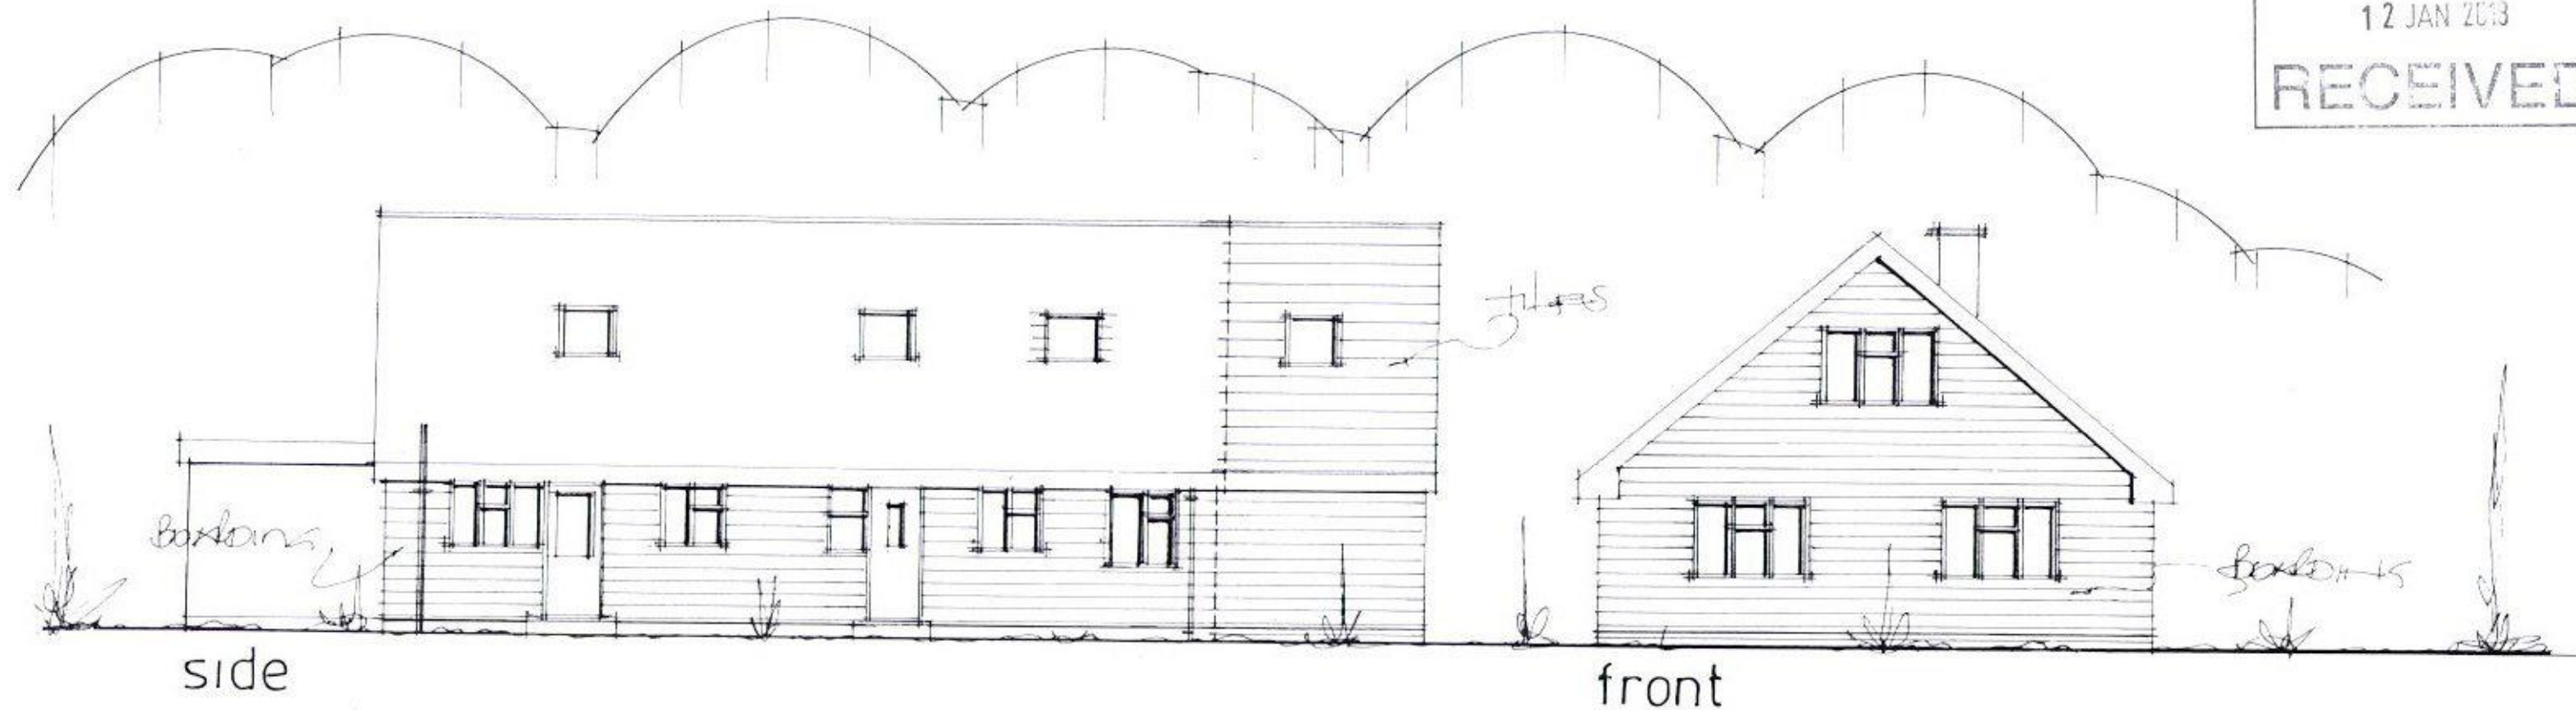

PROPOSED ELEVATIONS

date Jan 18
scale 1:100

PETER J. WALKER
ISLAND DESIGN
182 SEAFRONT, HAYLING ISLAND, HANTS
PO11 9AN
TEL : 02392467571