


**PROPOSED SINGLE STOREY REAR ADDITION
30, INHURST AVE, WATERLOOVILLE, HANTS
FOR K. BULSTRODE & S. HAWES.**

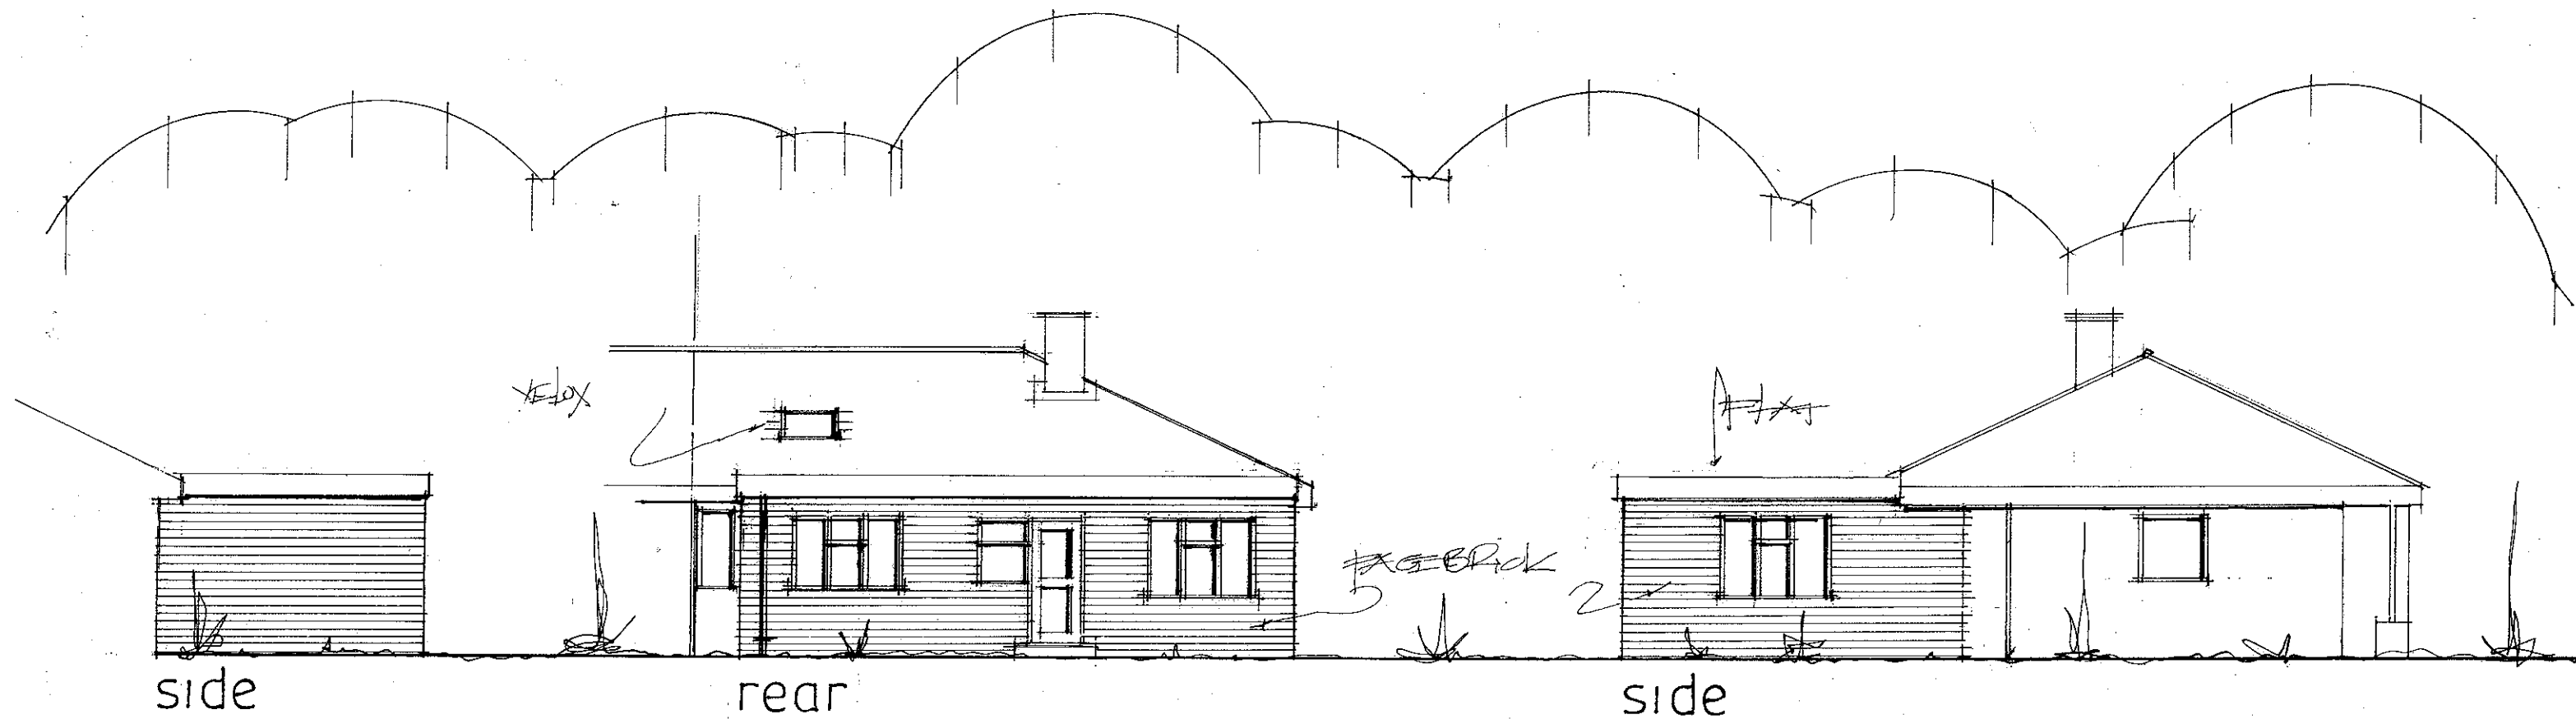


date may 17
scale 1:100 *AMENDED JUNE 17*

PROPOSED ELEVATIONS

PETER J. WALKER
ISLAND DESIGN
182 SEAFRONT, HAYLING ISLAND, HANTS
PO11 9AN
TEL 02392467571

**PROPOSED SINGLE STOREY REAR ADDITION
30, INHURST AVE, WATERLOOVILLE, HANTS
FOR K. BULSTRODE & S. HAWES.**

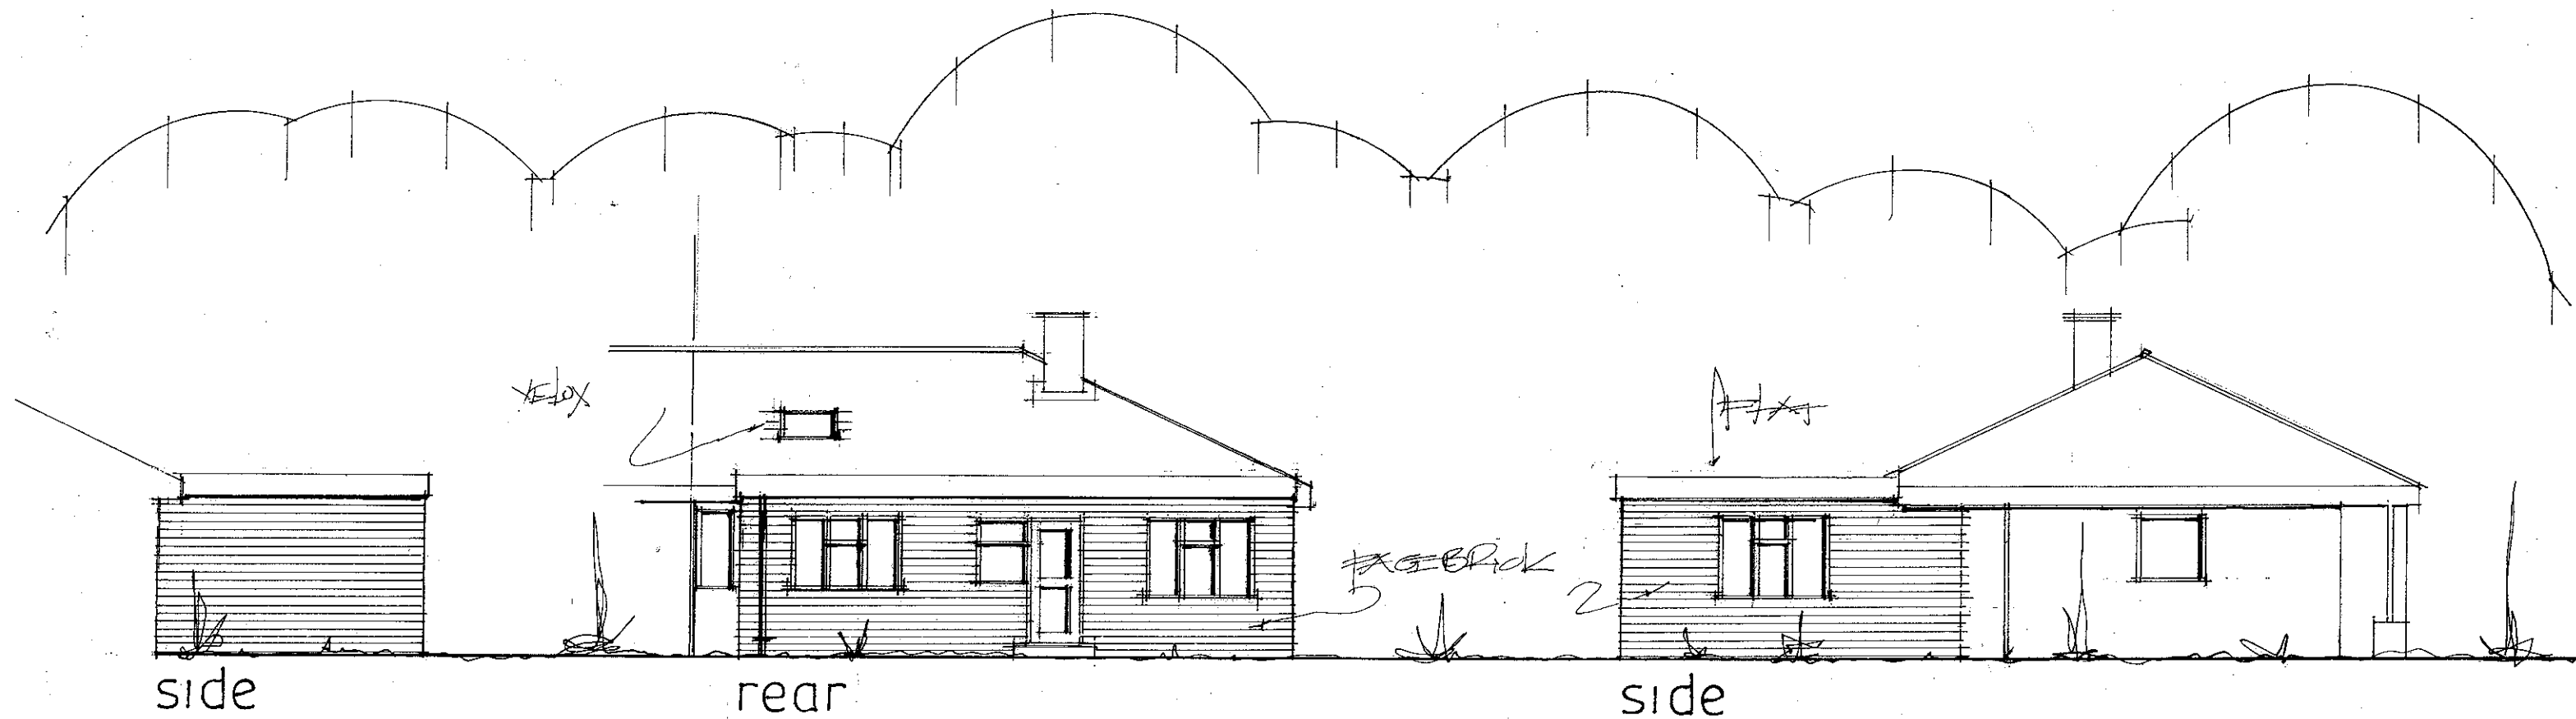

date may 17
scale 1:100 *AMENDED JUNE 17*

PROPOSED ELEVATIONS

PETER J. WALKER
ISLAND DESIGN
182 SEAFRONT, HAYLING ISLAND, HANTS
PO11 9AN
TEL 02392467571