

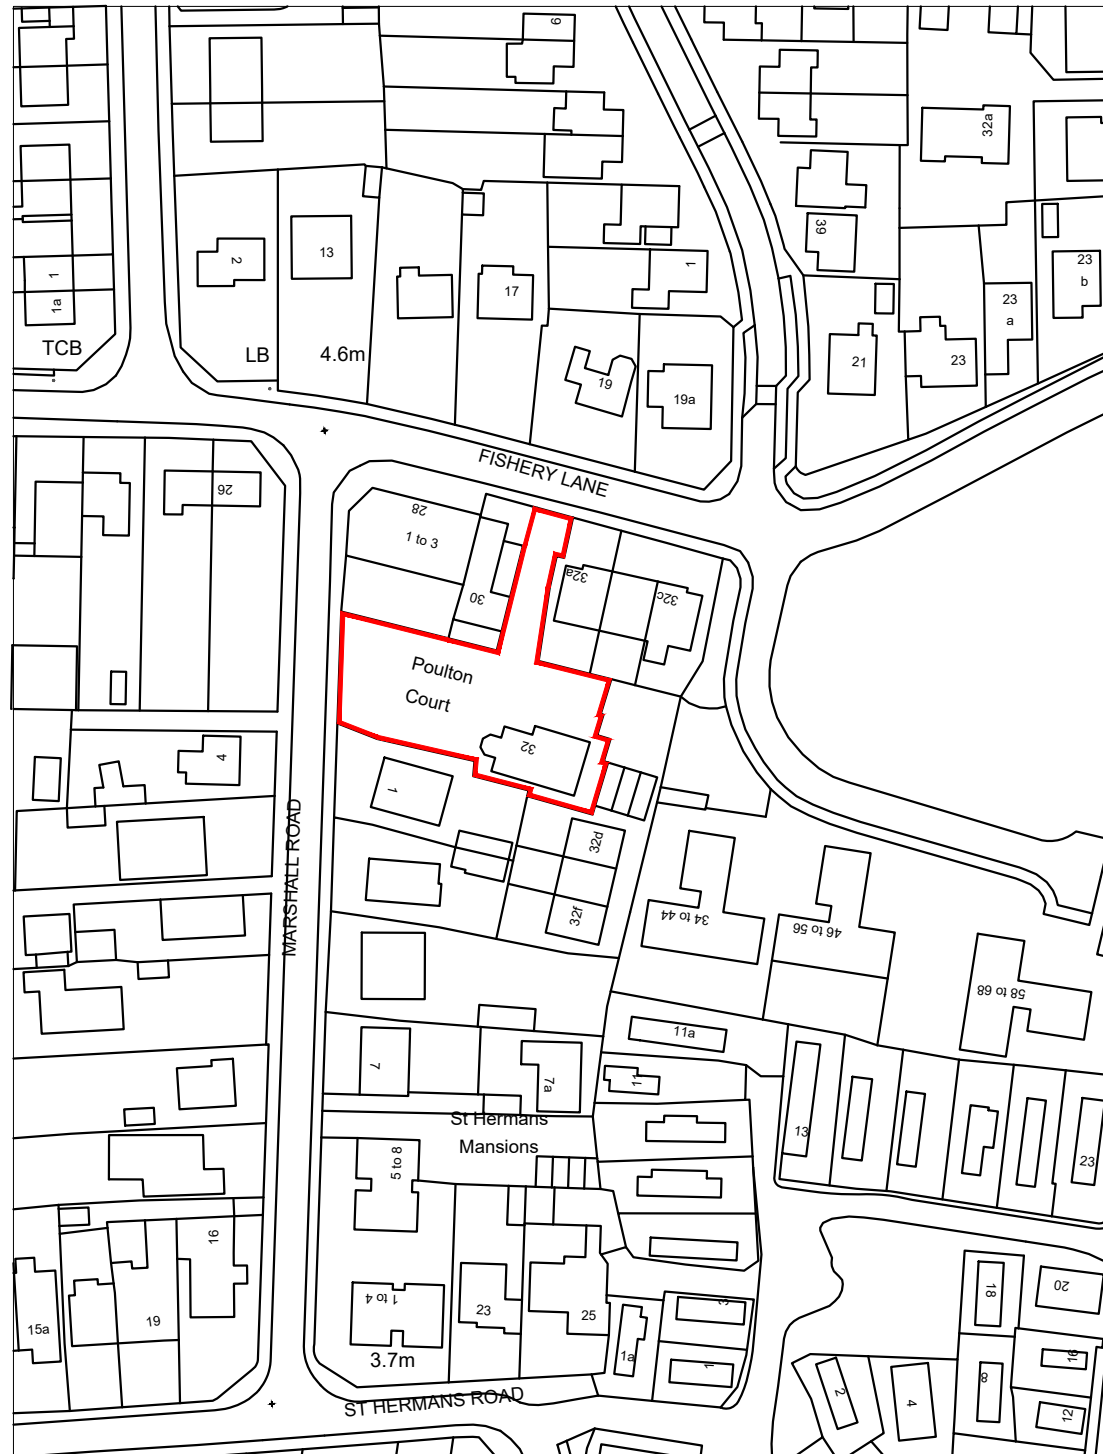


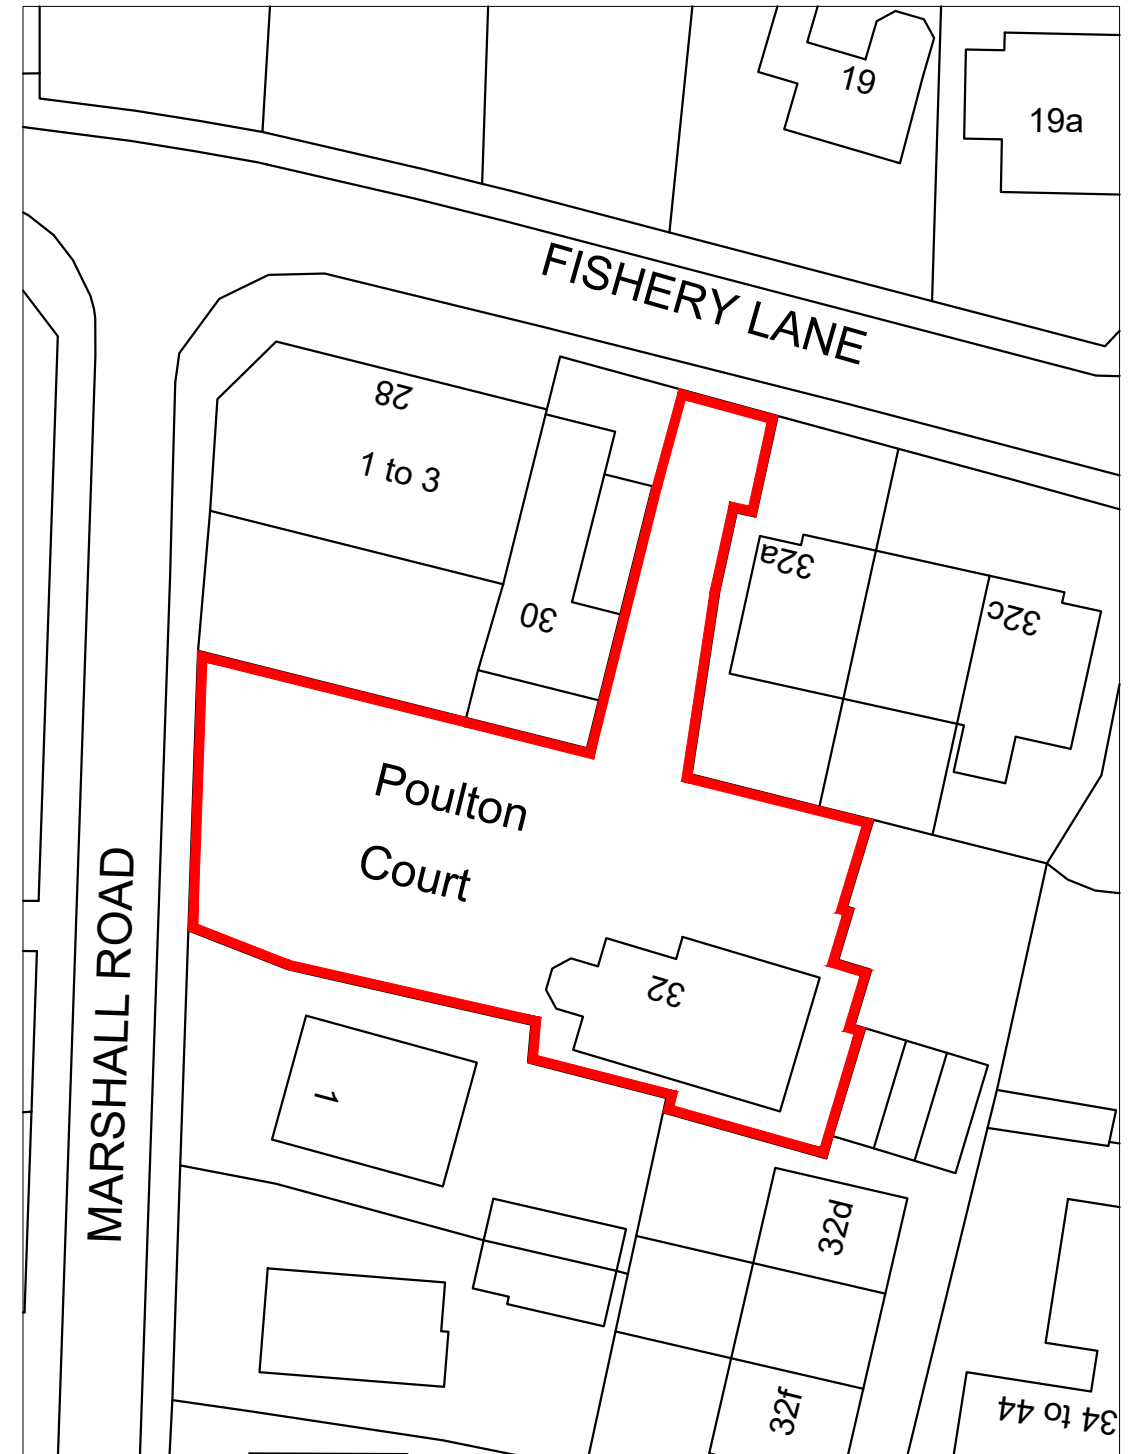

LOCATION PLAN 1:1250

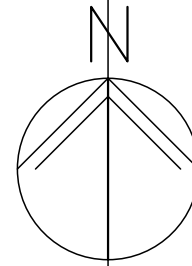

BLOCK PLAN 1:500

m 10 20 30 40


metres 10 20 30 40

32 Fishery Lane,
Hayling Island,
PO11 9NR

SITE PLANS

Revisions

- A.
- B.
- C.
- D.

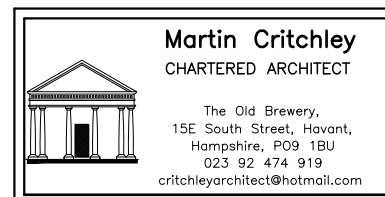

Scale A3 = AS SHOWN
Date 16/10/17
Drawn OS

17045-130⁰

© Crown Copyright
All rights reserved.
Reproduced by Permission.
Licence No. 100046837