



Mini Access Chamber
Installation Detail
AP2

Sited in driveways/ paved areas sited in landscaped areas

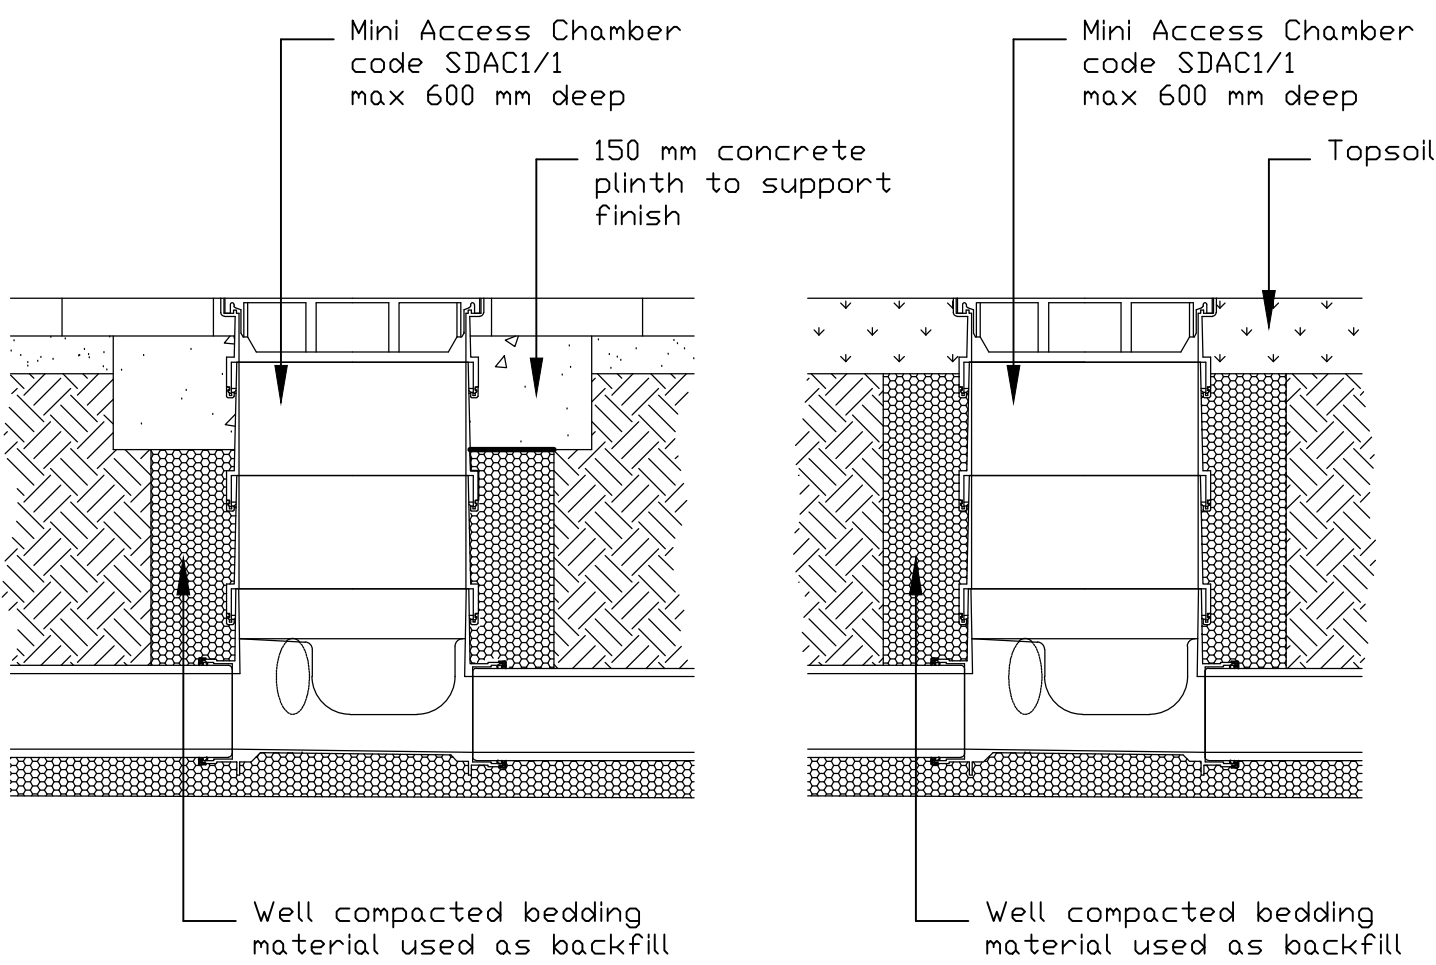


NB - Universal product - Adaptors to pvc-u pipe included

Mini Access Chamber / PPIC
Installation Detail
GEN1

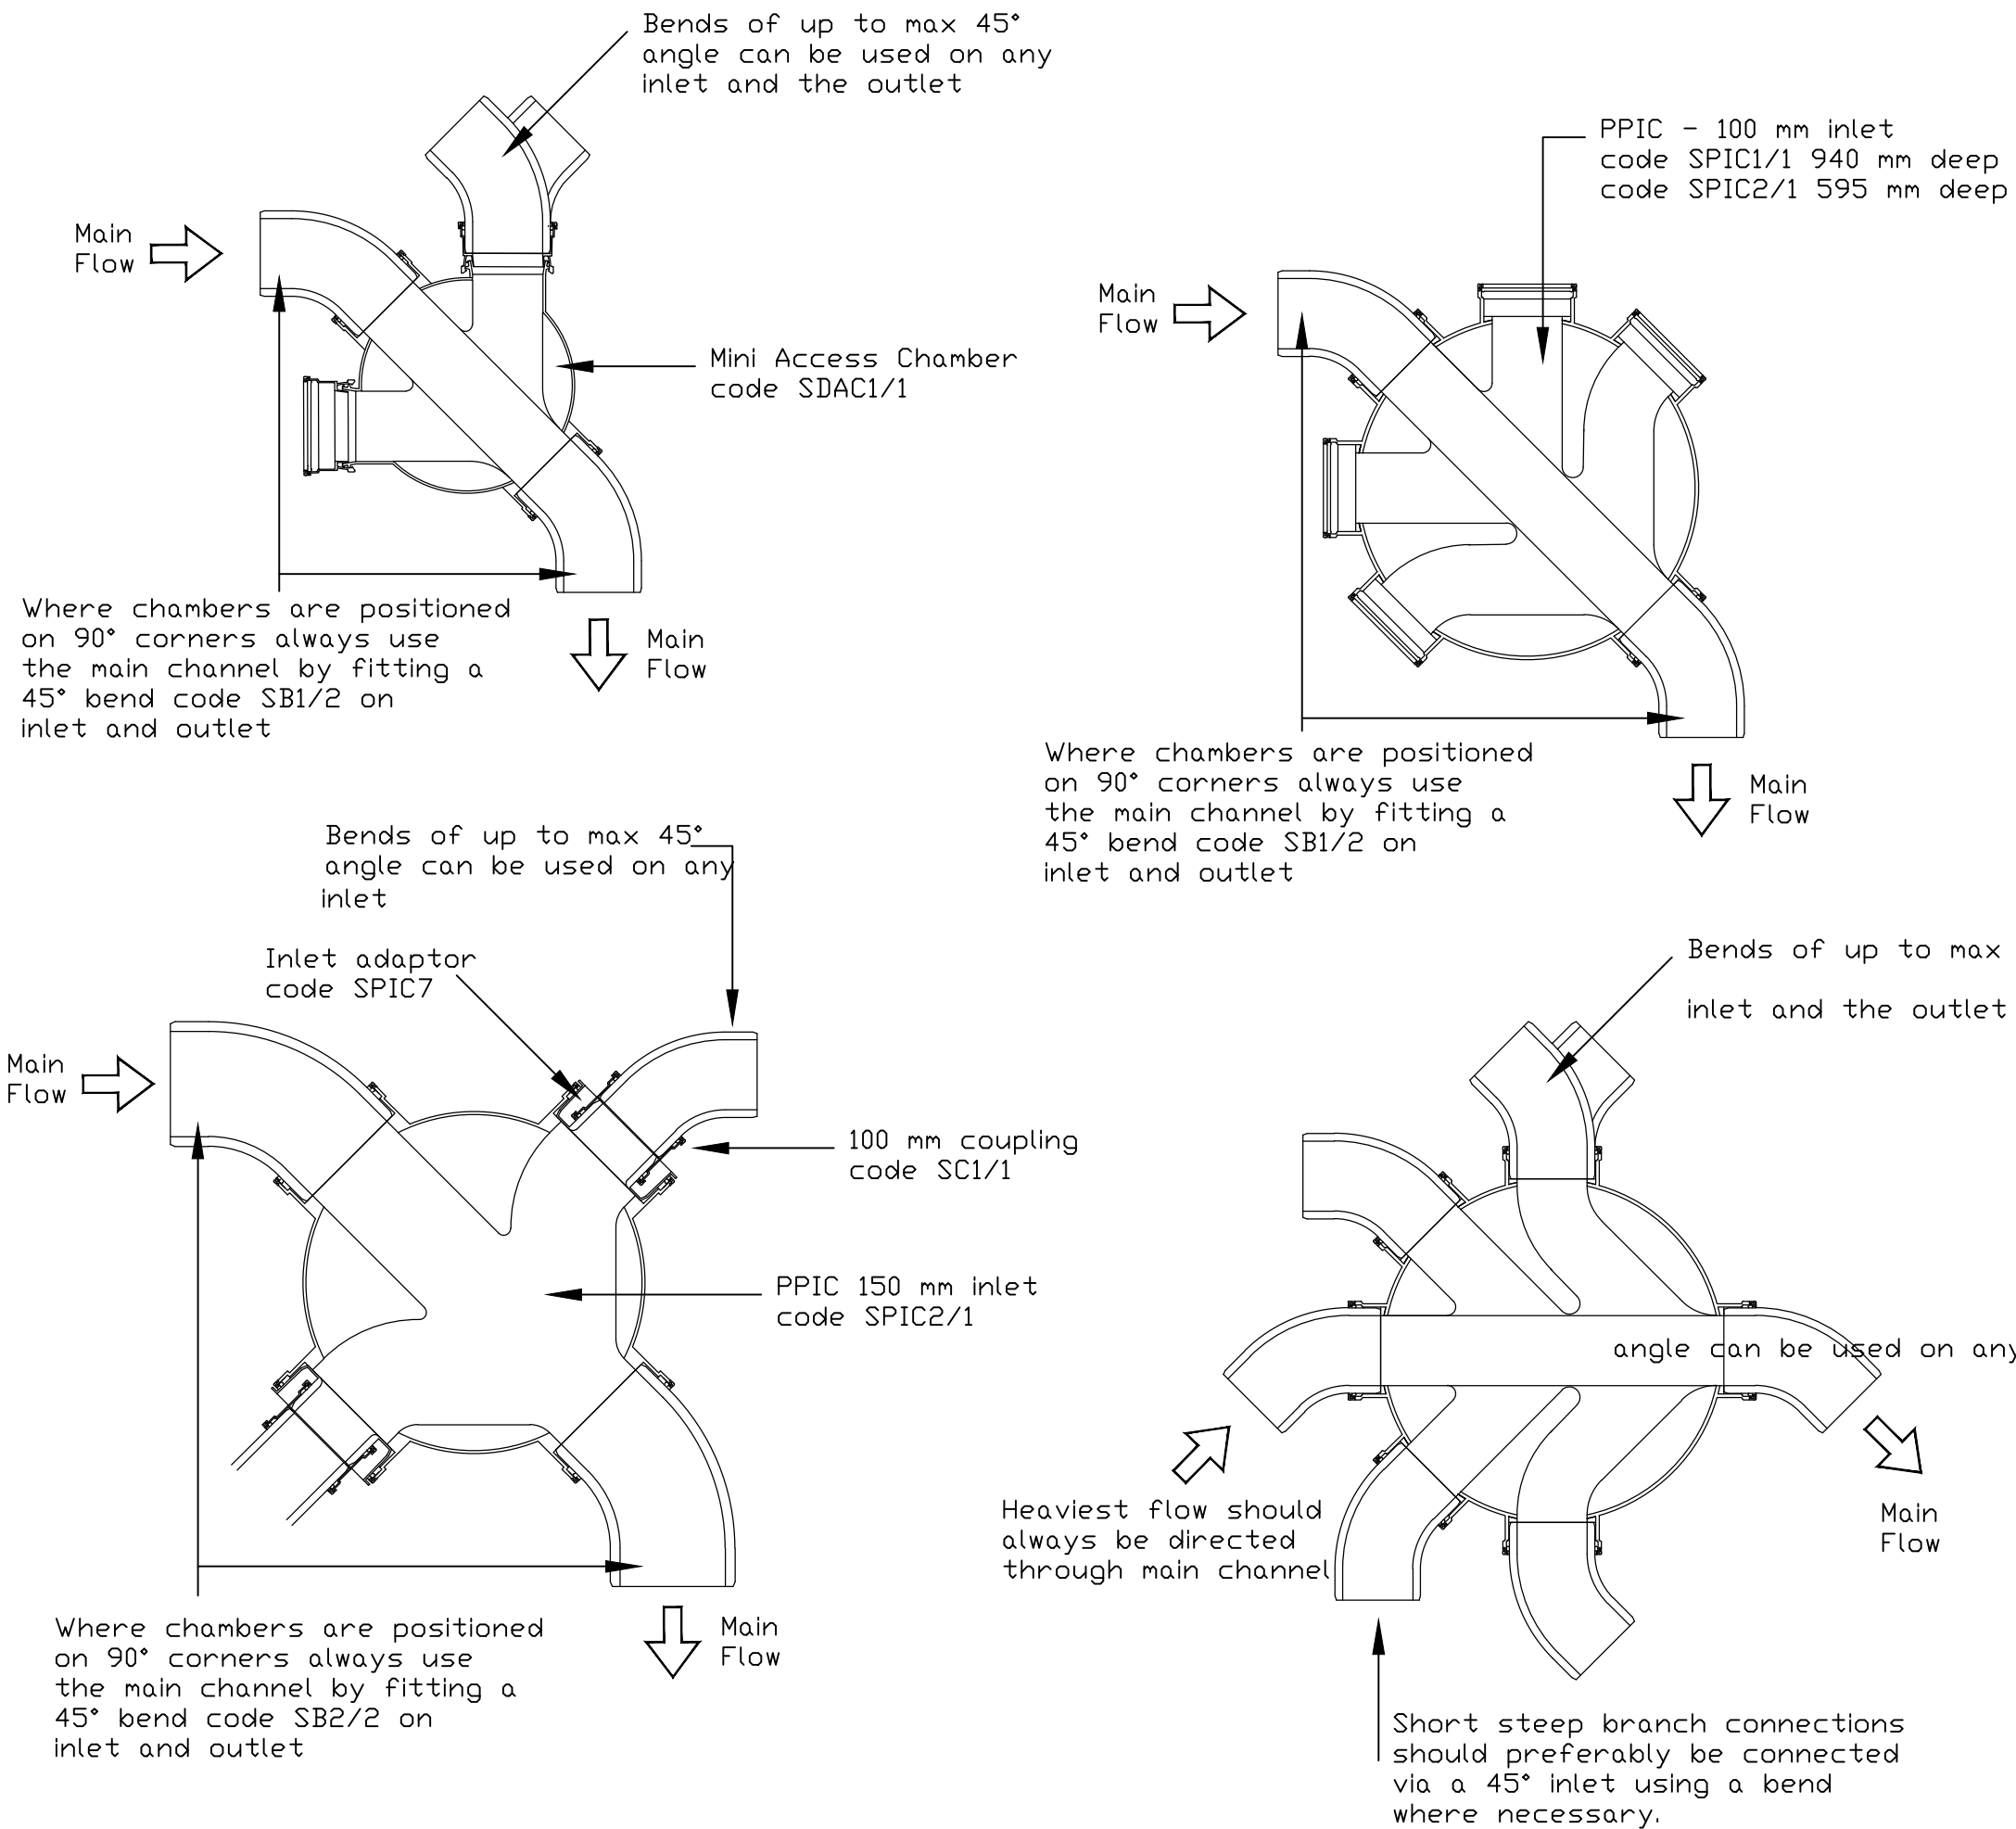


Polypropylene Inspection Chamber
Installation Detail
AP3

Sited in driveways / hard landscaped areas
With recessed cover

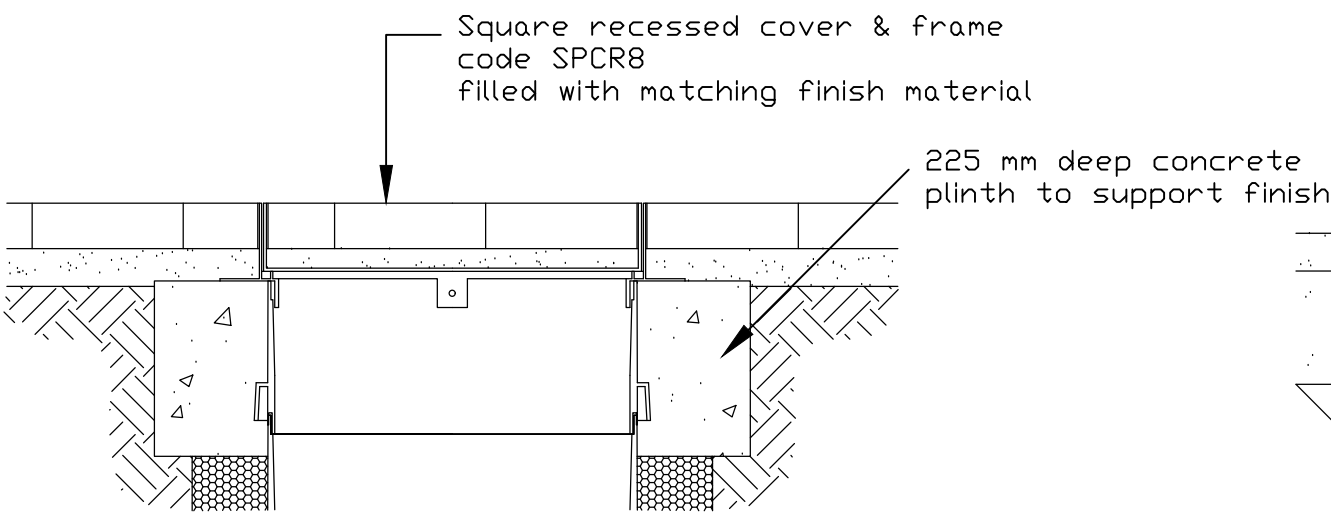


Sited in driveways / hard landscaped areas
With standard round cover

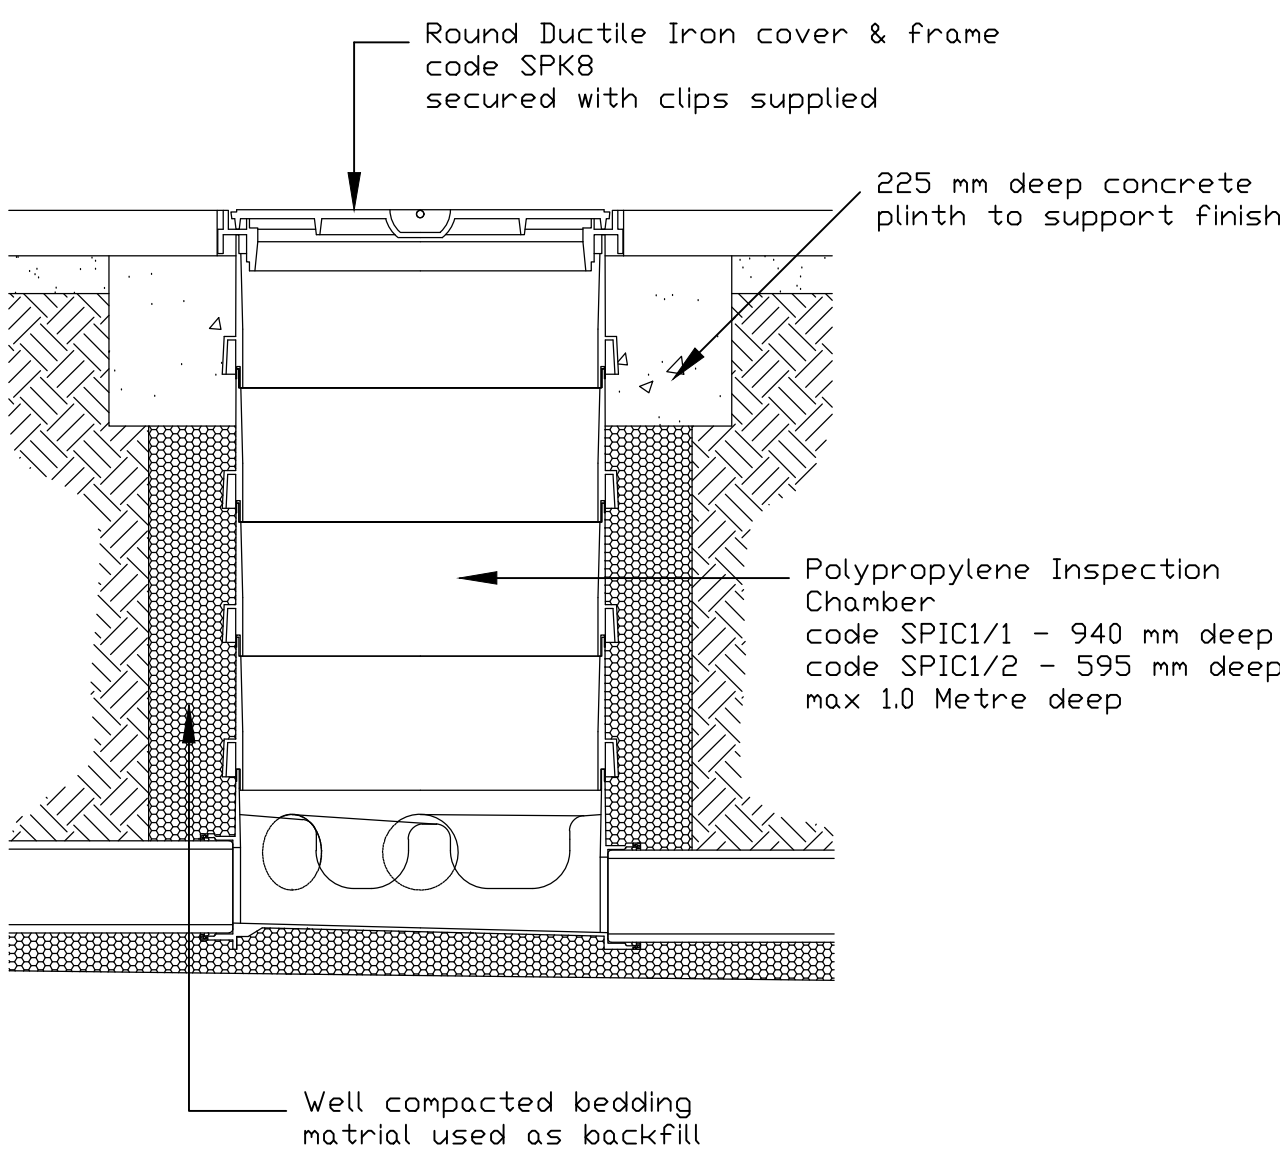


NB - Universal Product - Adaptor to pvc-u pipe included


Sited in concrete floor slab

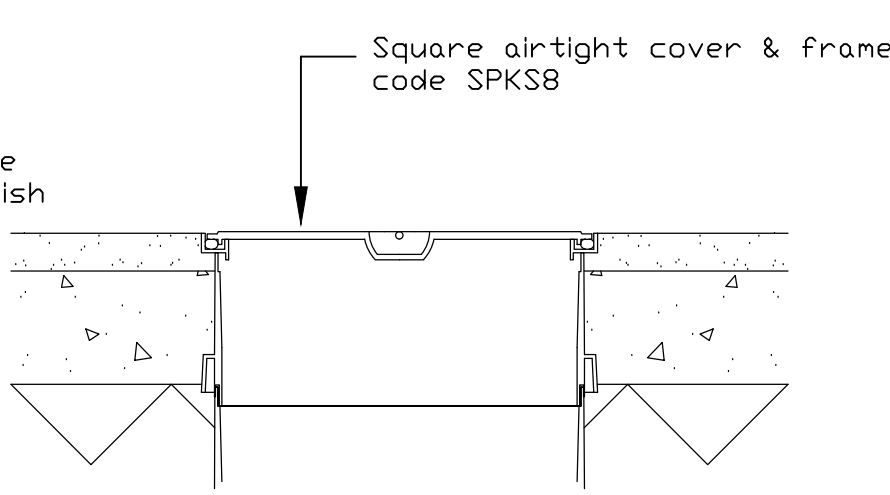

Sited in soft landscaped areas
With standard round cover

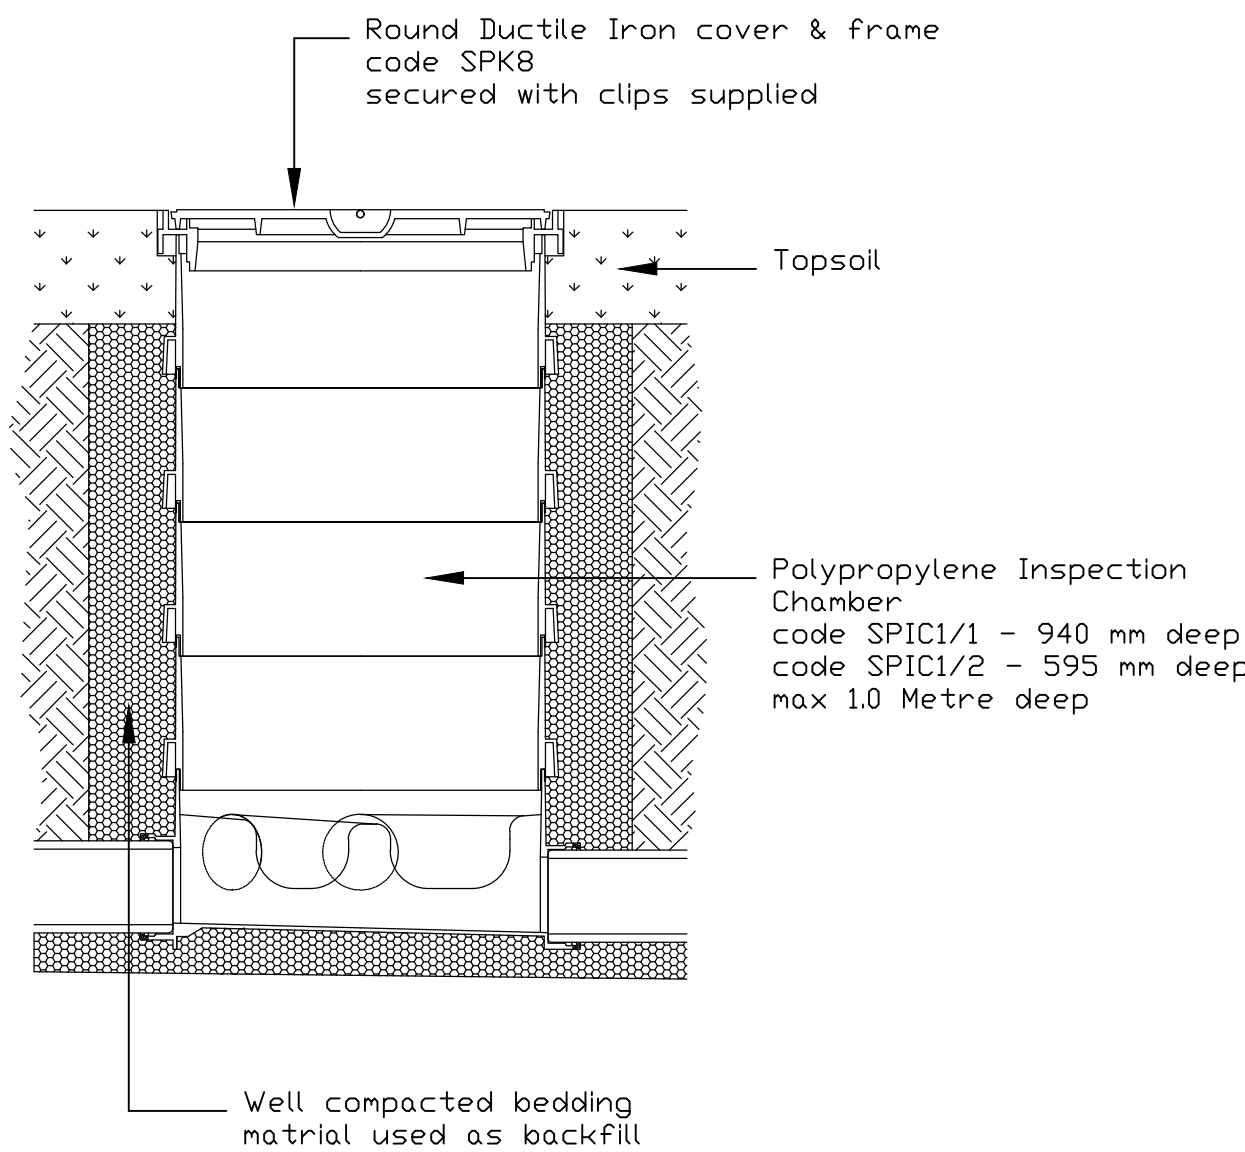

Grease Trap
Installation Detail
AP5

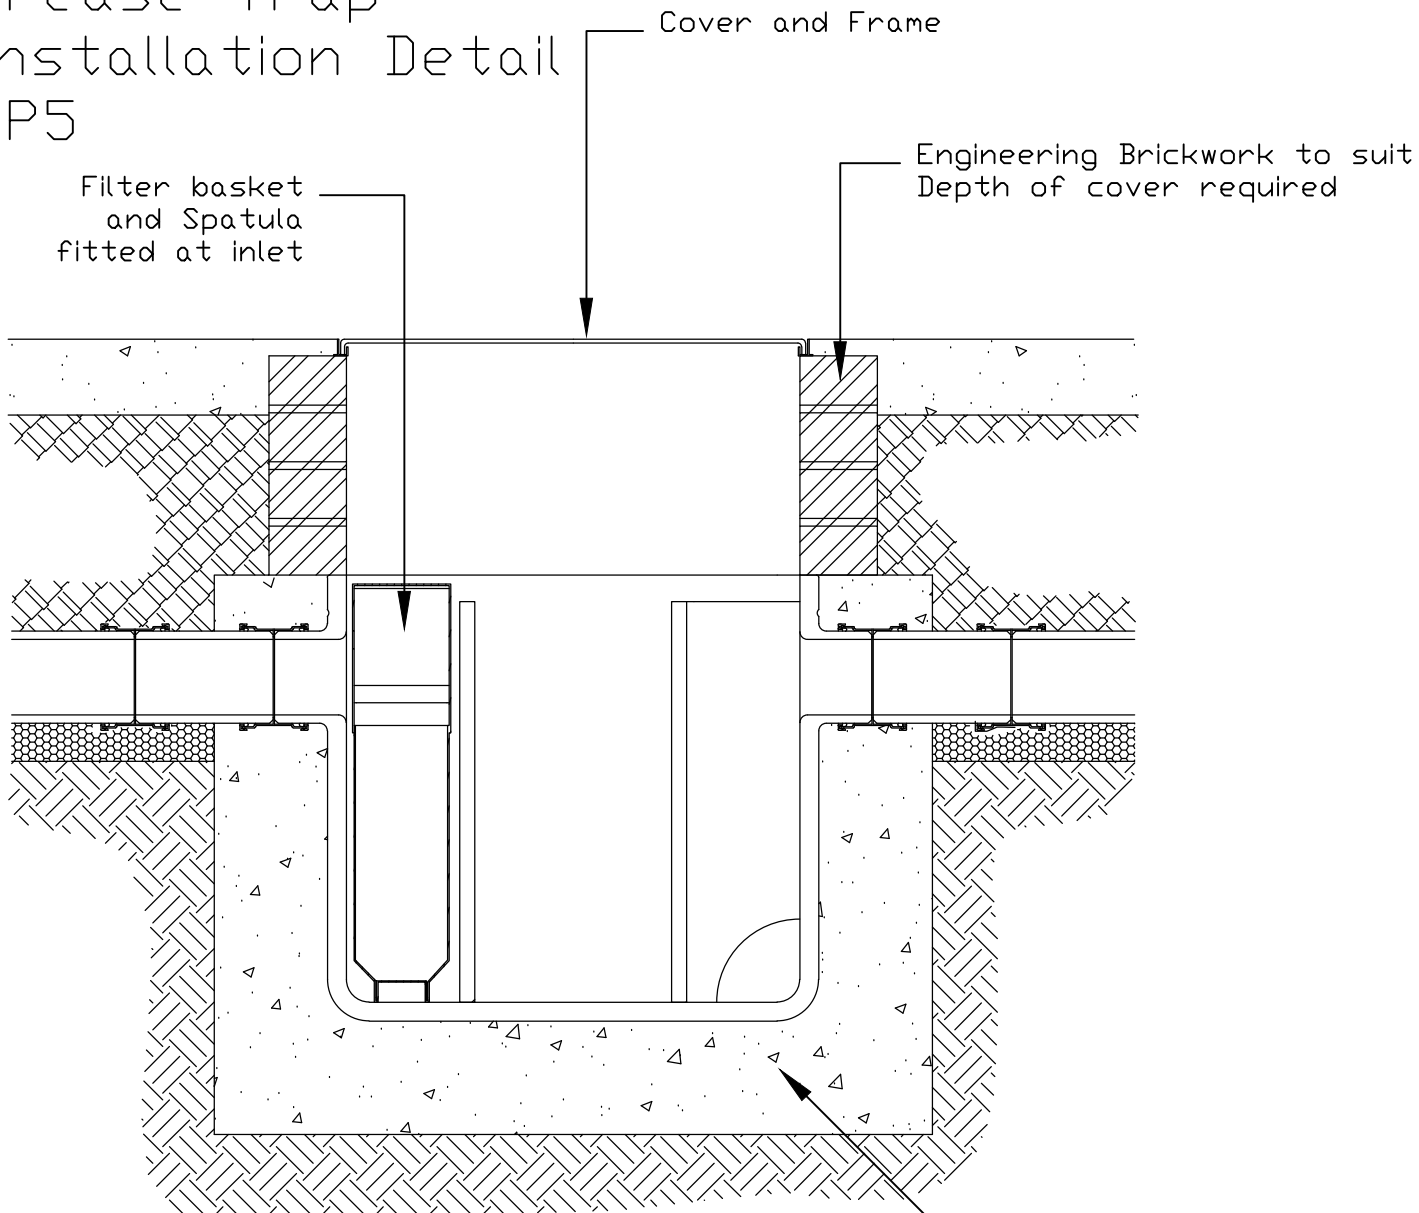

NOTE :-
The grease trap does not form an air trap preventing sewer gases from moving upstream. appliances connected should be individually trapped.

- NOTES:
1. THIS DRAWING IS COPYRIGHT AND SHOULD NOT BE REPRODUCED WITHOUT APPROVAL.
 2. THIS DRAWING TO BE READ IN CONJUNCTION WITH THE ARCHITECTS DRAWINGS. ANY DISCREPANCIES ARE TO BE BROUGHT TO THE ATTENTION OF BOTH PARTIES IMMEDIATELY.
 3. ANY DIMENSIONS/LEVELS INDICATED 'ref.' REFER TO ASSUMED/EXISTING DIMENSIONS WHICH ARE TO BE SITE CHECKED PRIOR TO THE COMMENCEMENT OF ANY WORK.

PRELIMINARY

P1	PRELIMINARY	HDL/05.17	HDL/05.17	HDL/05.17
Version	Amendment	Revised by and date	Checked by and date	Approved by and date
ORIGINAL DRAWING SIZE - A1		X-REFS: .		
CAD REF.		.		

 HAMILL DAVIES LIMITED Consulting Civil and Structural Engineers	Client	PAUL REX		
	Project	REDEVELOPMENT, NEW LANE, HAVANT		
	Drawing Title	DRAINAGE/EXTERNAL WORKS DETAILS SHEET 3		
	Purpose	PRELIMINARY	Drawn HDL	Scale 1:10 @ A1
Issuing Office SWANMORE		Designed	Drawn	Version
Telephone 01489 893 596		16-2730-513	P1	