


LOCATION PLAN 1:1250

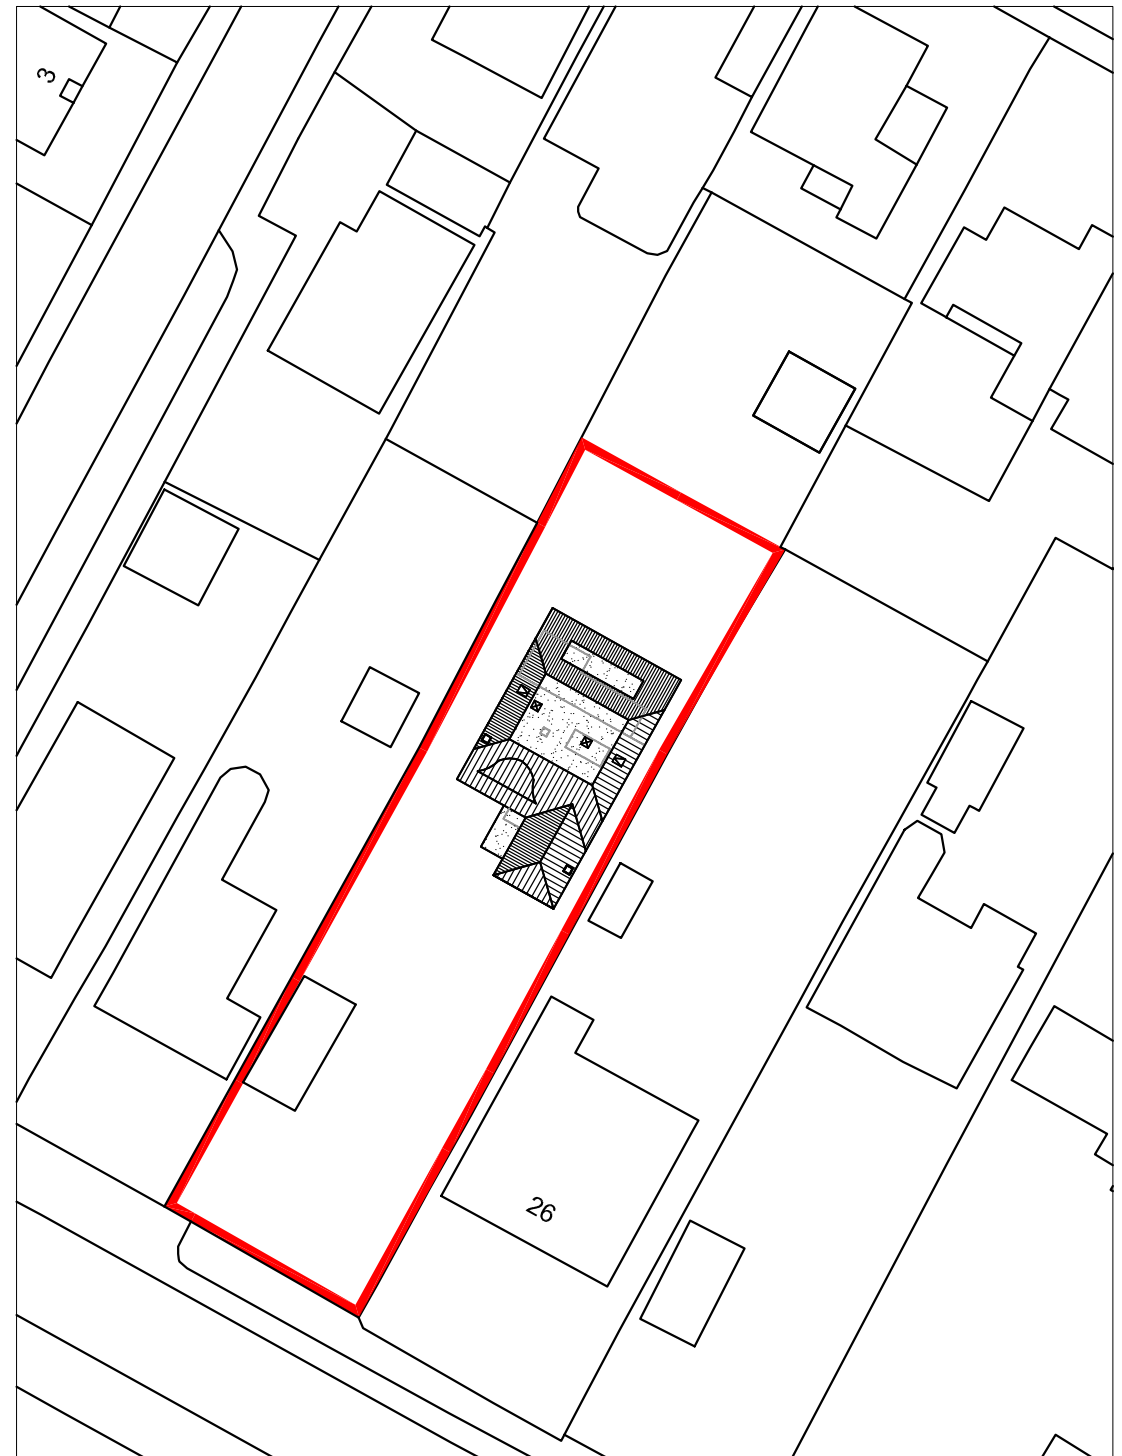

BLOCK PLAN 1:500


m 10 20 30 40

metres 10 20 30 40

25 Park Lane,
Cowplain,
PO8 8AD

SITE PLANS

Revisions
A.
B.
C.
D.

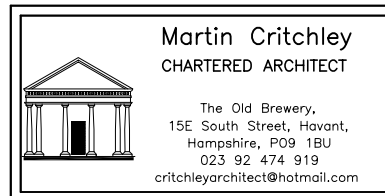

Scale A3 = AS SHOWN
Date 15/11/17
Drawn OS

17107-101⁰

© Crown Copyright
All rights reserved.
Reproduced by Permission.
Licence No. 100046837