SCHEDULE OF ACCOMMODATION			
UNIT	BEDS	SQM	SQFT
1	2	57.1	614
2	2	57.1	614
3	2	57.1	614
4	2	57.1	614
5	2	57.1	614
6	2	57.1	614
7	2	57.1	614
8	2	57.1	614
9	1	47	505
10	1	40.7	437
11	2	51.2	550
12	2	57.1	614
13	2	57.1	614
14	2	57.1	614
15	2	57.1	614
16	2	57.1	614
17	2	57.1	614
18	2	57.1	614
19	2	57.1	614
20	1	47	505
21	1	40.7	437
22	2	51.2	550
23	2	57.1	614
24	2	57.1	614
25	2	47.8	514
26	1	38.1	409
27	2	57.1	614
28	2	57.1	614
29	2	57.1	614
30	2	57.1	614
31	1	47	505
TOTAL AREA		1680	18076
GROSS INTERNAL AREA		2192.7	23593

SECOND FLOOR PLAN
SCALE 1:100

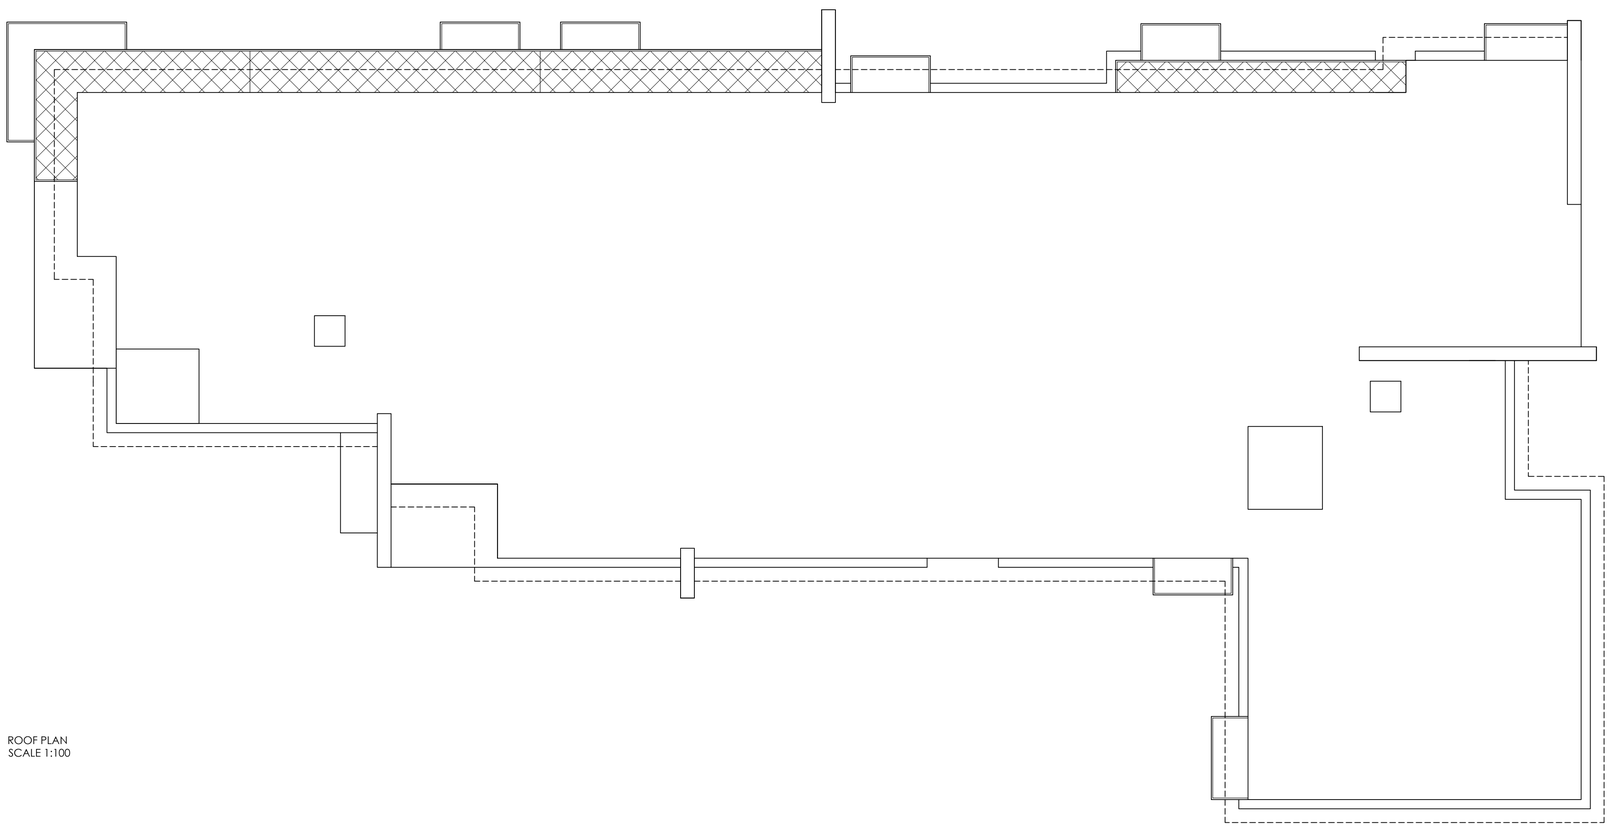

ROOF PLAN
SCALE 1:100

10m @ 1:100

NOTES

1 The contents of this drawing are copyright.

2 Do not scale. Figured dimensions only to be used.

3 Contractors must verify all dimensions and report any discrepancies before putting work in hand or making any shop drawings.

4 All flat roofs to be fitted with a man safe system.

5 Please note a domestic sprinkler system maybe required

6 Fixed shut fire safety glass windows may be required where windows are in close proximity to boundaries (subject to building regulations)

No.	Revision.	date	by
F	Planners comments	28.09.17	BC
E.	Balconies &windows amended.	18.07.17	JA
D.	Units 25 & 26 amended. Roof plan updated.	31.05.17	JA
C.	Units 21 & 22 amended. Roof plan updated.	04.04.17	JA
B.	Schedule of accommodation amended.	10.03.17	WD
A.	Unit 25 living room window relocated to prevent overlooking.	07.03.17	WD

PROPOSED DEVELOPMENT
THE CURLEW, PETERSFIELD ROAD
HAVANT
HAMPSHIRE
PO9 2HU

FLOOR PLANS
2 OF 2

scale AS SHOWN @ A1	checked //
date FEBRUARY 2017	drawn WD

FB 5728 / 102

A. B. C. D. E. F

ARC Architecture ltd.

Chapel Studios, 14 Purewell,
Christchurch, Dorset, BH23 1EP

Tel: +44 (0)1202 479919
E-mail: enquiries@andersrobertscheer.co.uk
Web: www.andersrobertscheer.co.uk