
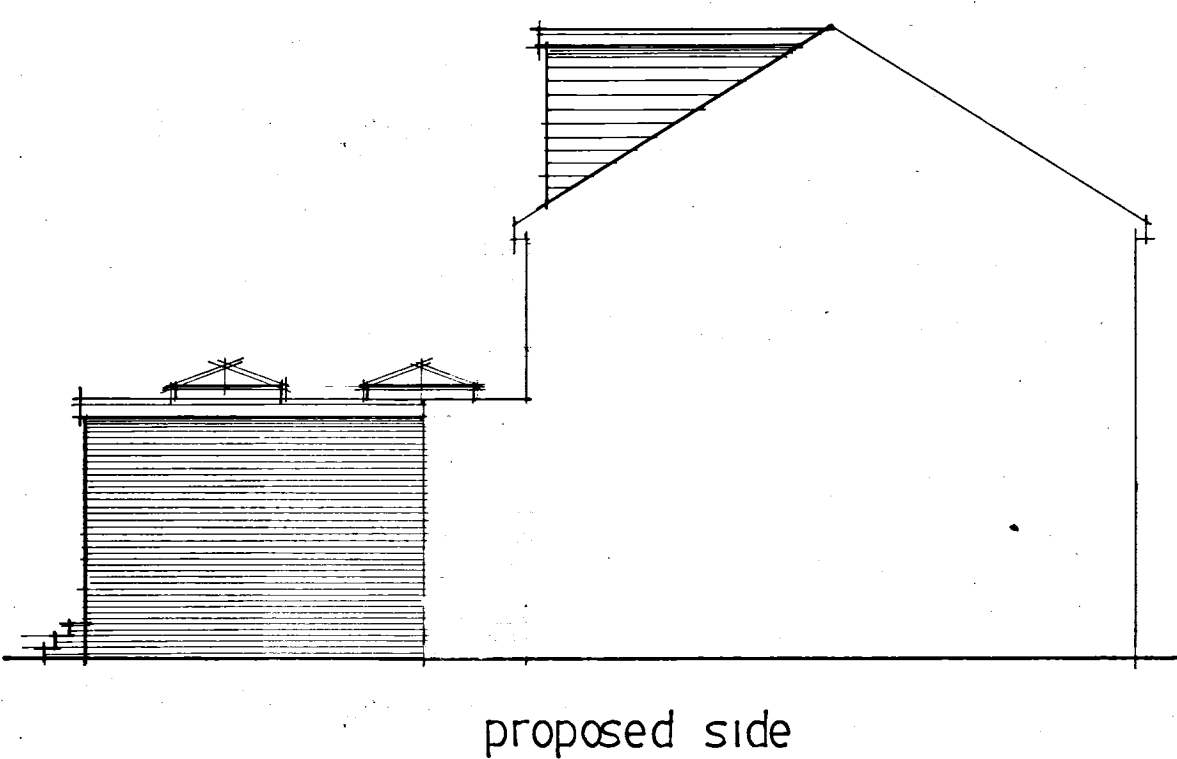
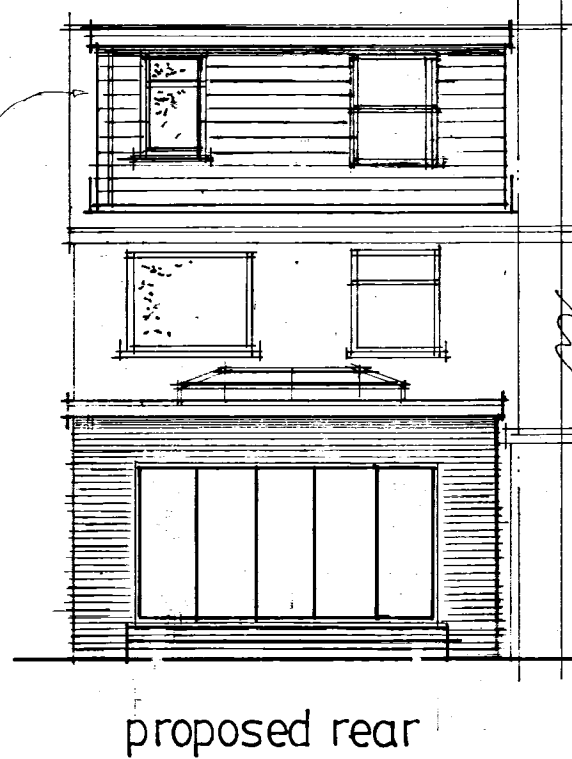
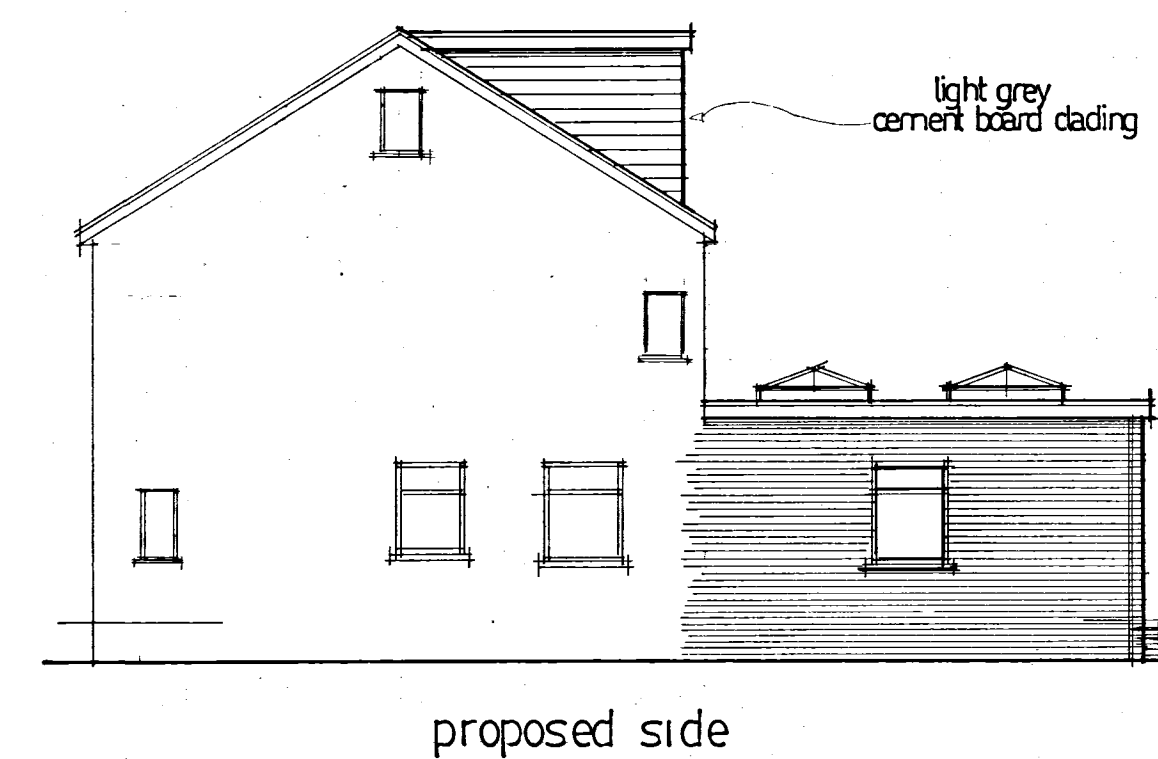
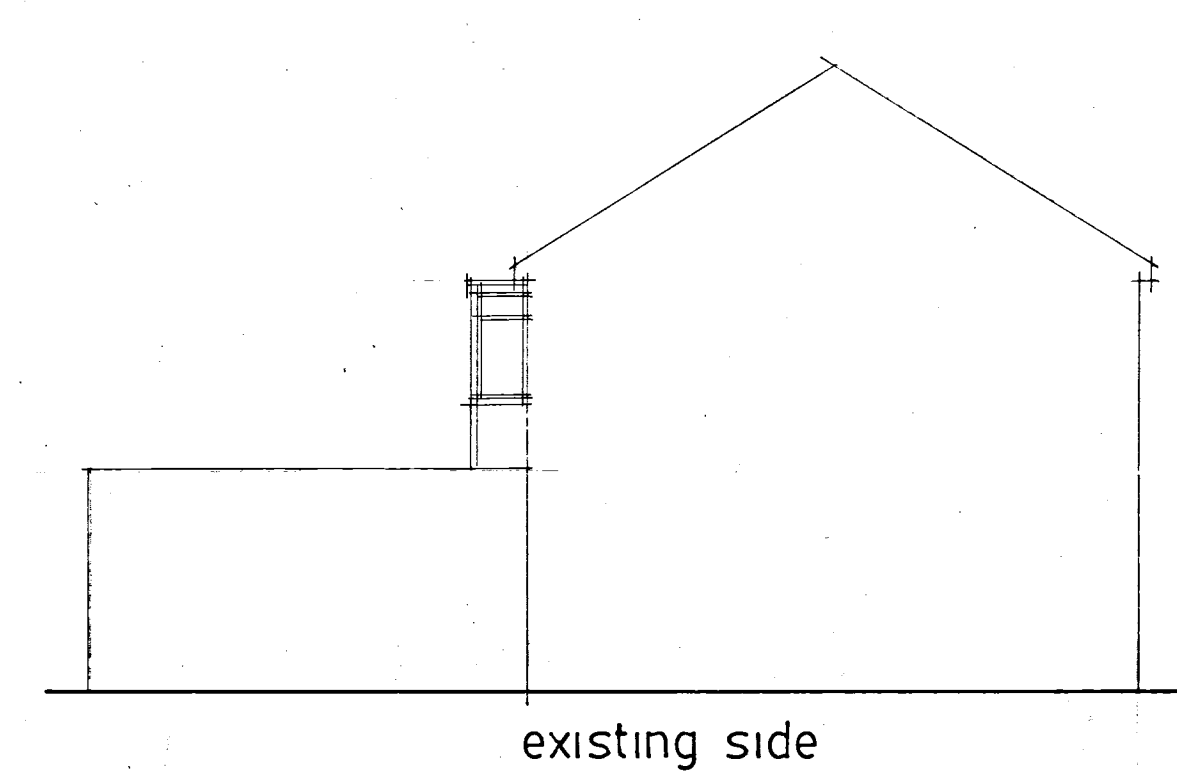
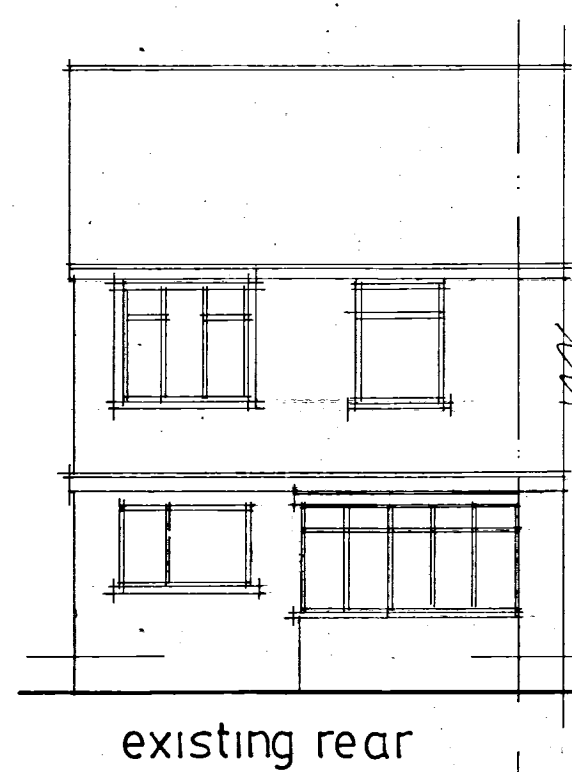
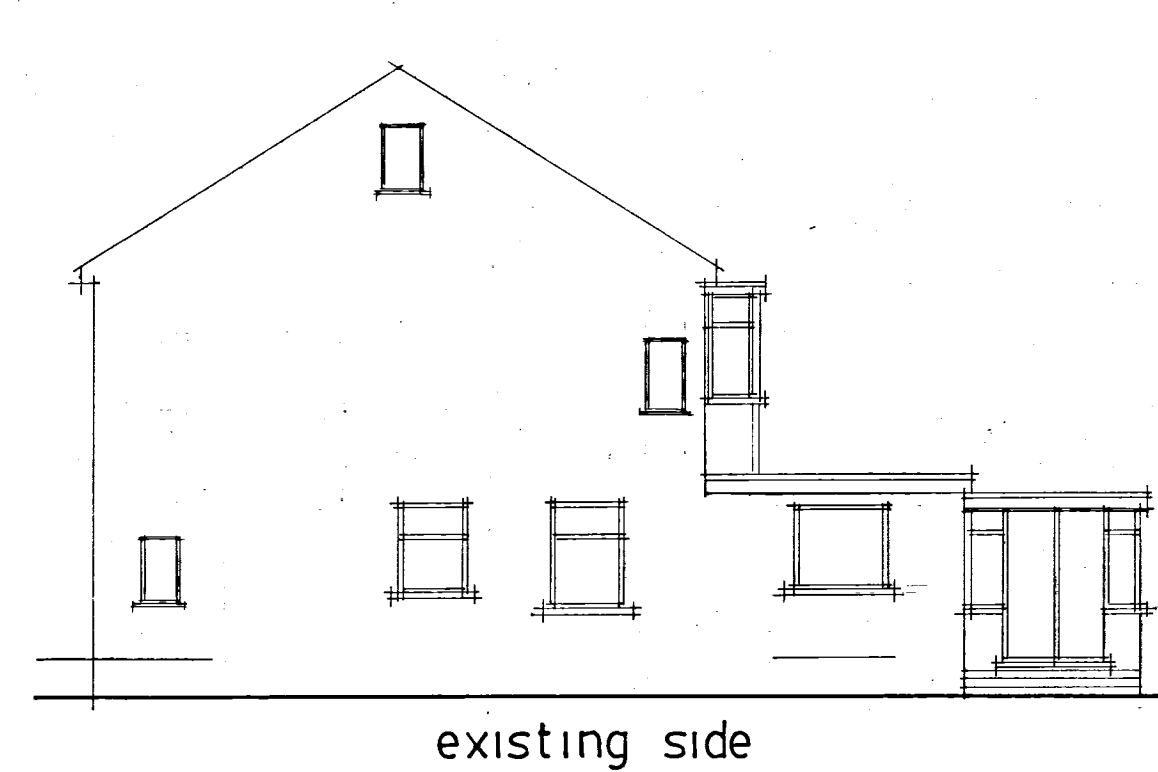
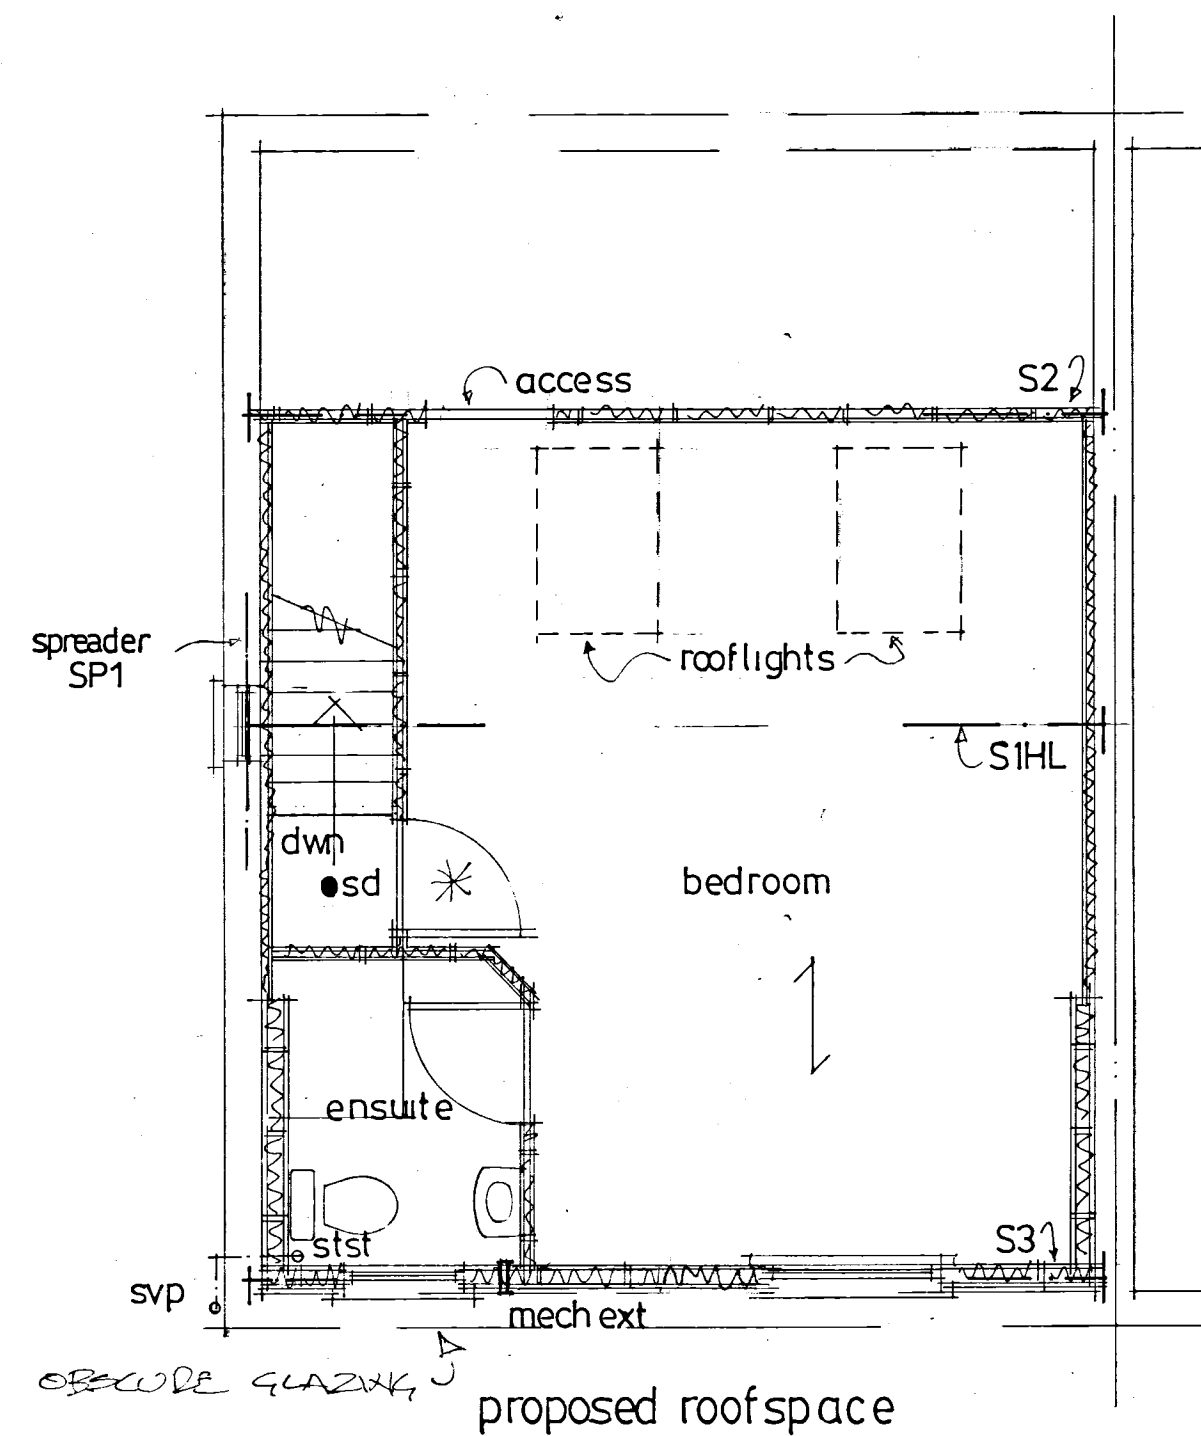
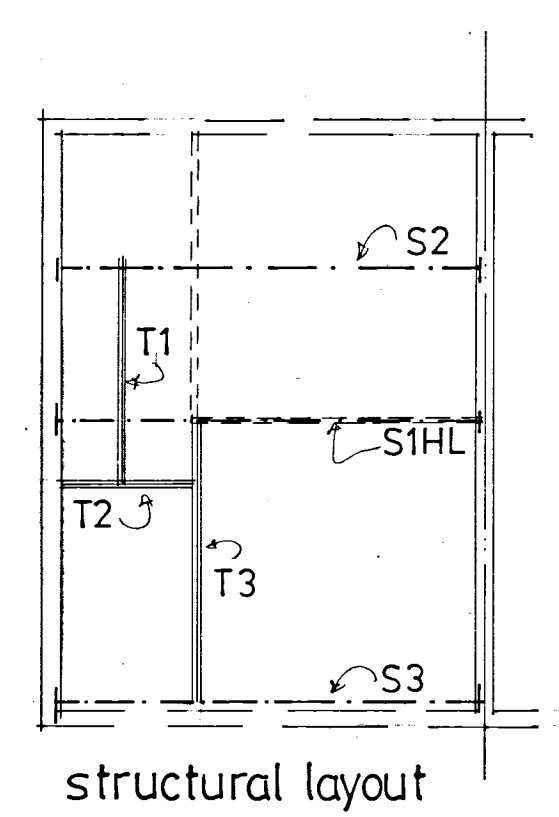
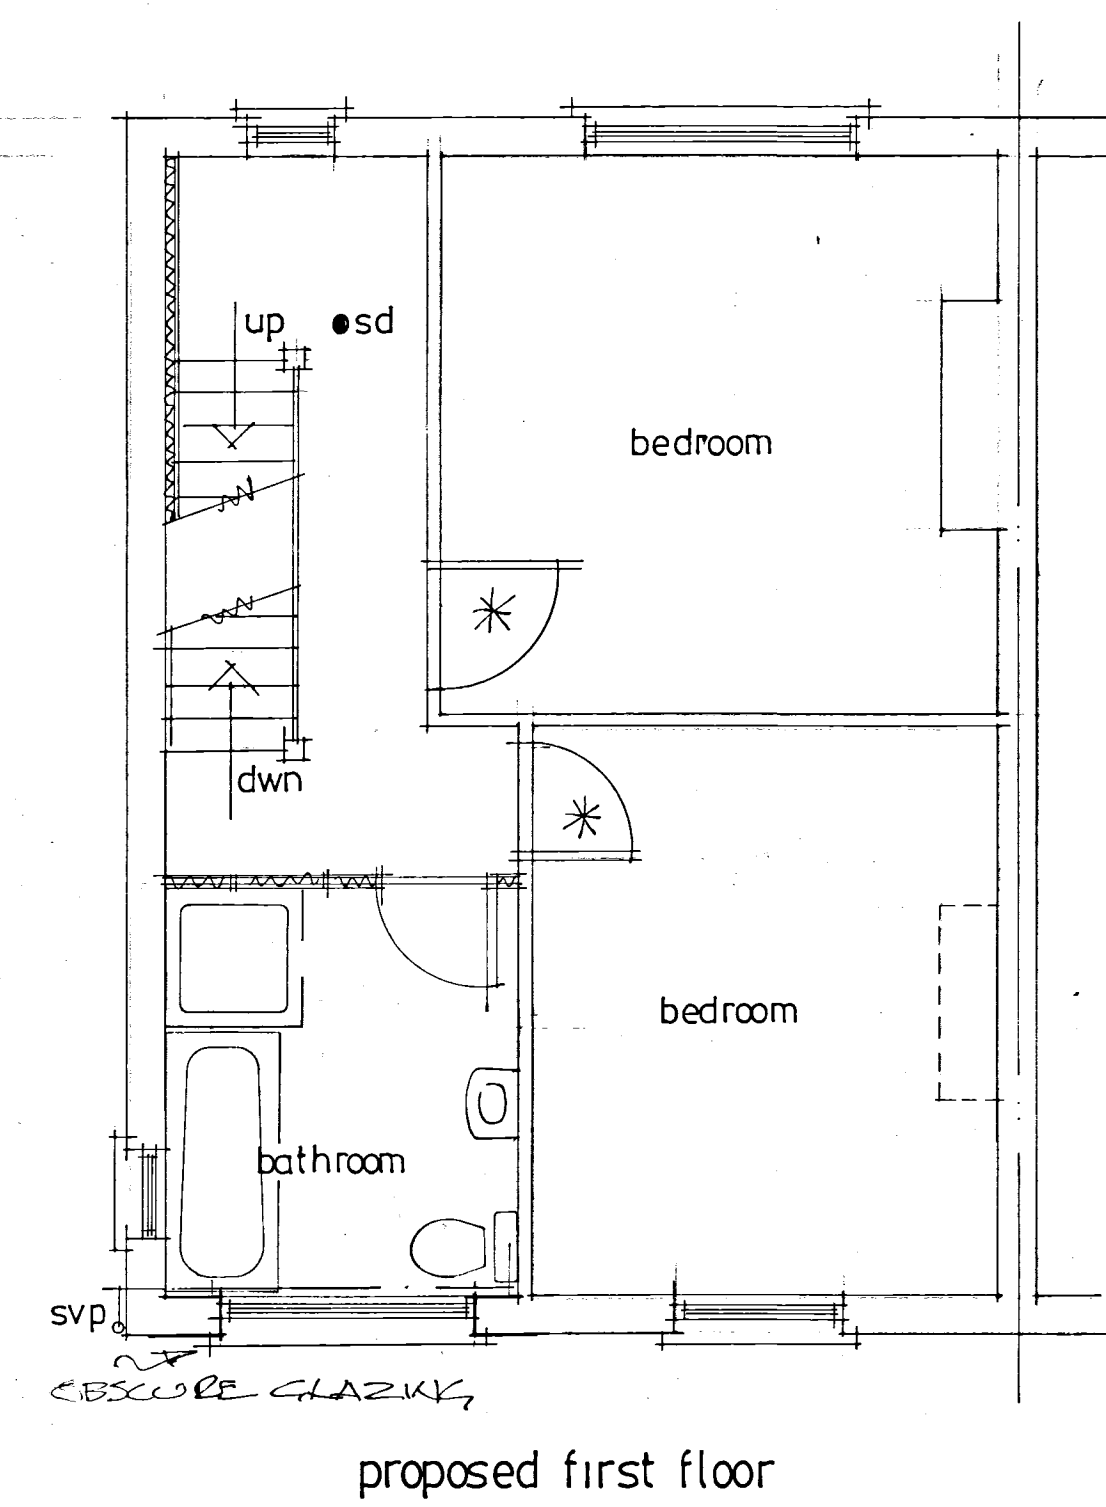
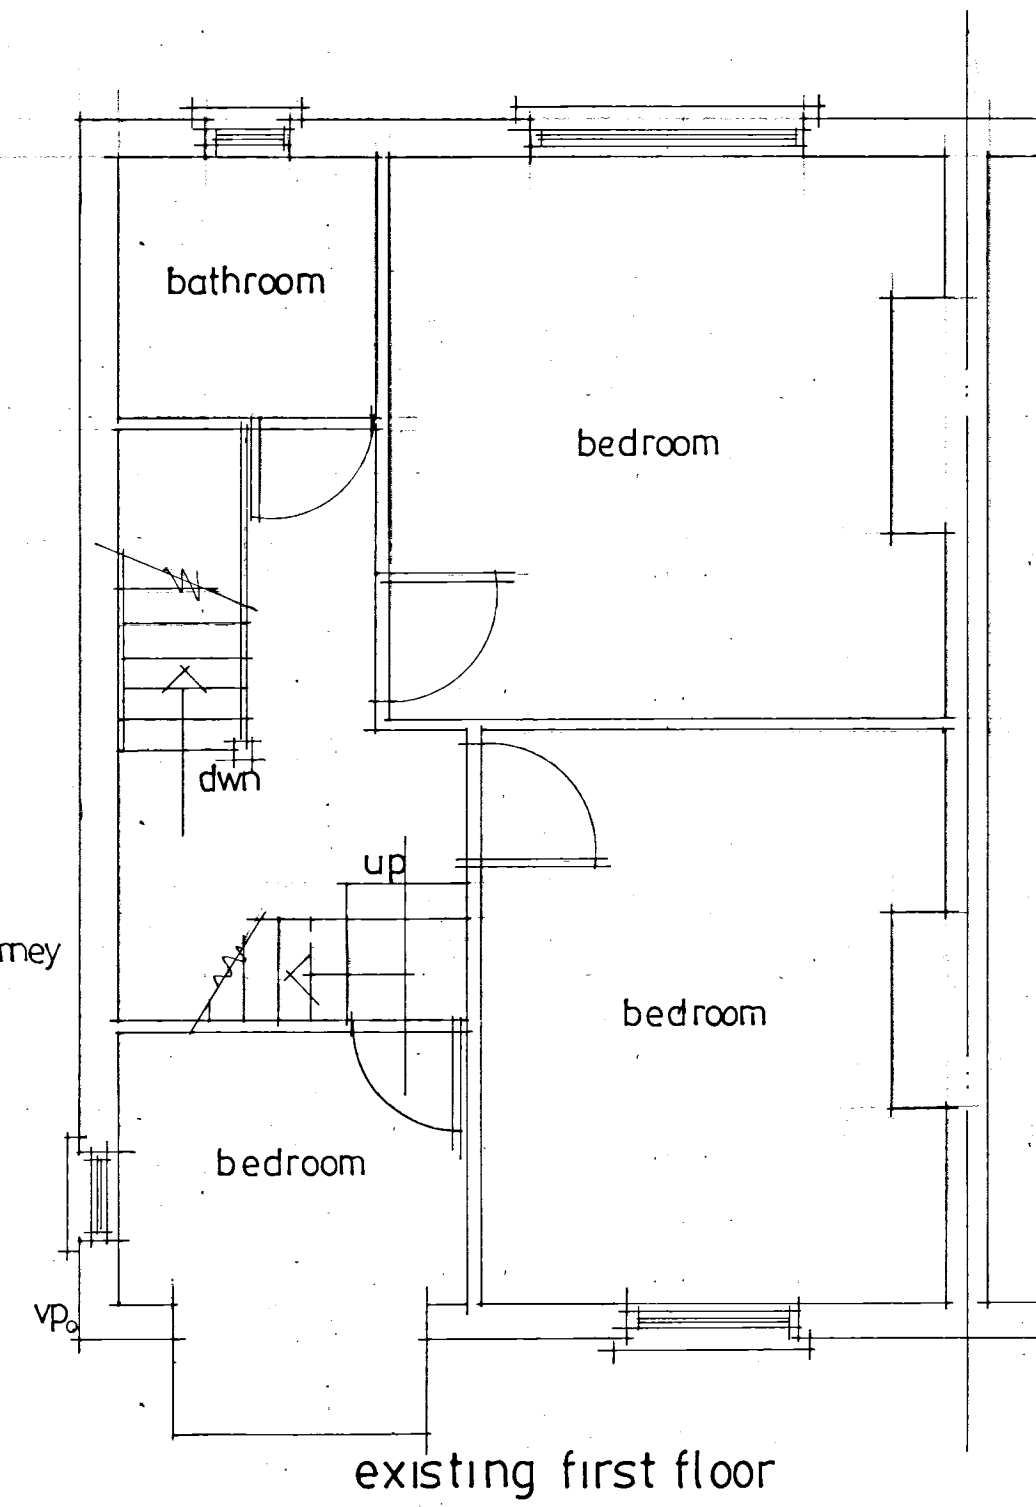
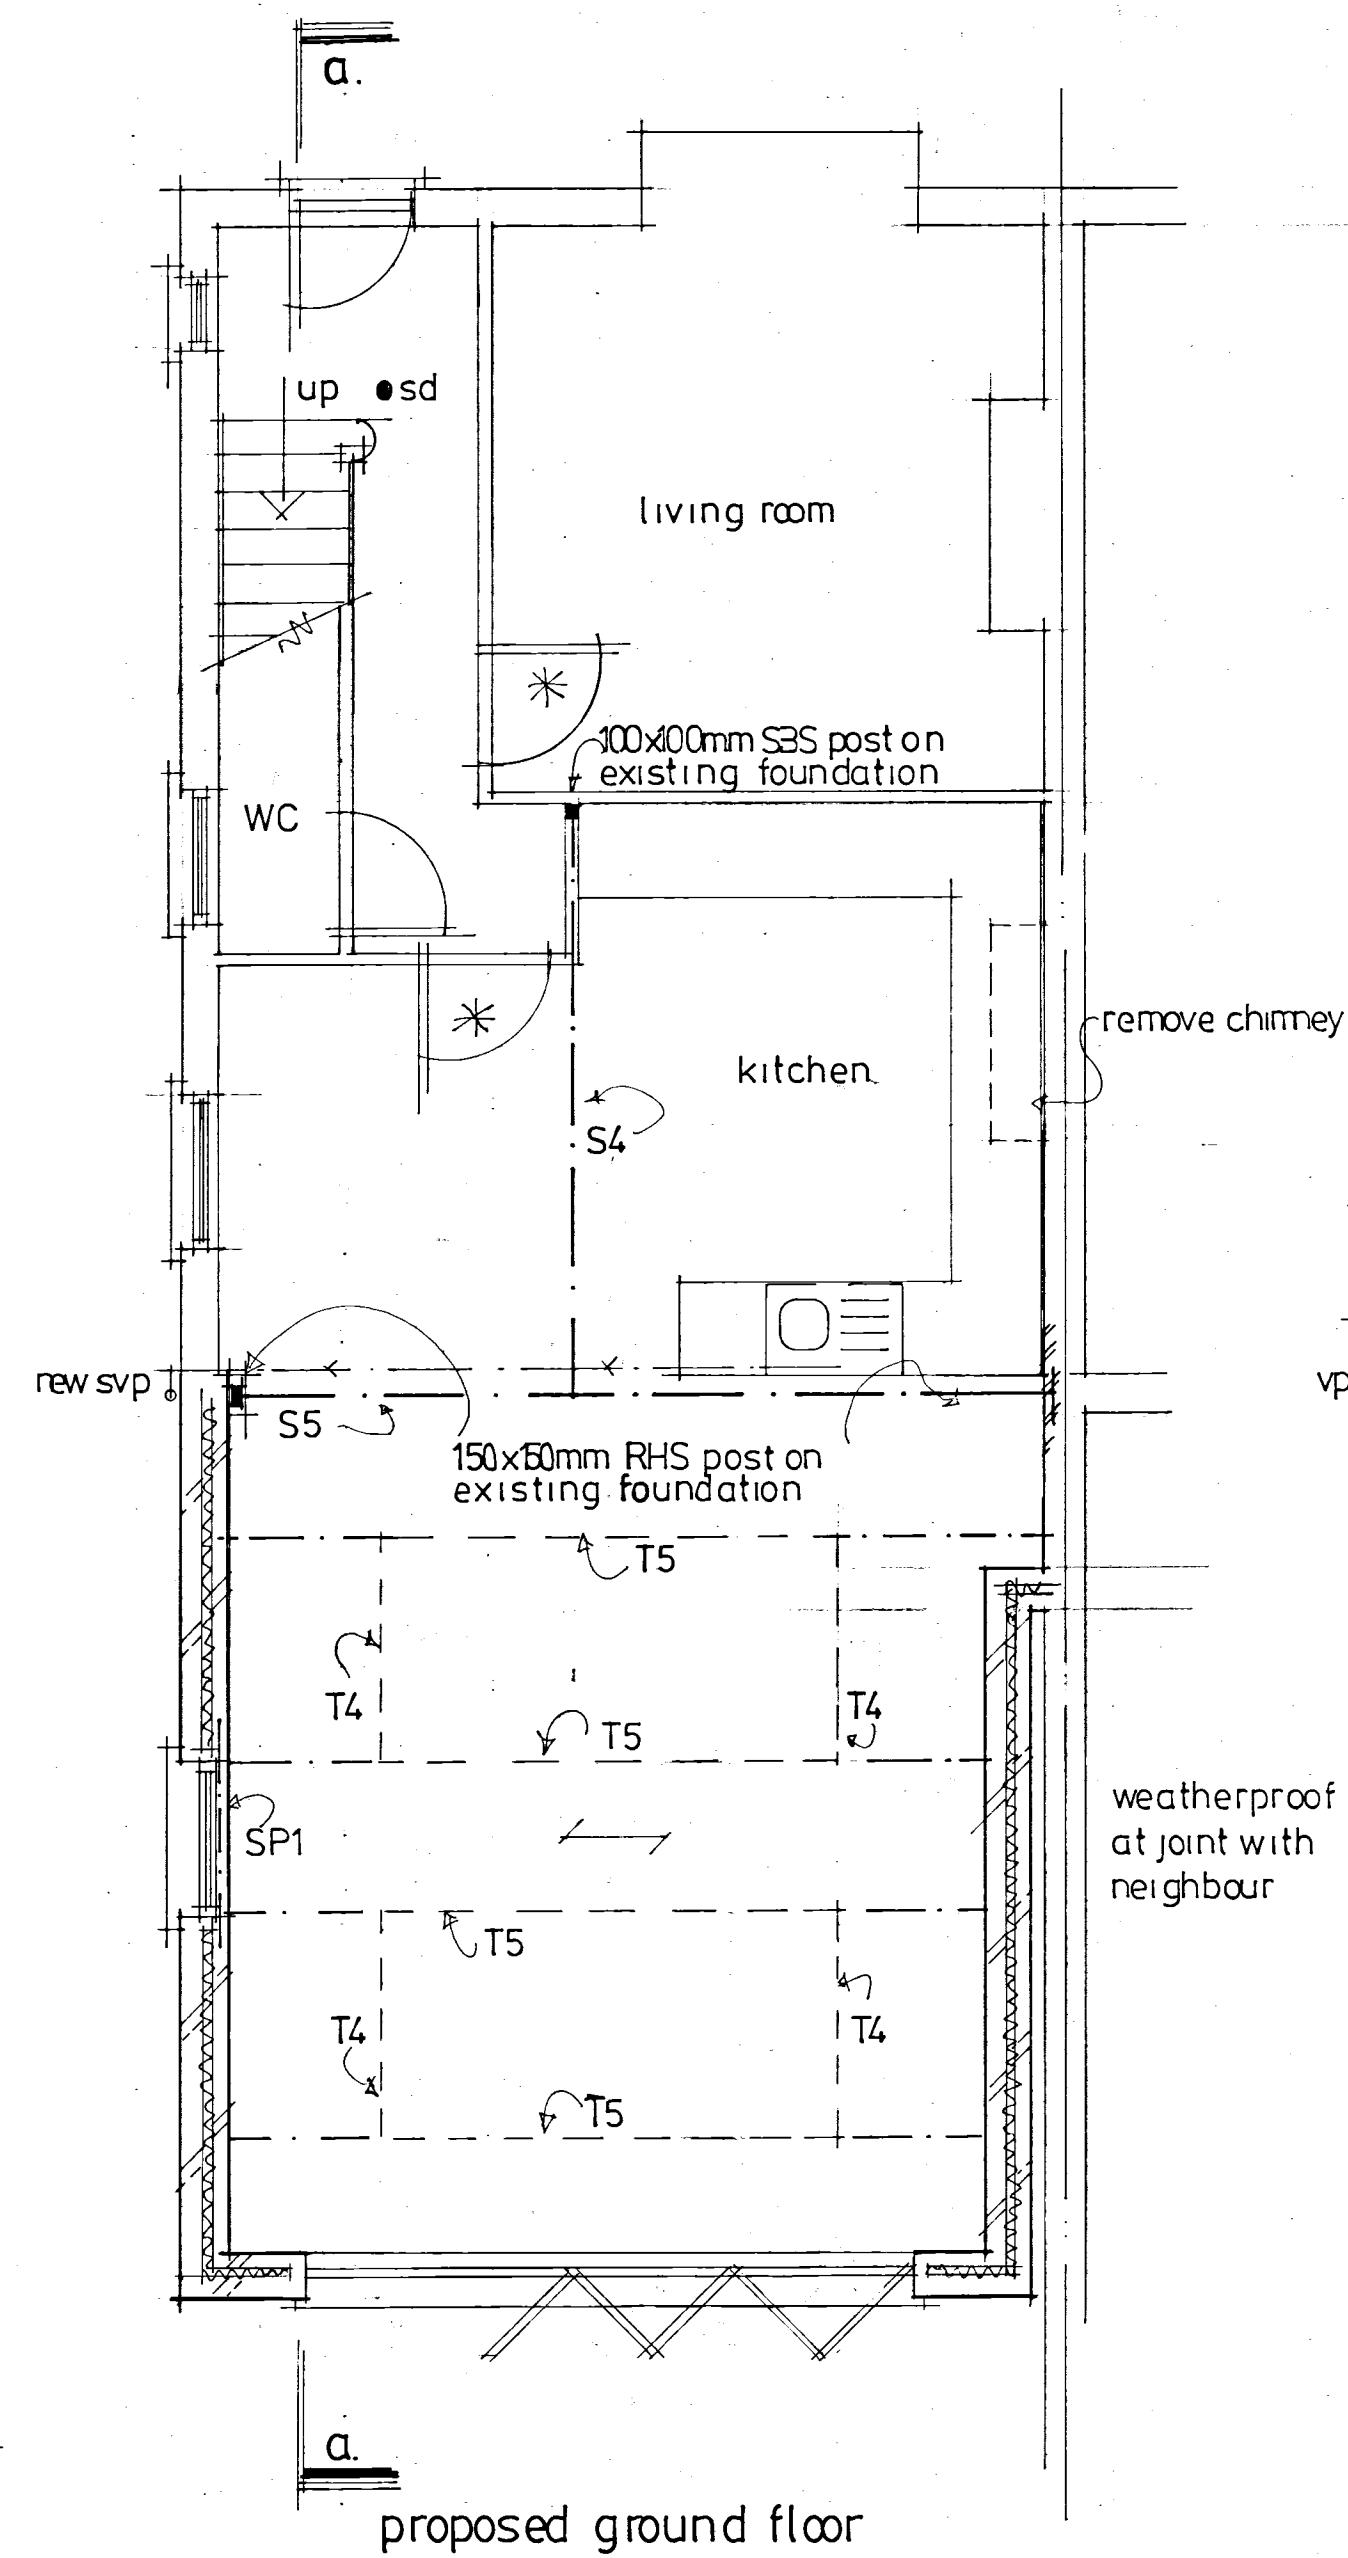


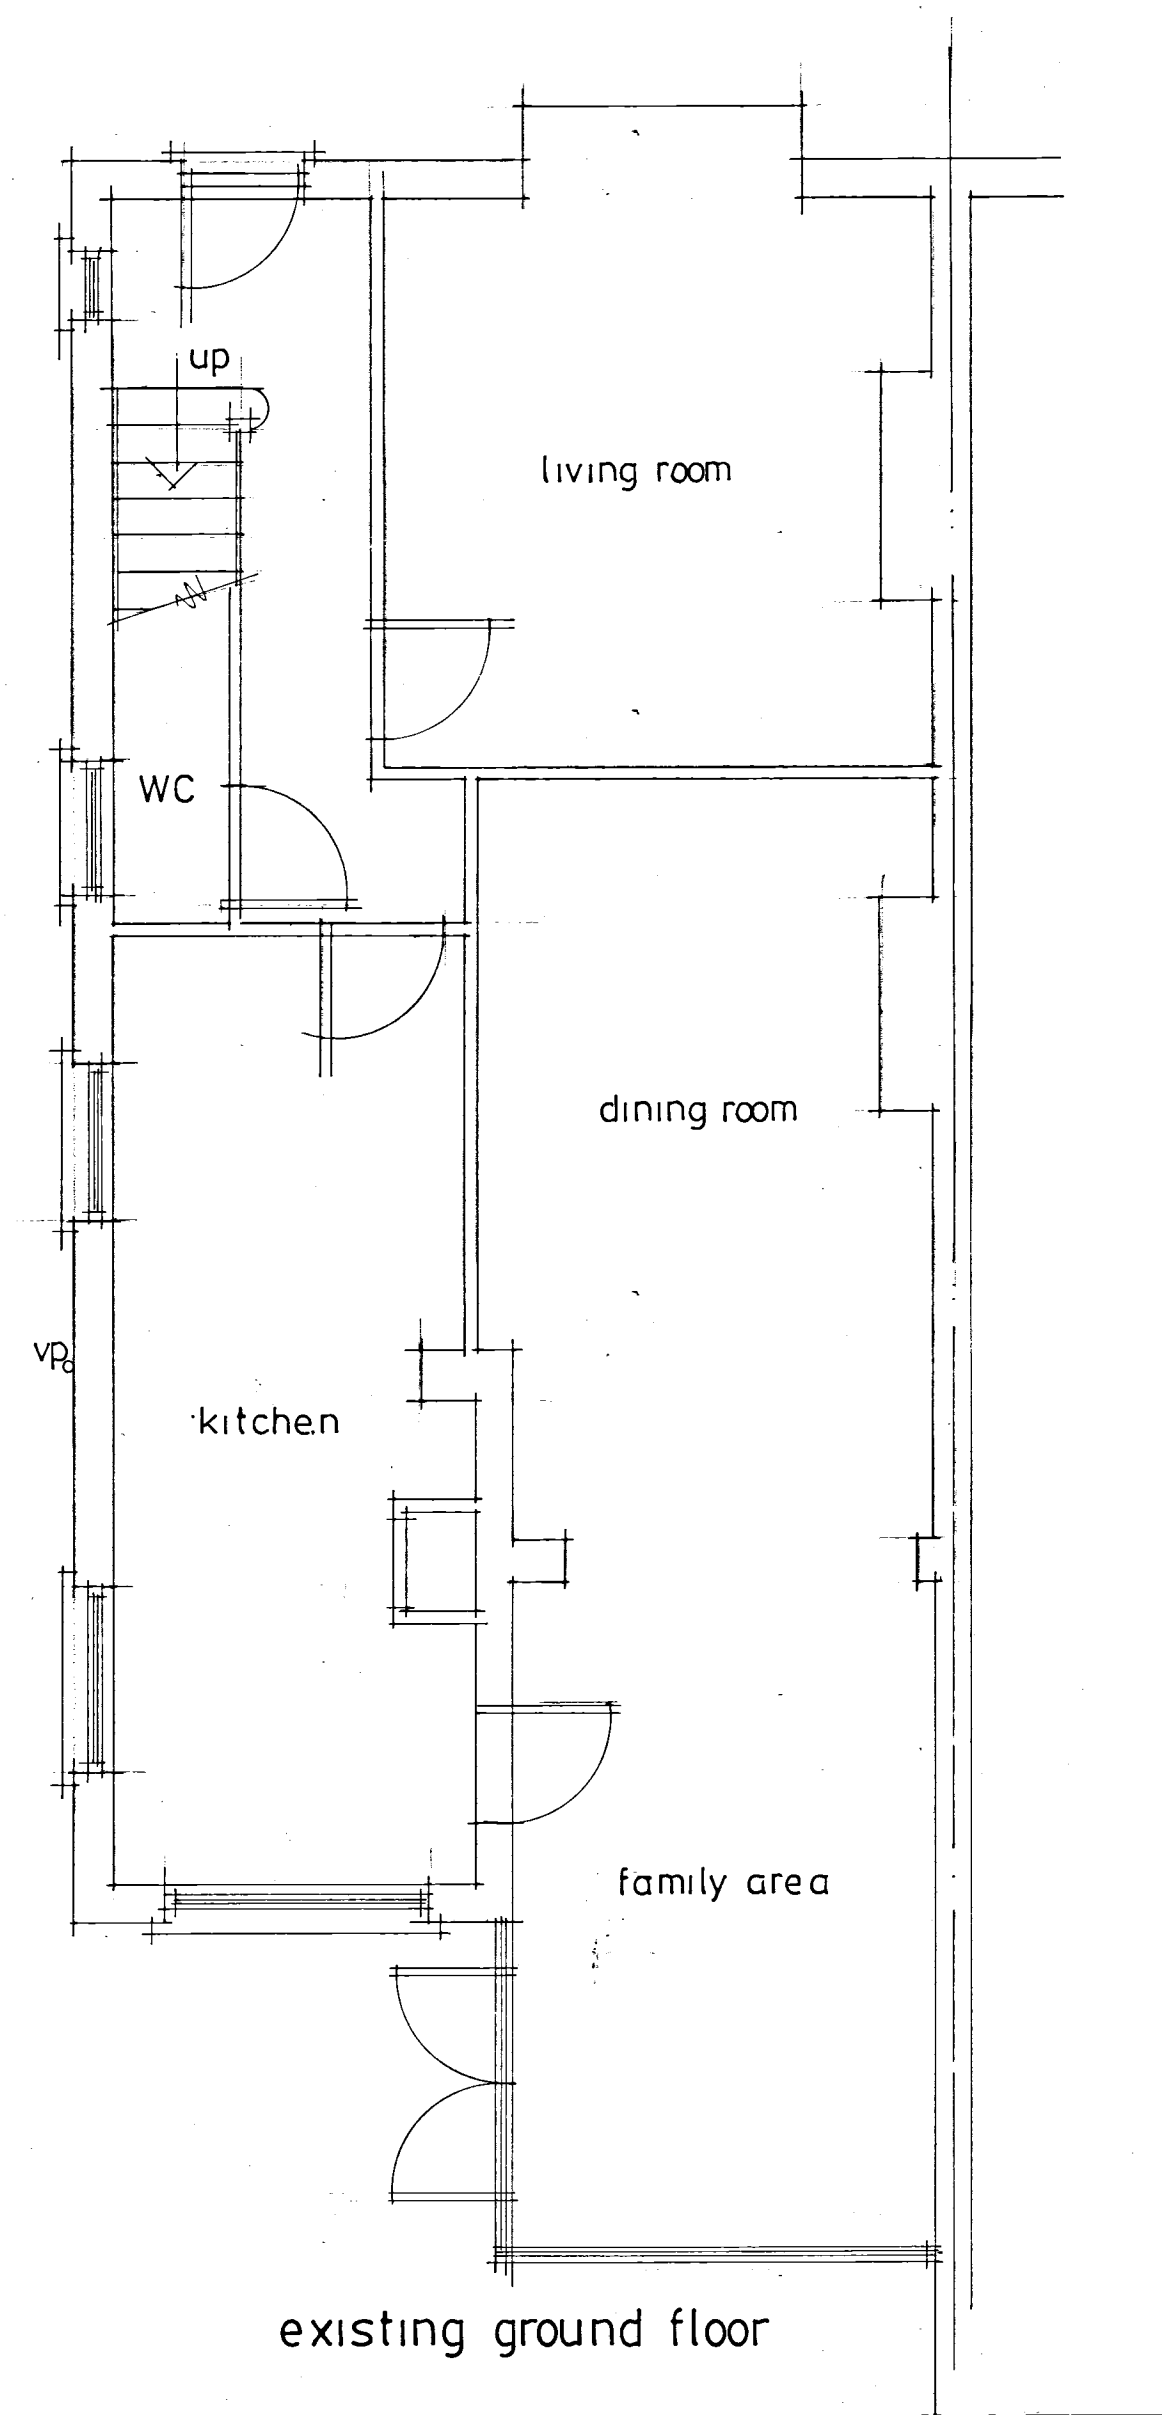

C SEP 2017 Planning Amendment

B	JULY 17	CLIENT AMENDMENTS
A	JULY 17	CLIENT AMENDMENTS
	Date	Revision

© copyright

THORNS YOUNG
ARCHITECTURAL

THORNS-YOUNG LTD
CHARTERED BUILDING CONSULTANTS
Website: www.thornsyoun.co.uk
Fareham 21 Middle Road Park Gate SO31 7GH Tel: (01329) 888 322
Portsmouth 232 London Road North End PO2 9JQ Tel: (02392) 672 883

Client
Mr C Pearce

Job Title
66 Stakes Road
Purbrook

Drawing Title
Loft conversion & extension

Scale 1:100 1:50 at A1

Date JUNE 2017 Drawn by RN

Drg. No.	Rev.
1120-17-1	