
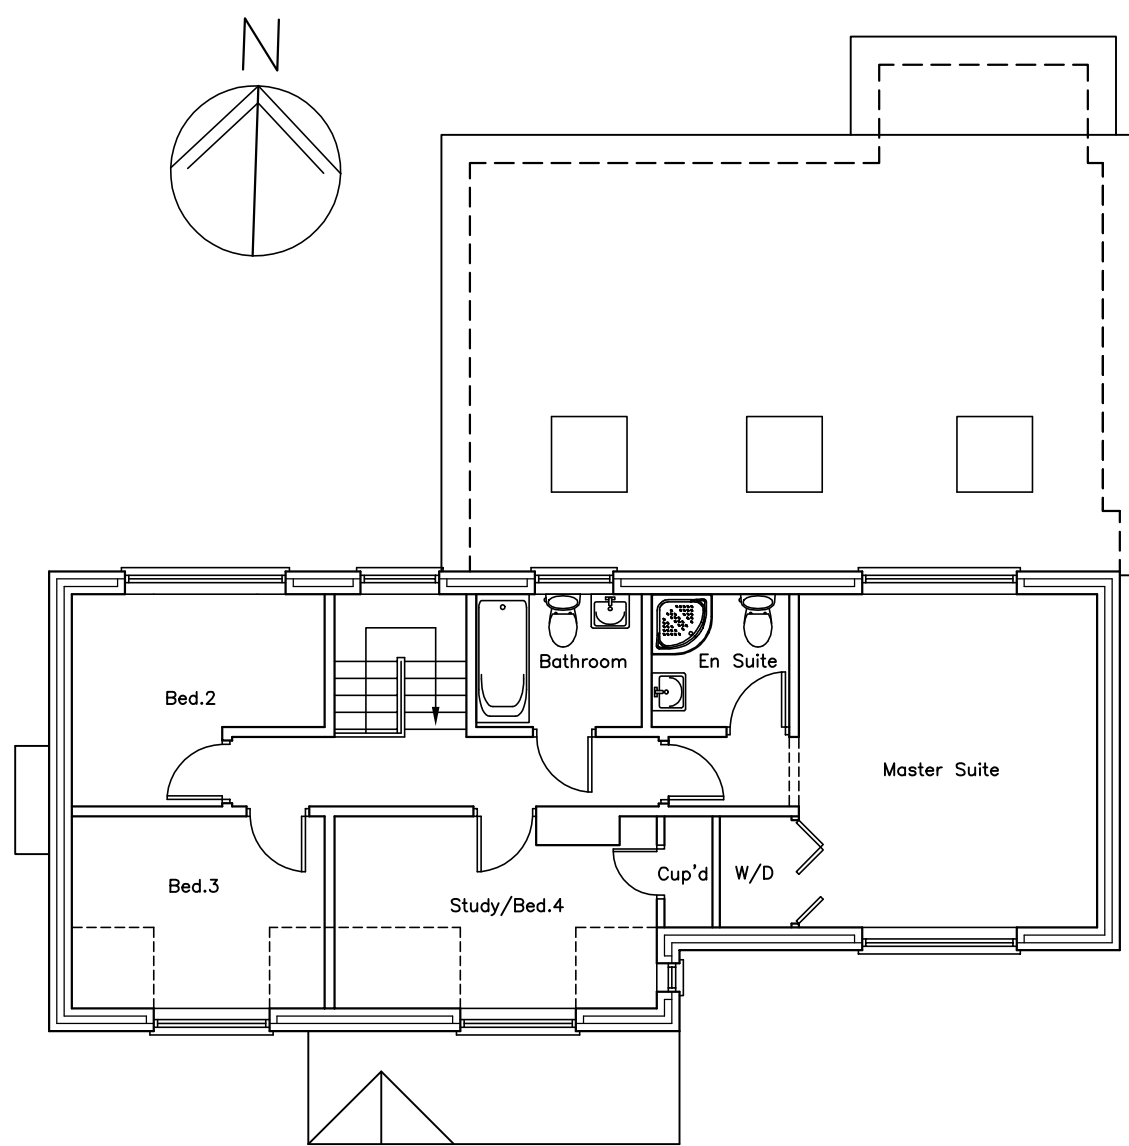


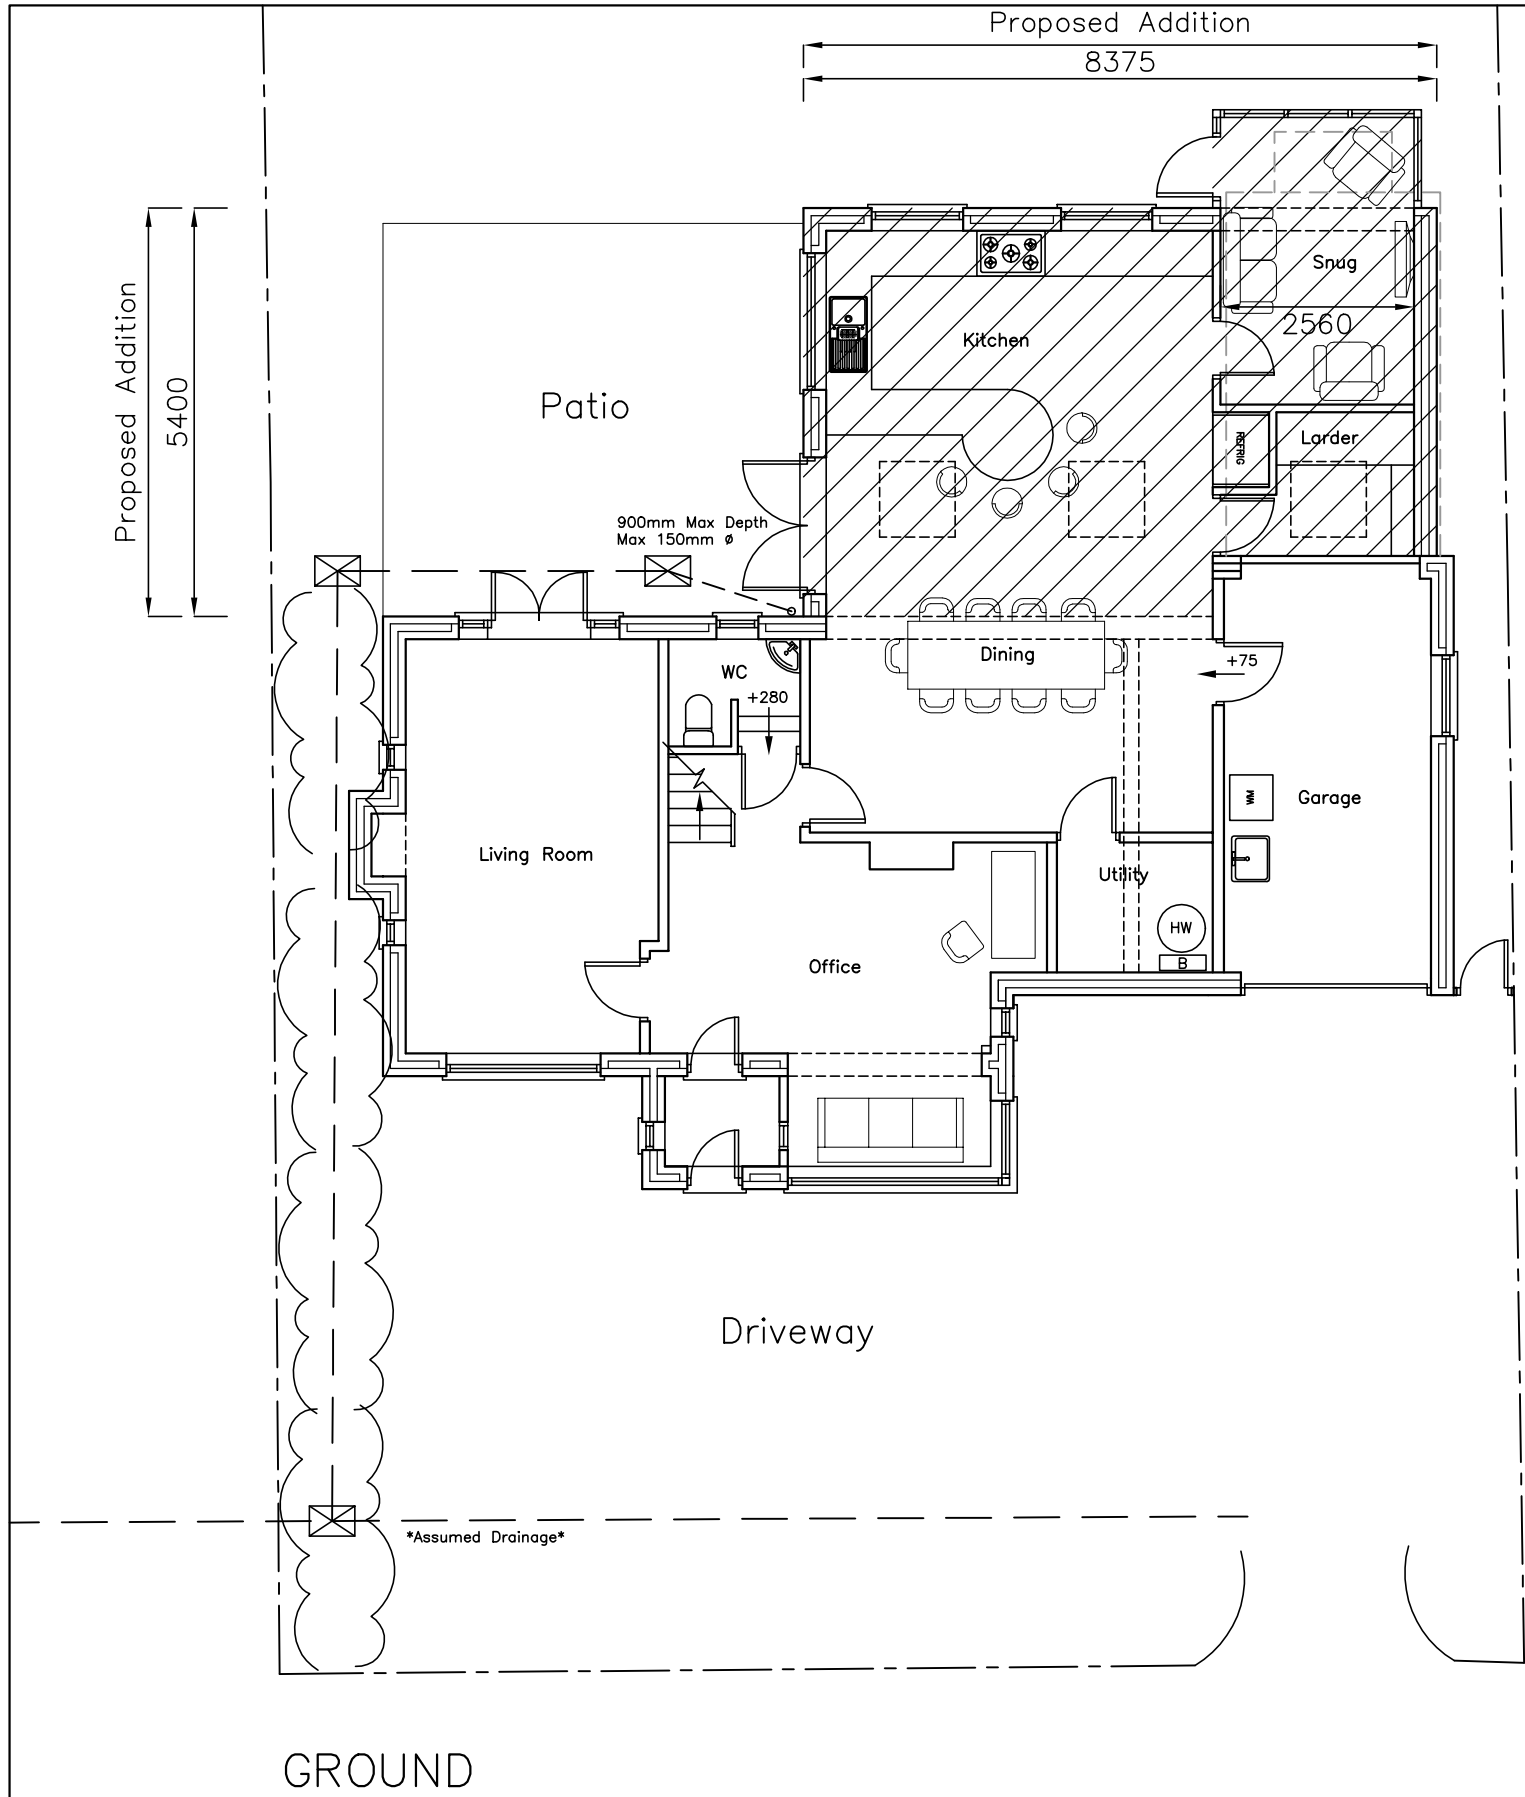

FIRST

7 Woodbury Ave.
Havant
PO9 1RH

PROPOSAL PLANS

- Revisions
- A. Client Revisions 18/05/17
 - B. Snug details. 20/05/17
 - C. Interior Amendments 19/06/17
 - D. Fenestration Revisions 26/06/17
 - E. Dimension Amendments 12/07/17
 - F. GF window. 13/07/17



Martin Critchley
CHARTERED ARCHITECT

The Old Brewery,
15E South Street, Havant,
Hampshire, PO9 1BU
023 92 474 919
critchleyarchitect@hotmail.com

Scale A3 = 1:100
Drawn SAR
Date 25/04/17

17040-401^F