



Notes

1. THIS DRAWING IS COPYRIGHT & MUST NOT BE DISCLOSED TO THIRD PARTIES WITHOUT OUR PERMISSION.
2. SCALED DIMENSIONS ARE NOT TO BE USED FOR CONSTRUCTION.

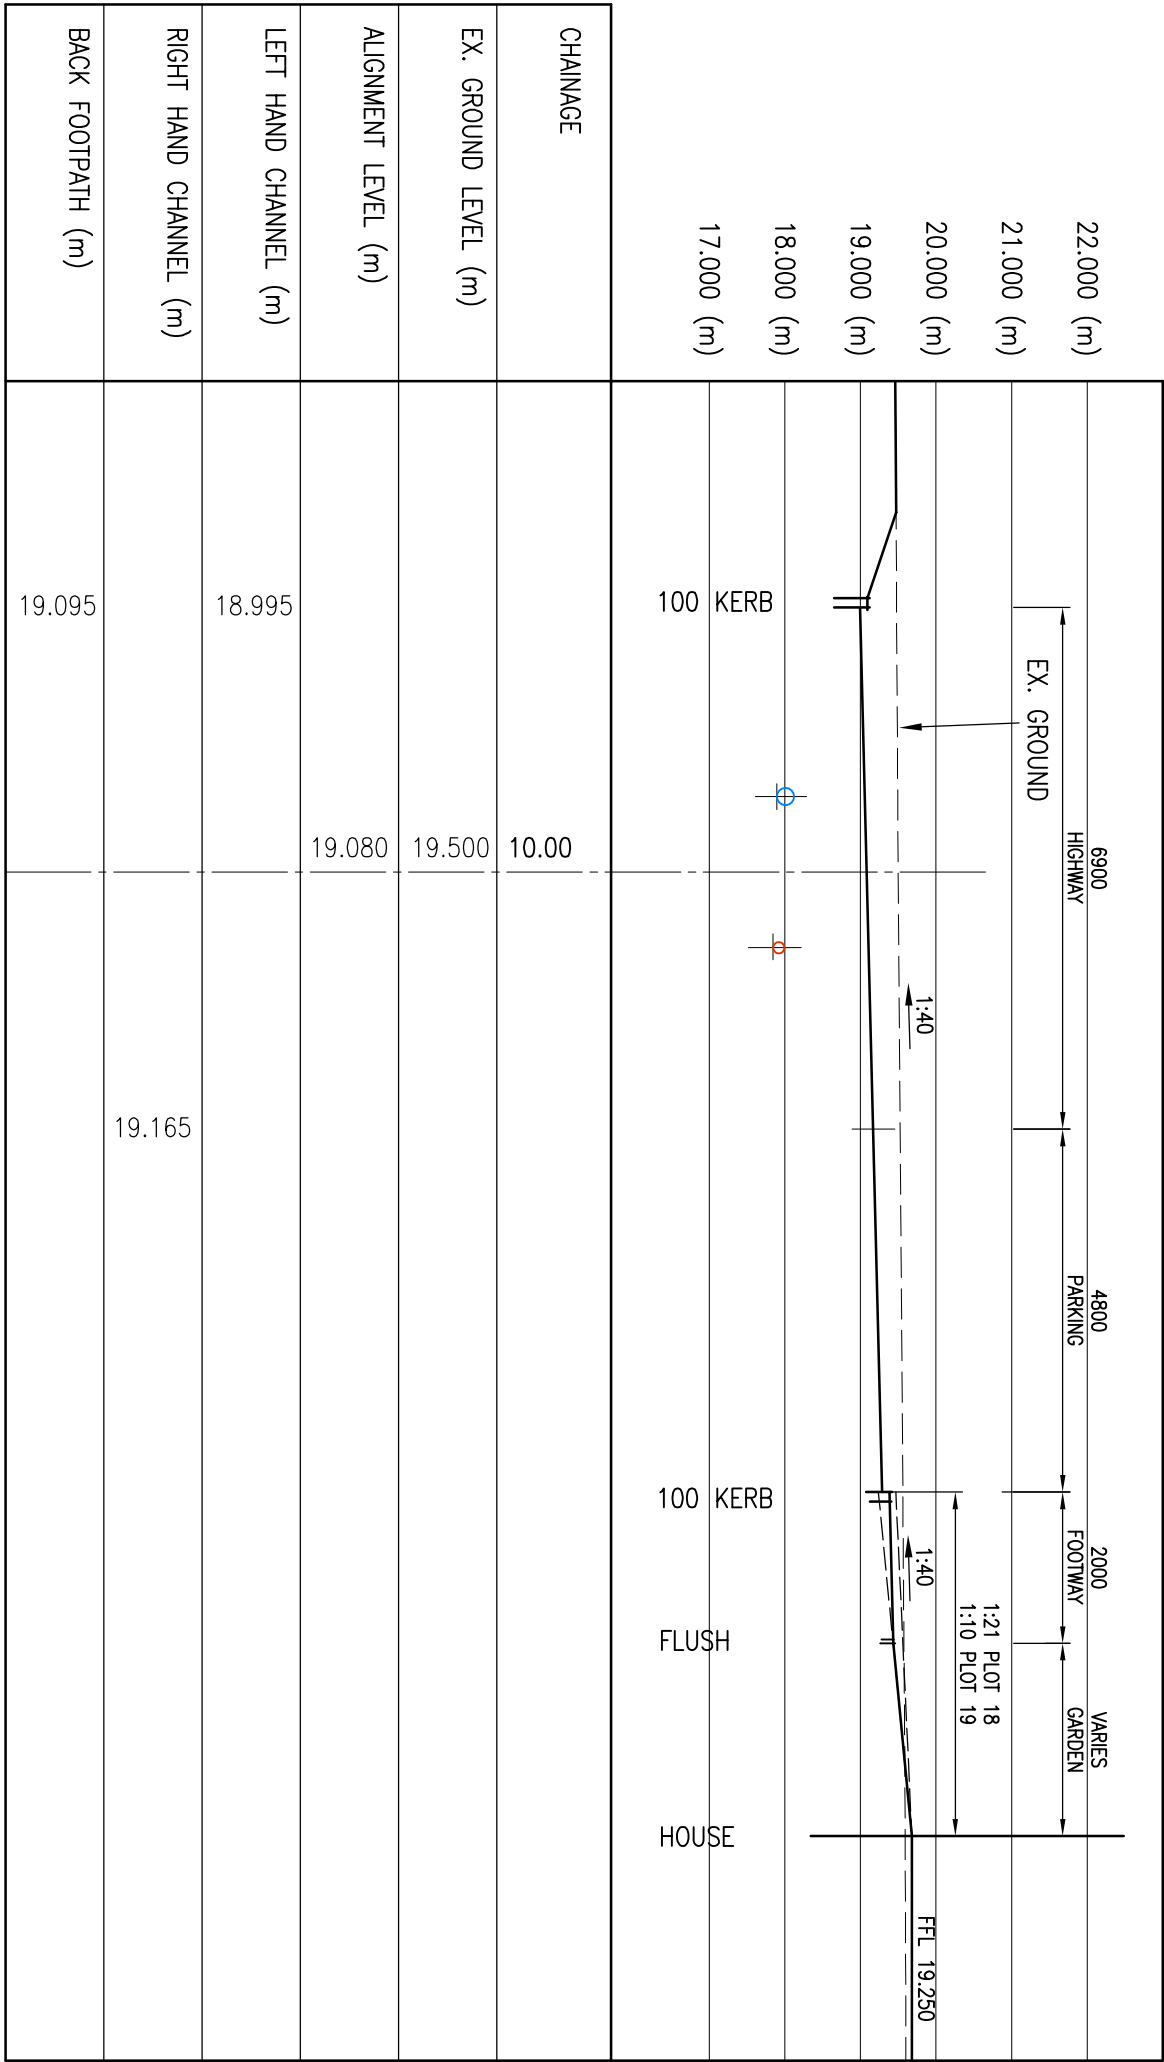


ROAD C – CROSS SECTION – CHAINAGE 10

(HORIZONTAL SCALE 1:100 – VERTICAL SCALE 1:100)

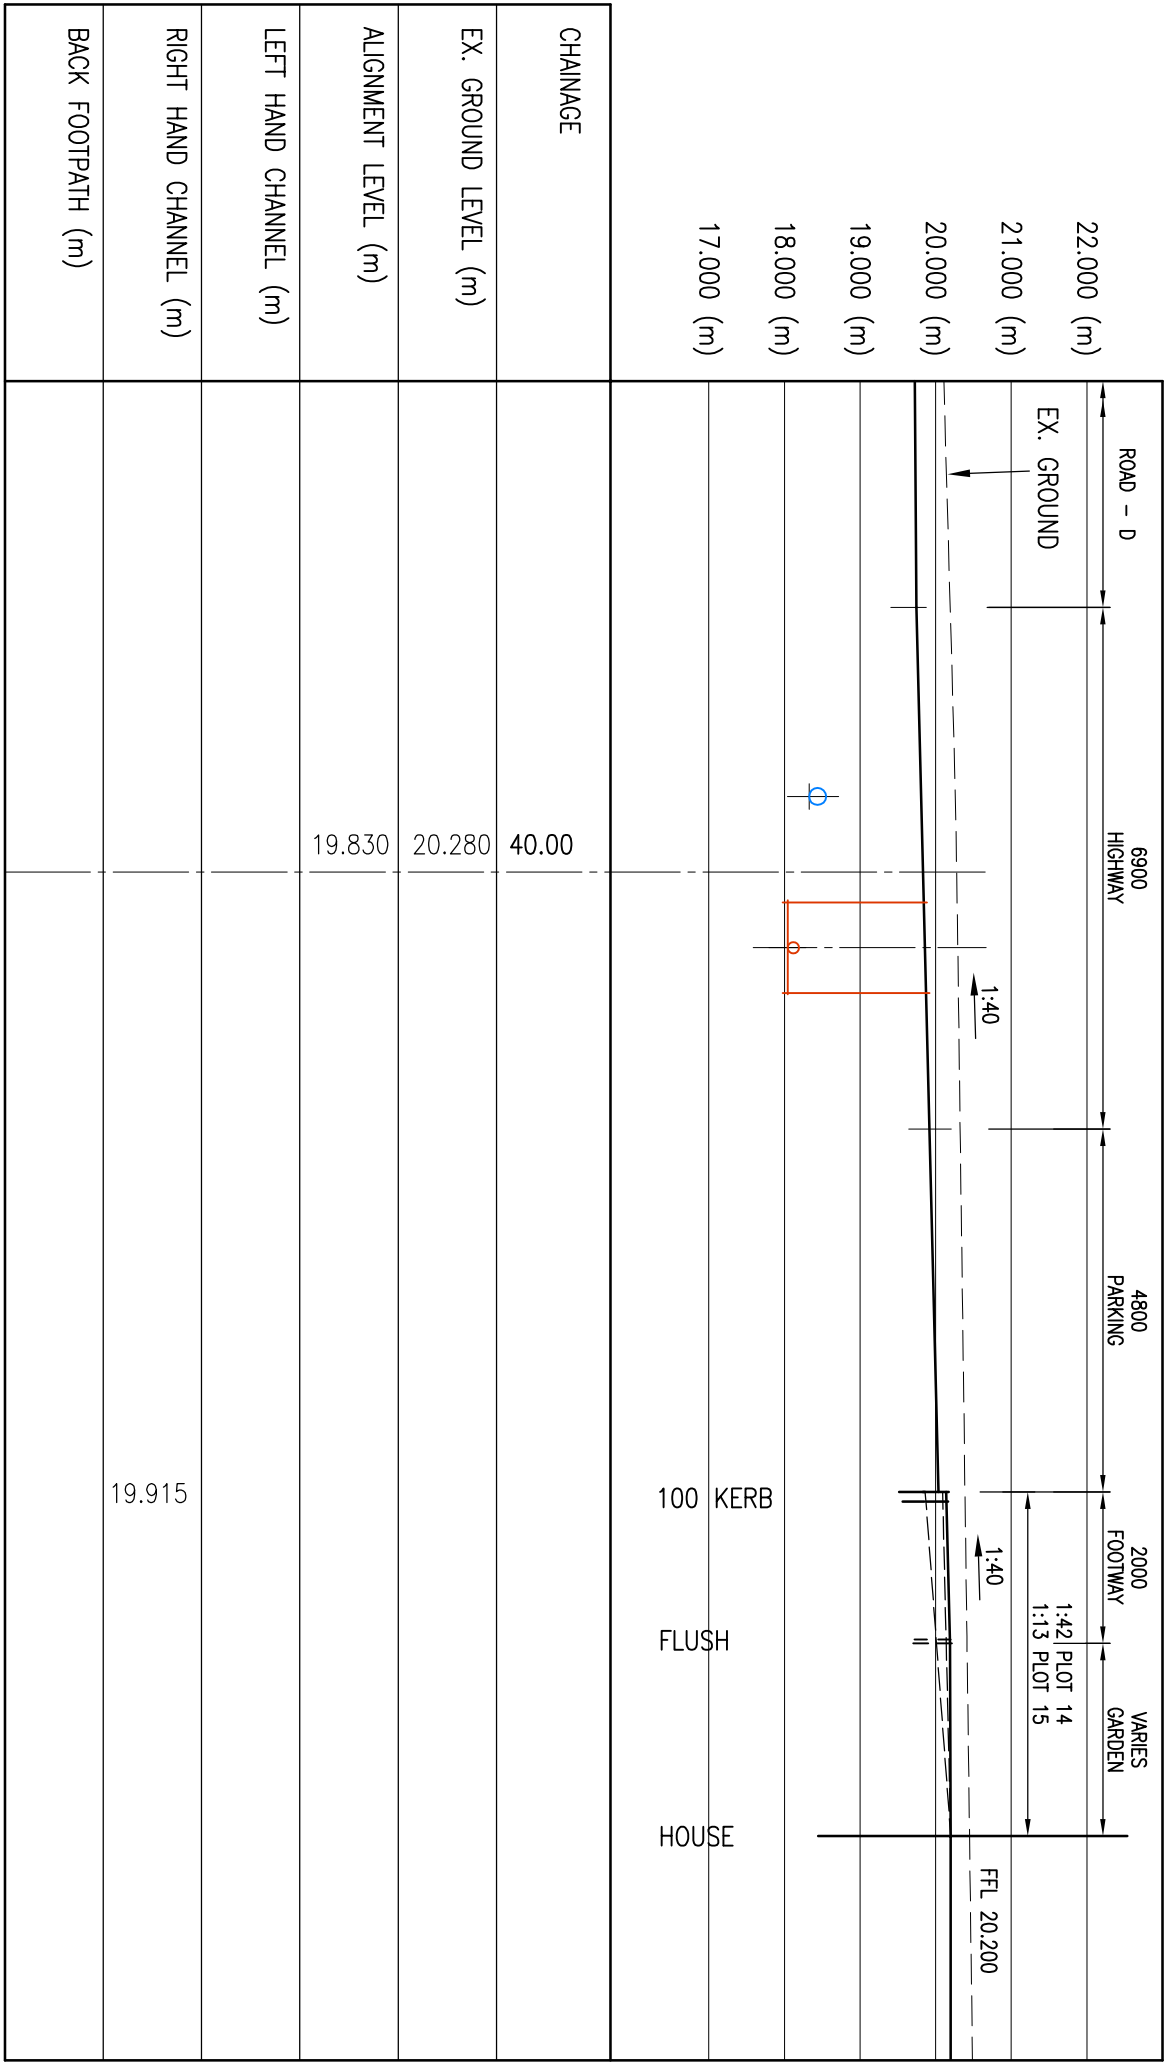


ROAD C – CROSS SECTION – CHAINAGE 40

(HORIZONTAL SCALE 1:100 – VERTICAL SCALE 1:100)

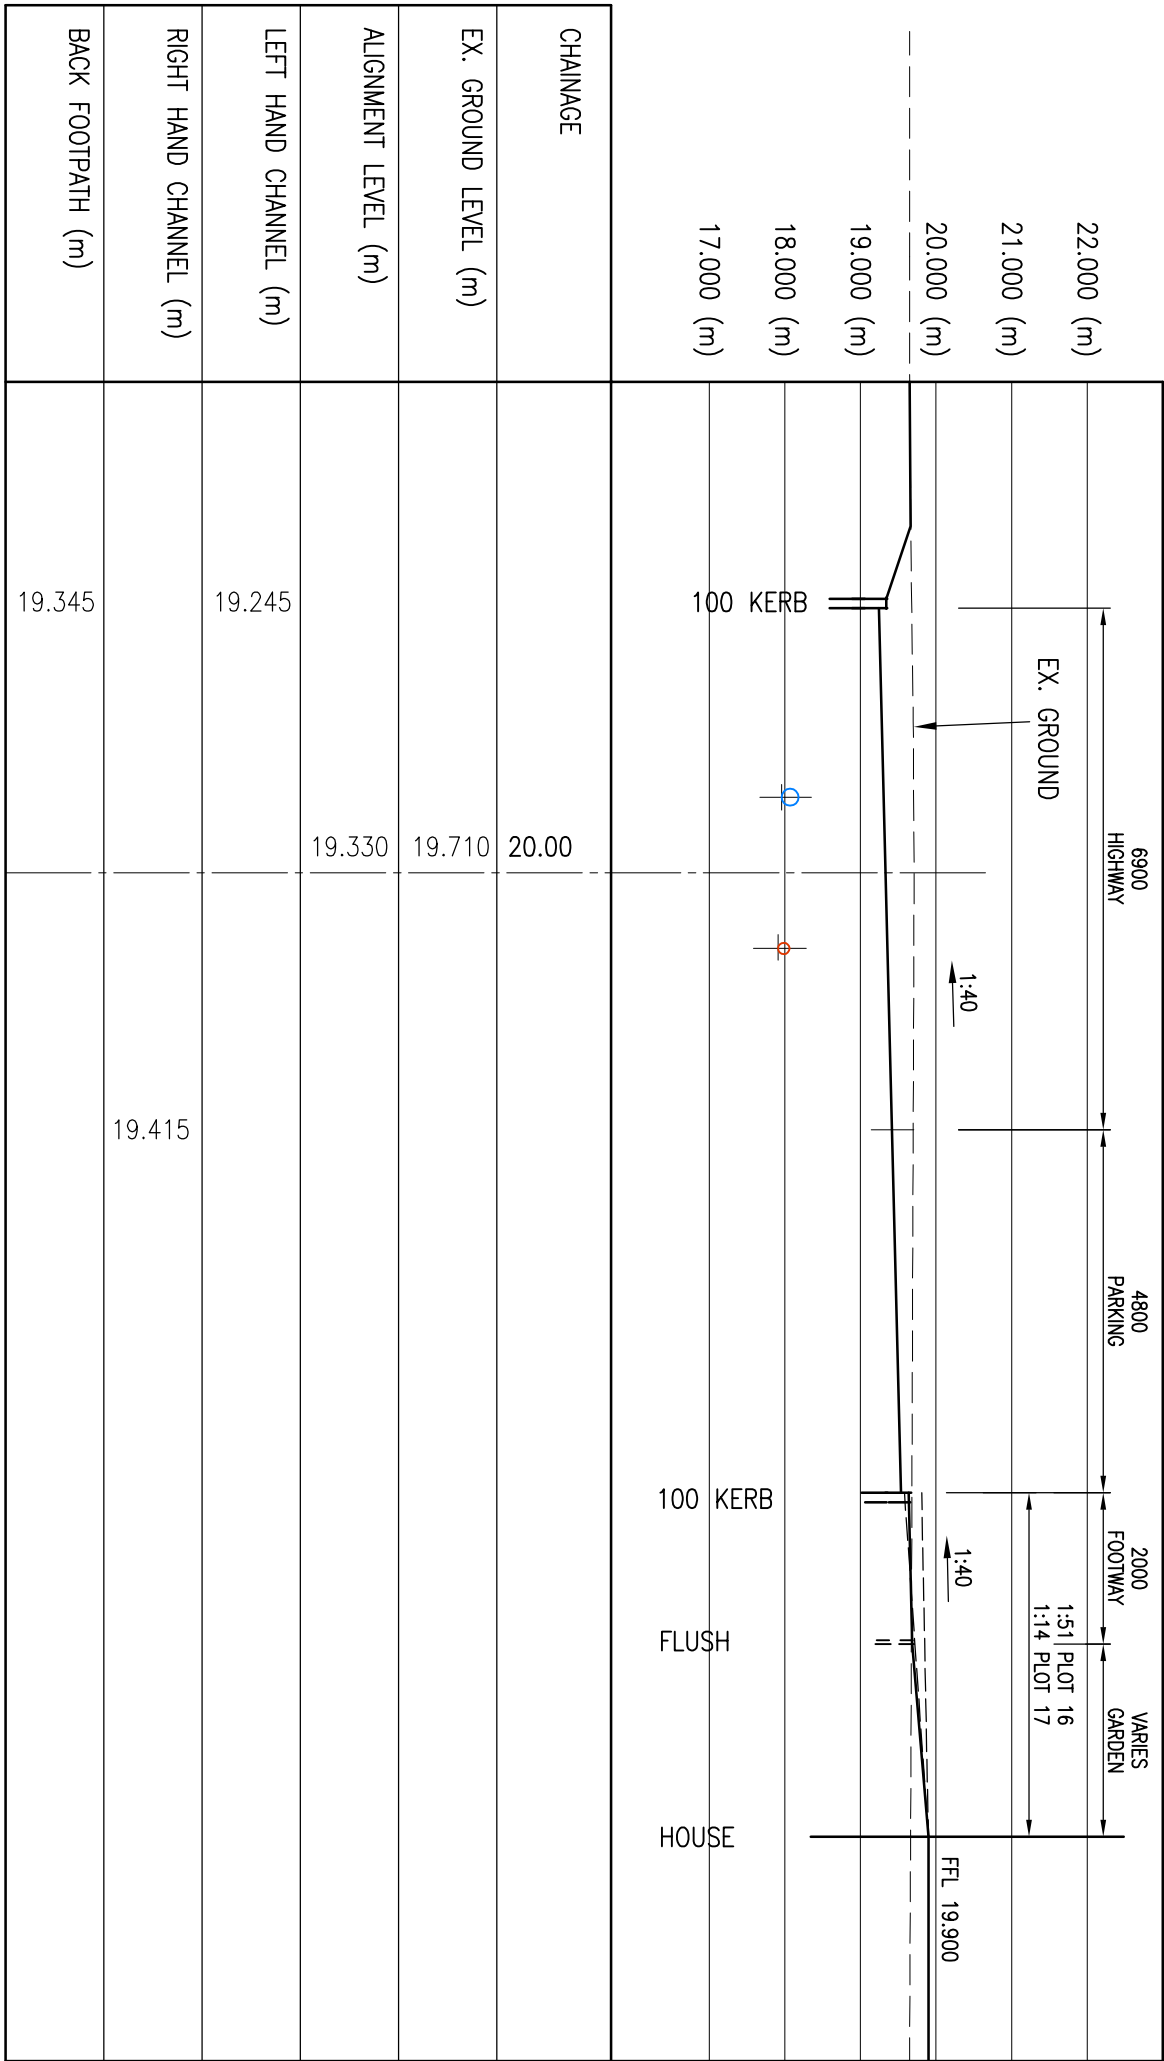

ROAD C – CROSS SECTION – CHAINAGE 20

(HORIZONTAL SCALE 1:100 – VERTICAL SCALE 1:100)

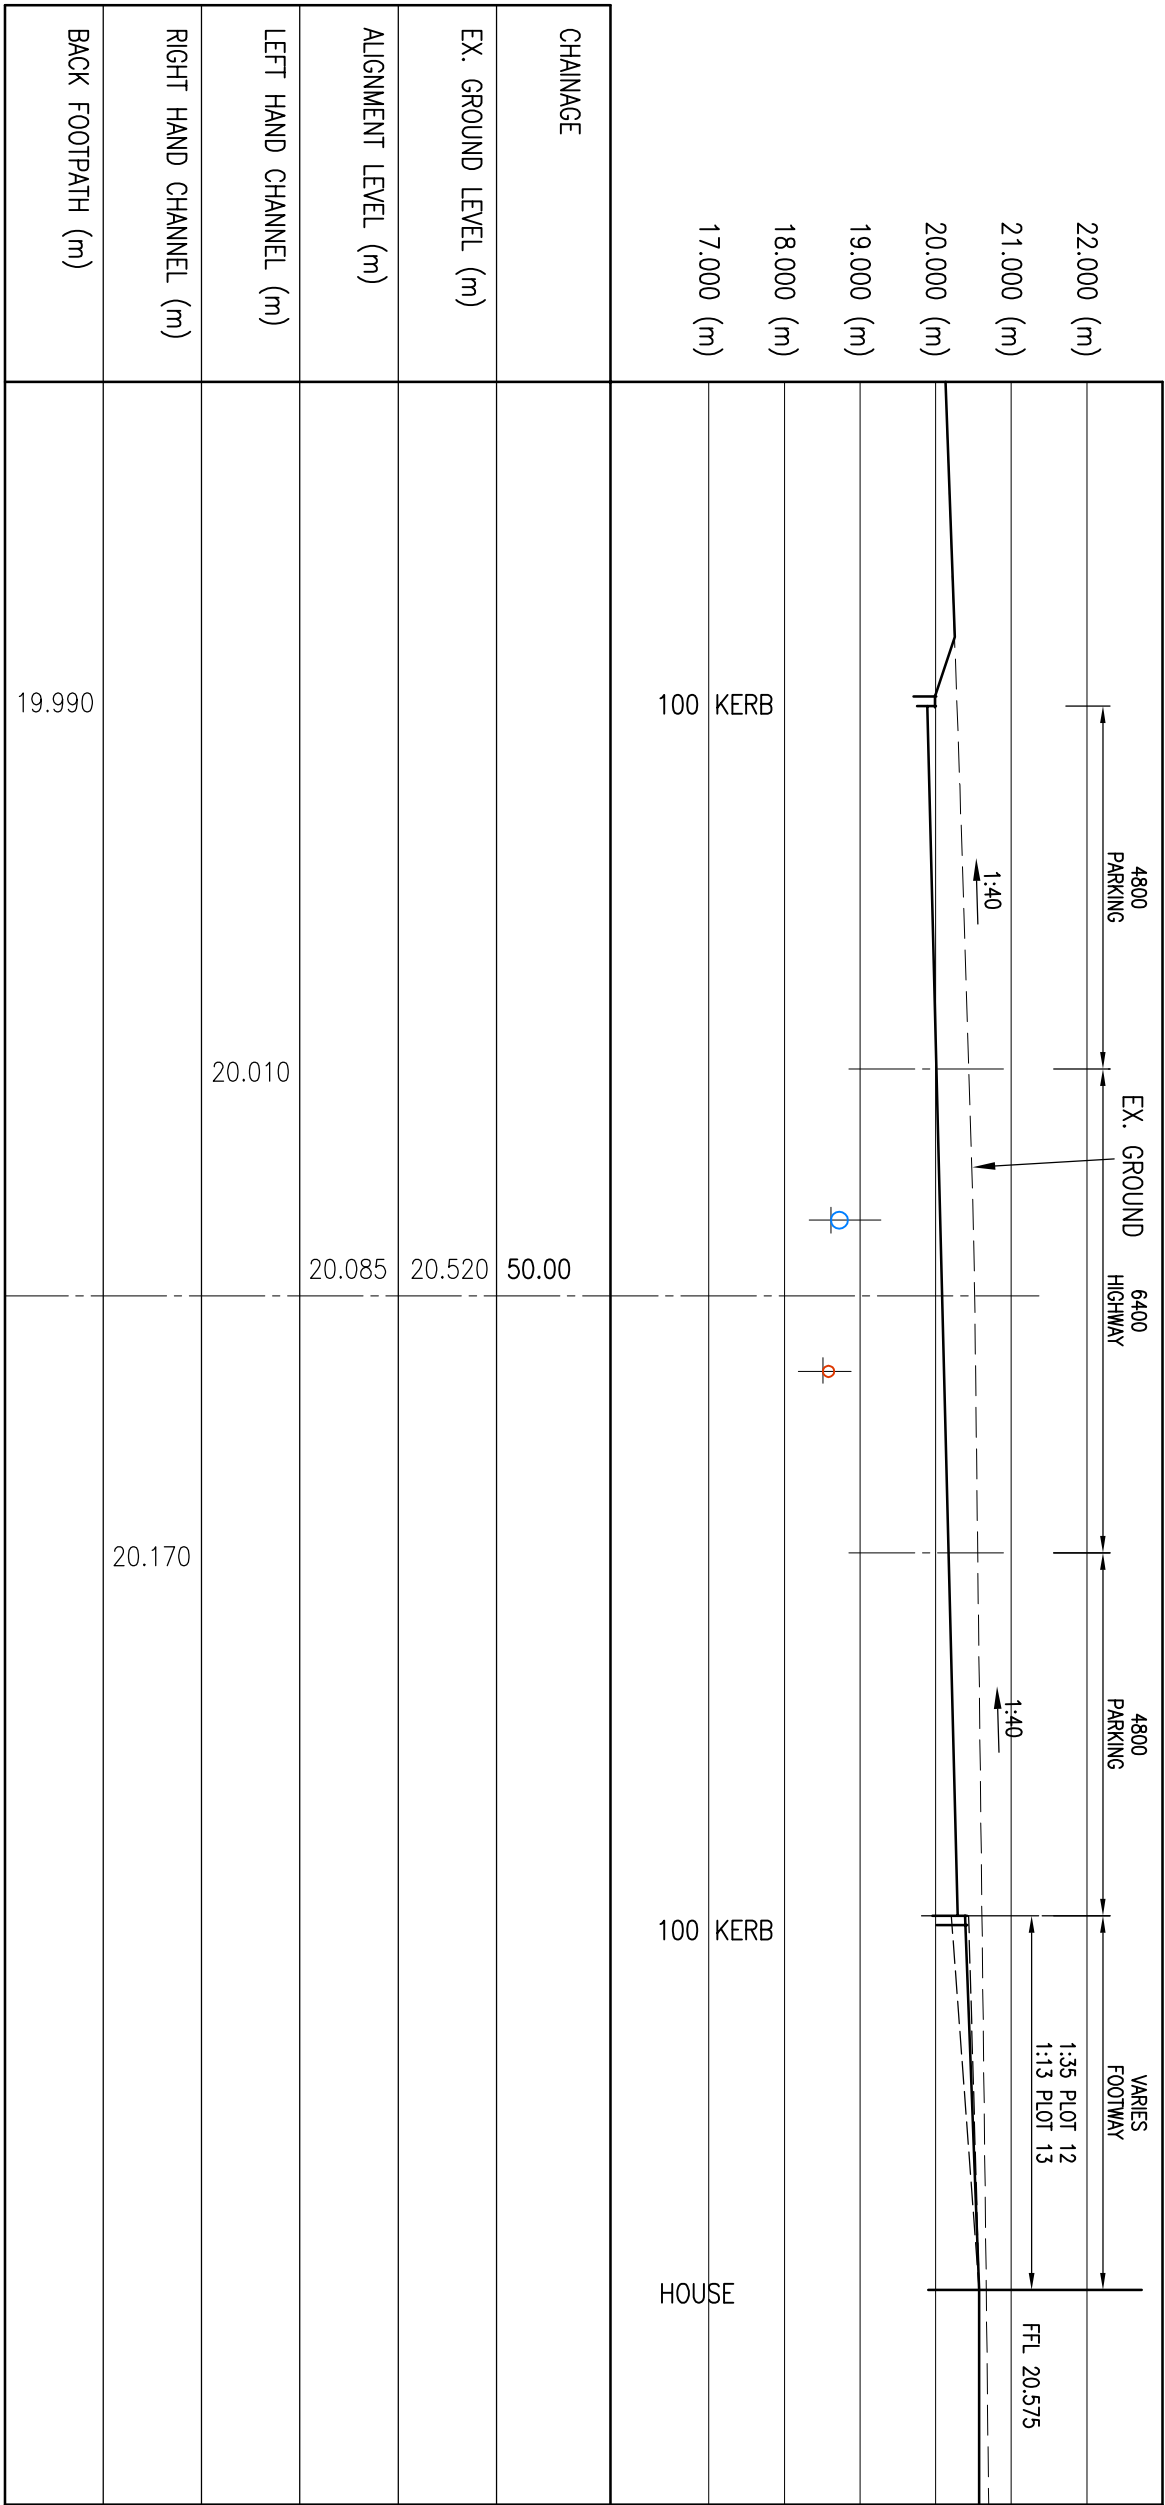

ROAD C – CROSS SECTION – CHAINAGE 50

(HORIZONTAL SCALE 1:100 – VERTICAL SCALE 1:100)

PRELIMINARY - NOT TO BE
USED FOR CONSTRUCTION

RJWatkinson
Consulting Civil and Structural Engineers

12 High Street, Lyndhurst,
Hampshire SO43 7BD
t: 023 80228 3794
e: rjwptris@rjwatkinson.co.uk
www.rjwatkinson.co.uk

Drawn	Date	Scale	Size
MRP	NOV 2016	AS SHOWN	A1

20496–235

P2

0 100
Original A1 scale of drawing (mm)