


1/100.



1/50.



SIDE.

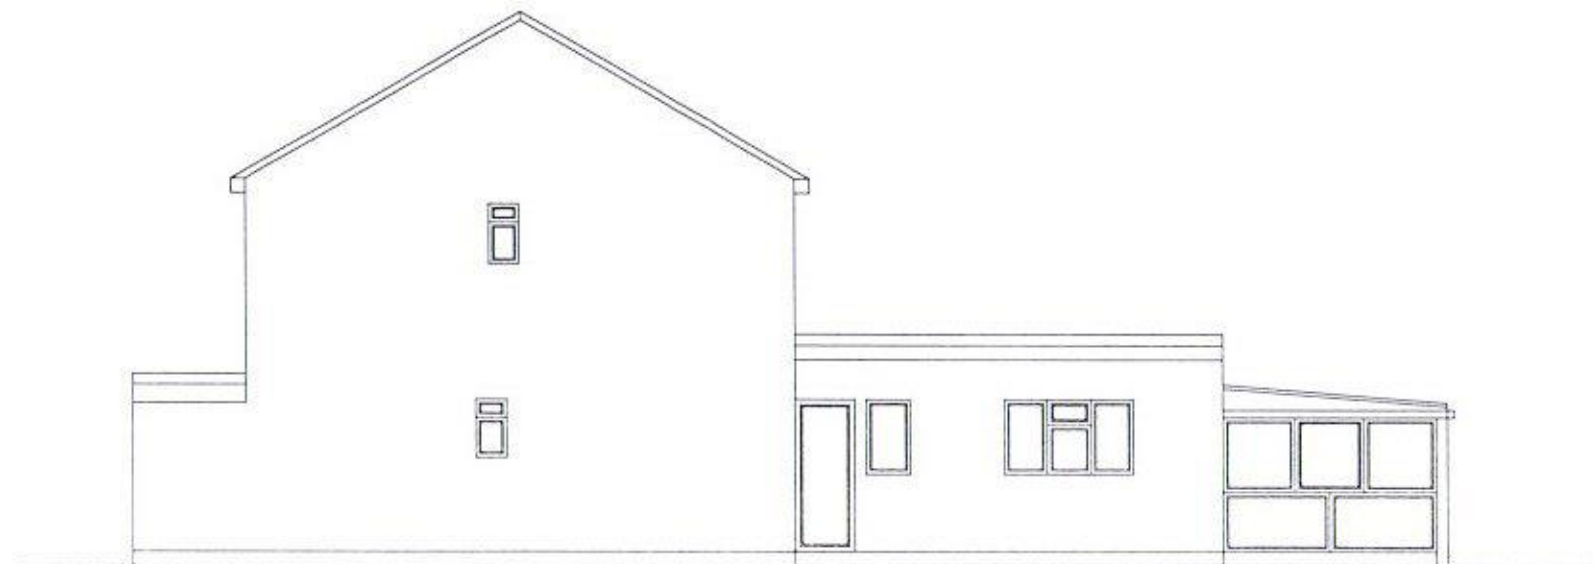

SIDE.

BAYITH REST HOME
18-20 BEVAN ROAD, WATERLOOVILLE
POB 9QH
EXISTING ELEVATIONS
DRAWING NO 17/4/BRH-3
SCALE 1/100 PAPER SIZE A3