



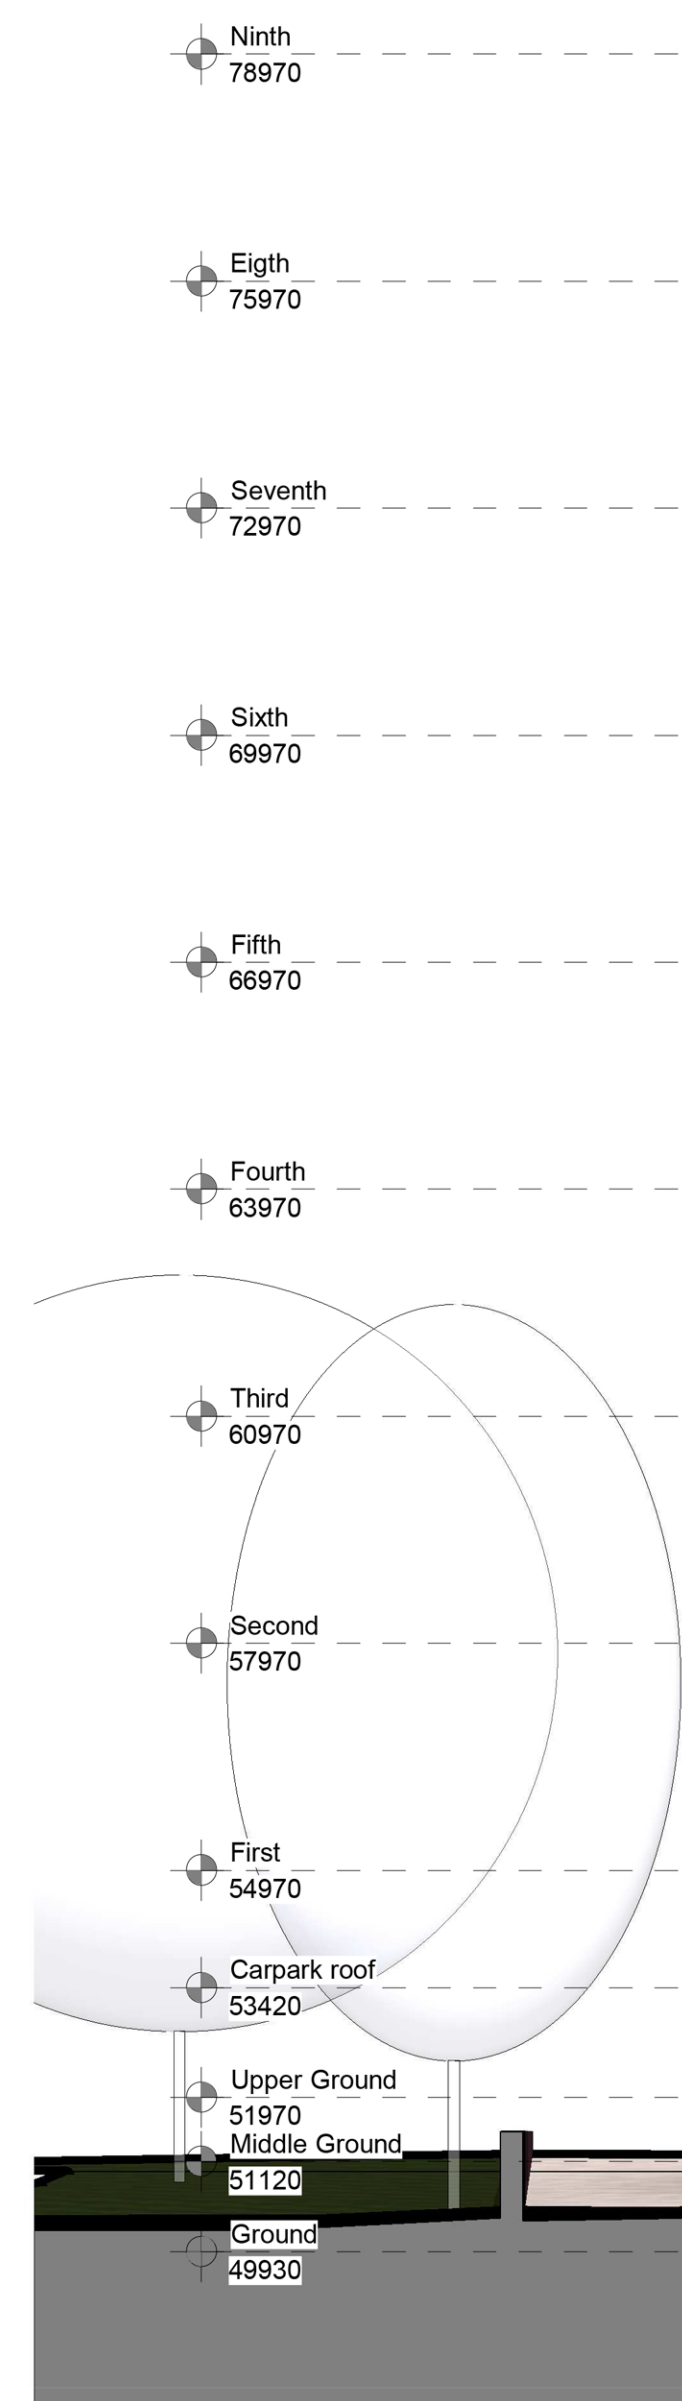

Materials Legend:

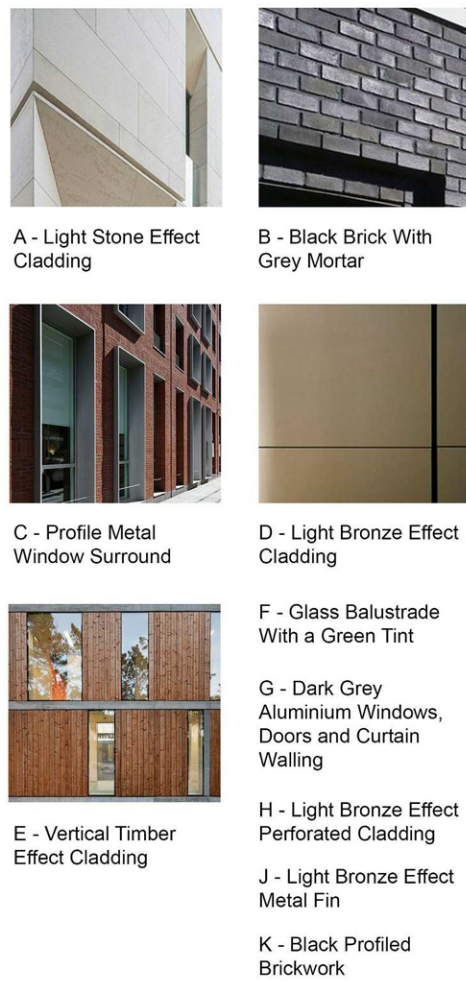


GENERAL NOTES

- All drawings are subject to Planning and Building Control consent.
- Do not scale drawings, if in doubt ask.
- The details shown are for design intent purposes only and are subject to further design development with suppliers and sub-contractors.
- Proposals subject to consultation and approval from Building Control Approved Inspector.
- Setting out dimensions should be checked on-site prior to construction and any discrepancies and/or omissions should be reported to the Architect immediately.
- Proposals indicated are subject to ongoing coordination and review, with M&E and structural engineers, building control, the planning authority.


A	21.12.17	Planning Issue	LM	AE
Rev.	Date	Details	Drawn	Checked

Issued for:		PLANNING	
Project/Client:	Wellington Way Waterlooille	Project No:	17057
Rev:	A	Dwg No:	24
Scale:	As indicated @ A1	Rev:	A
Drawn By:	OM	Date:	12/18/17
Checked By:	AE	Date:	12/18/17

1 24 - Courtyard NE Elevation
Scale - 1 : 100

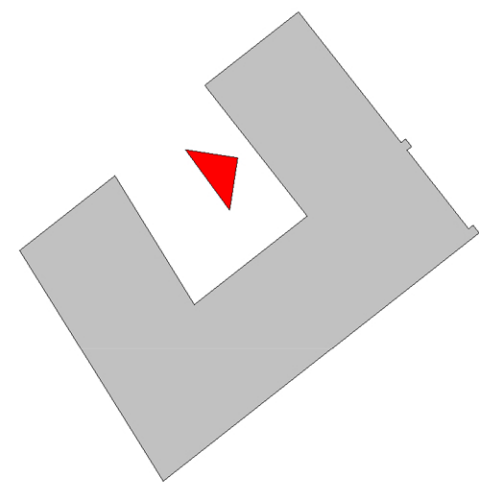

2 Elevation Key Plan Courtyard NE
Scale - 1 : 1000

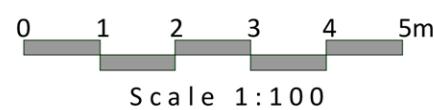

27 Glasshouse Studios, Fryern Court Road, Fordingbridge
Hampshire, SP6 1QX T: (01425) 655806/653639

© Brightspace Architects Ltd. Contractors must work only to figured dimensions which are to be checked on site.
Registered Office - 17 Northover Rd, Pennington, Lymington, Hampshire, SO41 8GU. Registered Number - 07399008