



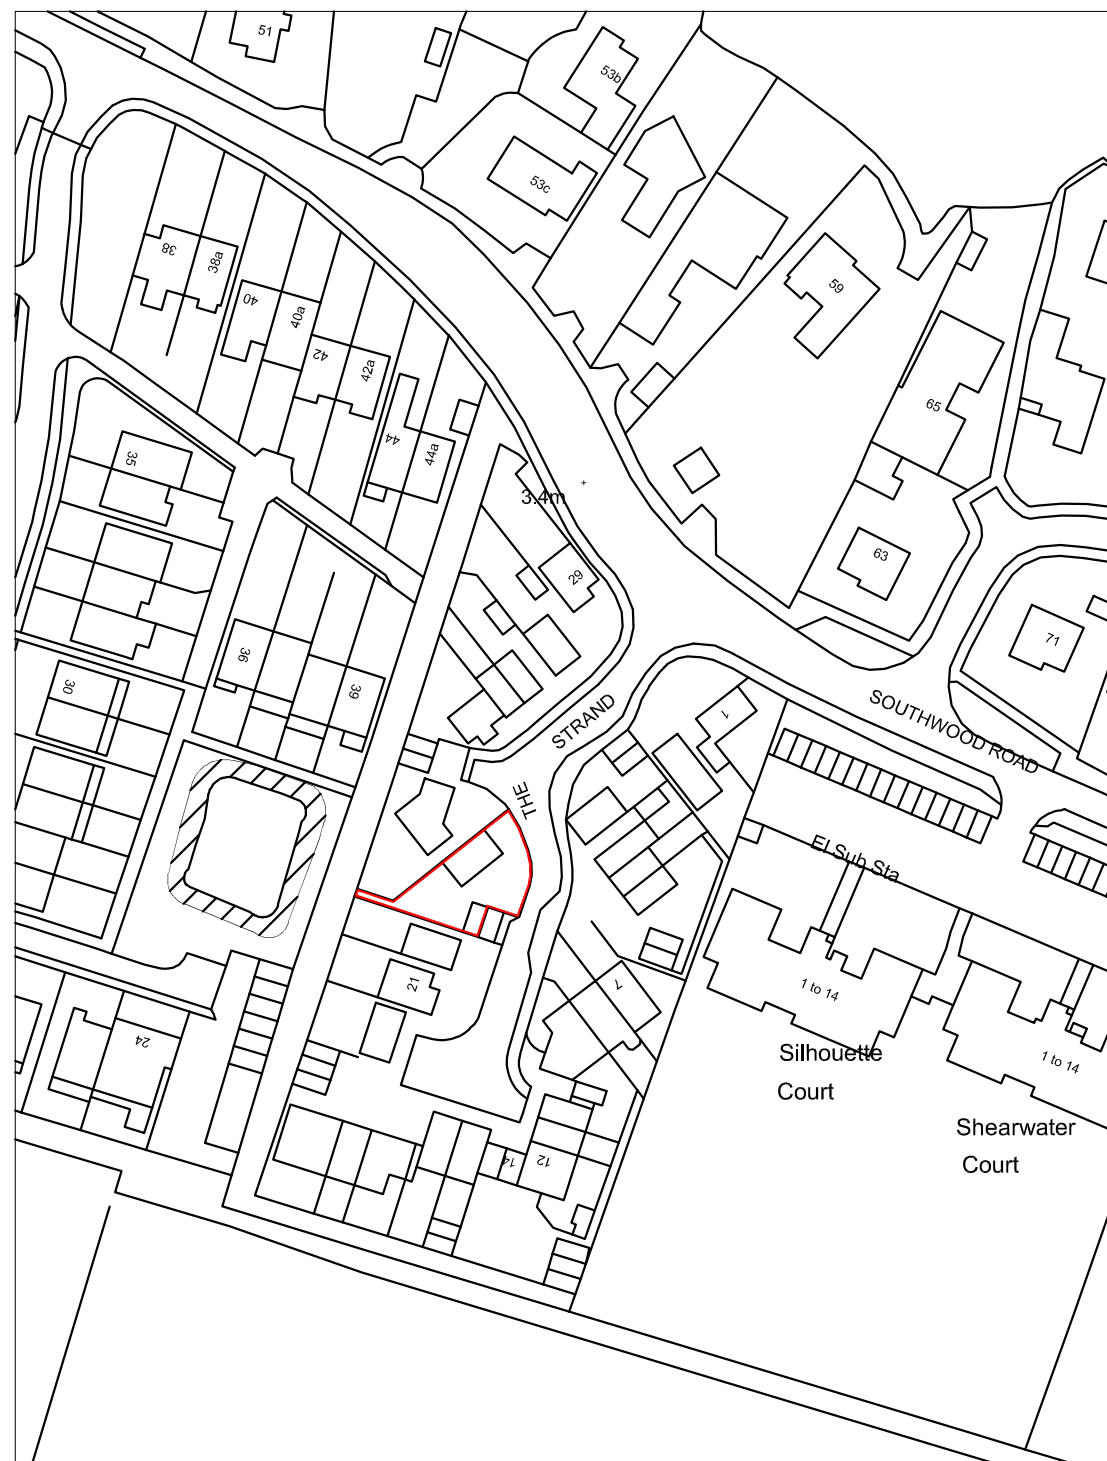

LOCATION PLAN 1:1250

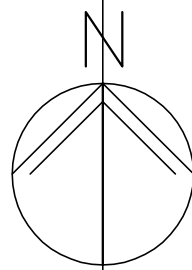

BLOCK PLAN 1:500

m 10 20 30 40

metres 10 20 30 40

23 The Strand
Hayling Island
PO11 9UB

SITE PLANS

Revisions

- A.
- B.
- C.
- D.



Scale A3 = AS SHOWN
Date 01/02/18
Drawn OS

18004-101⁰

© Crown Copyright
All rights reserved.
Reproduced by Permission.
Licence No. 100046837