


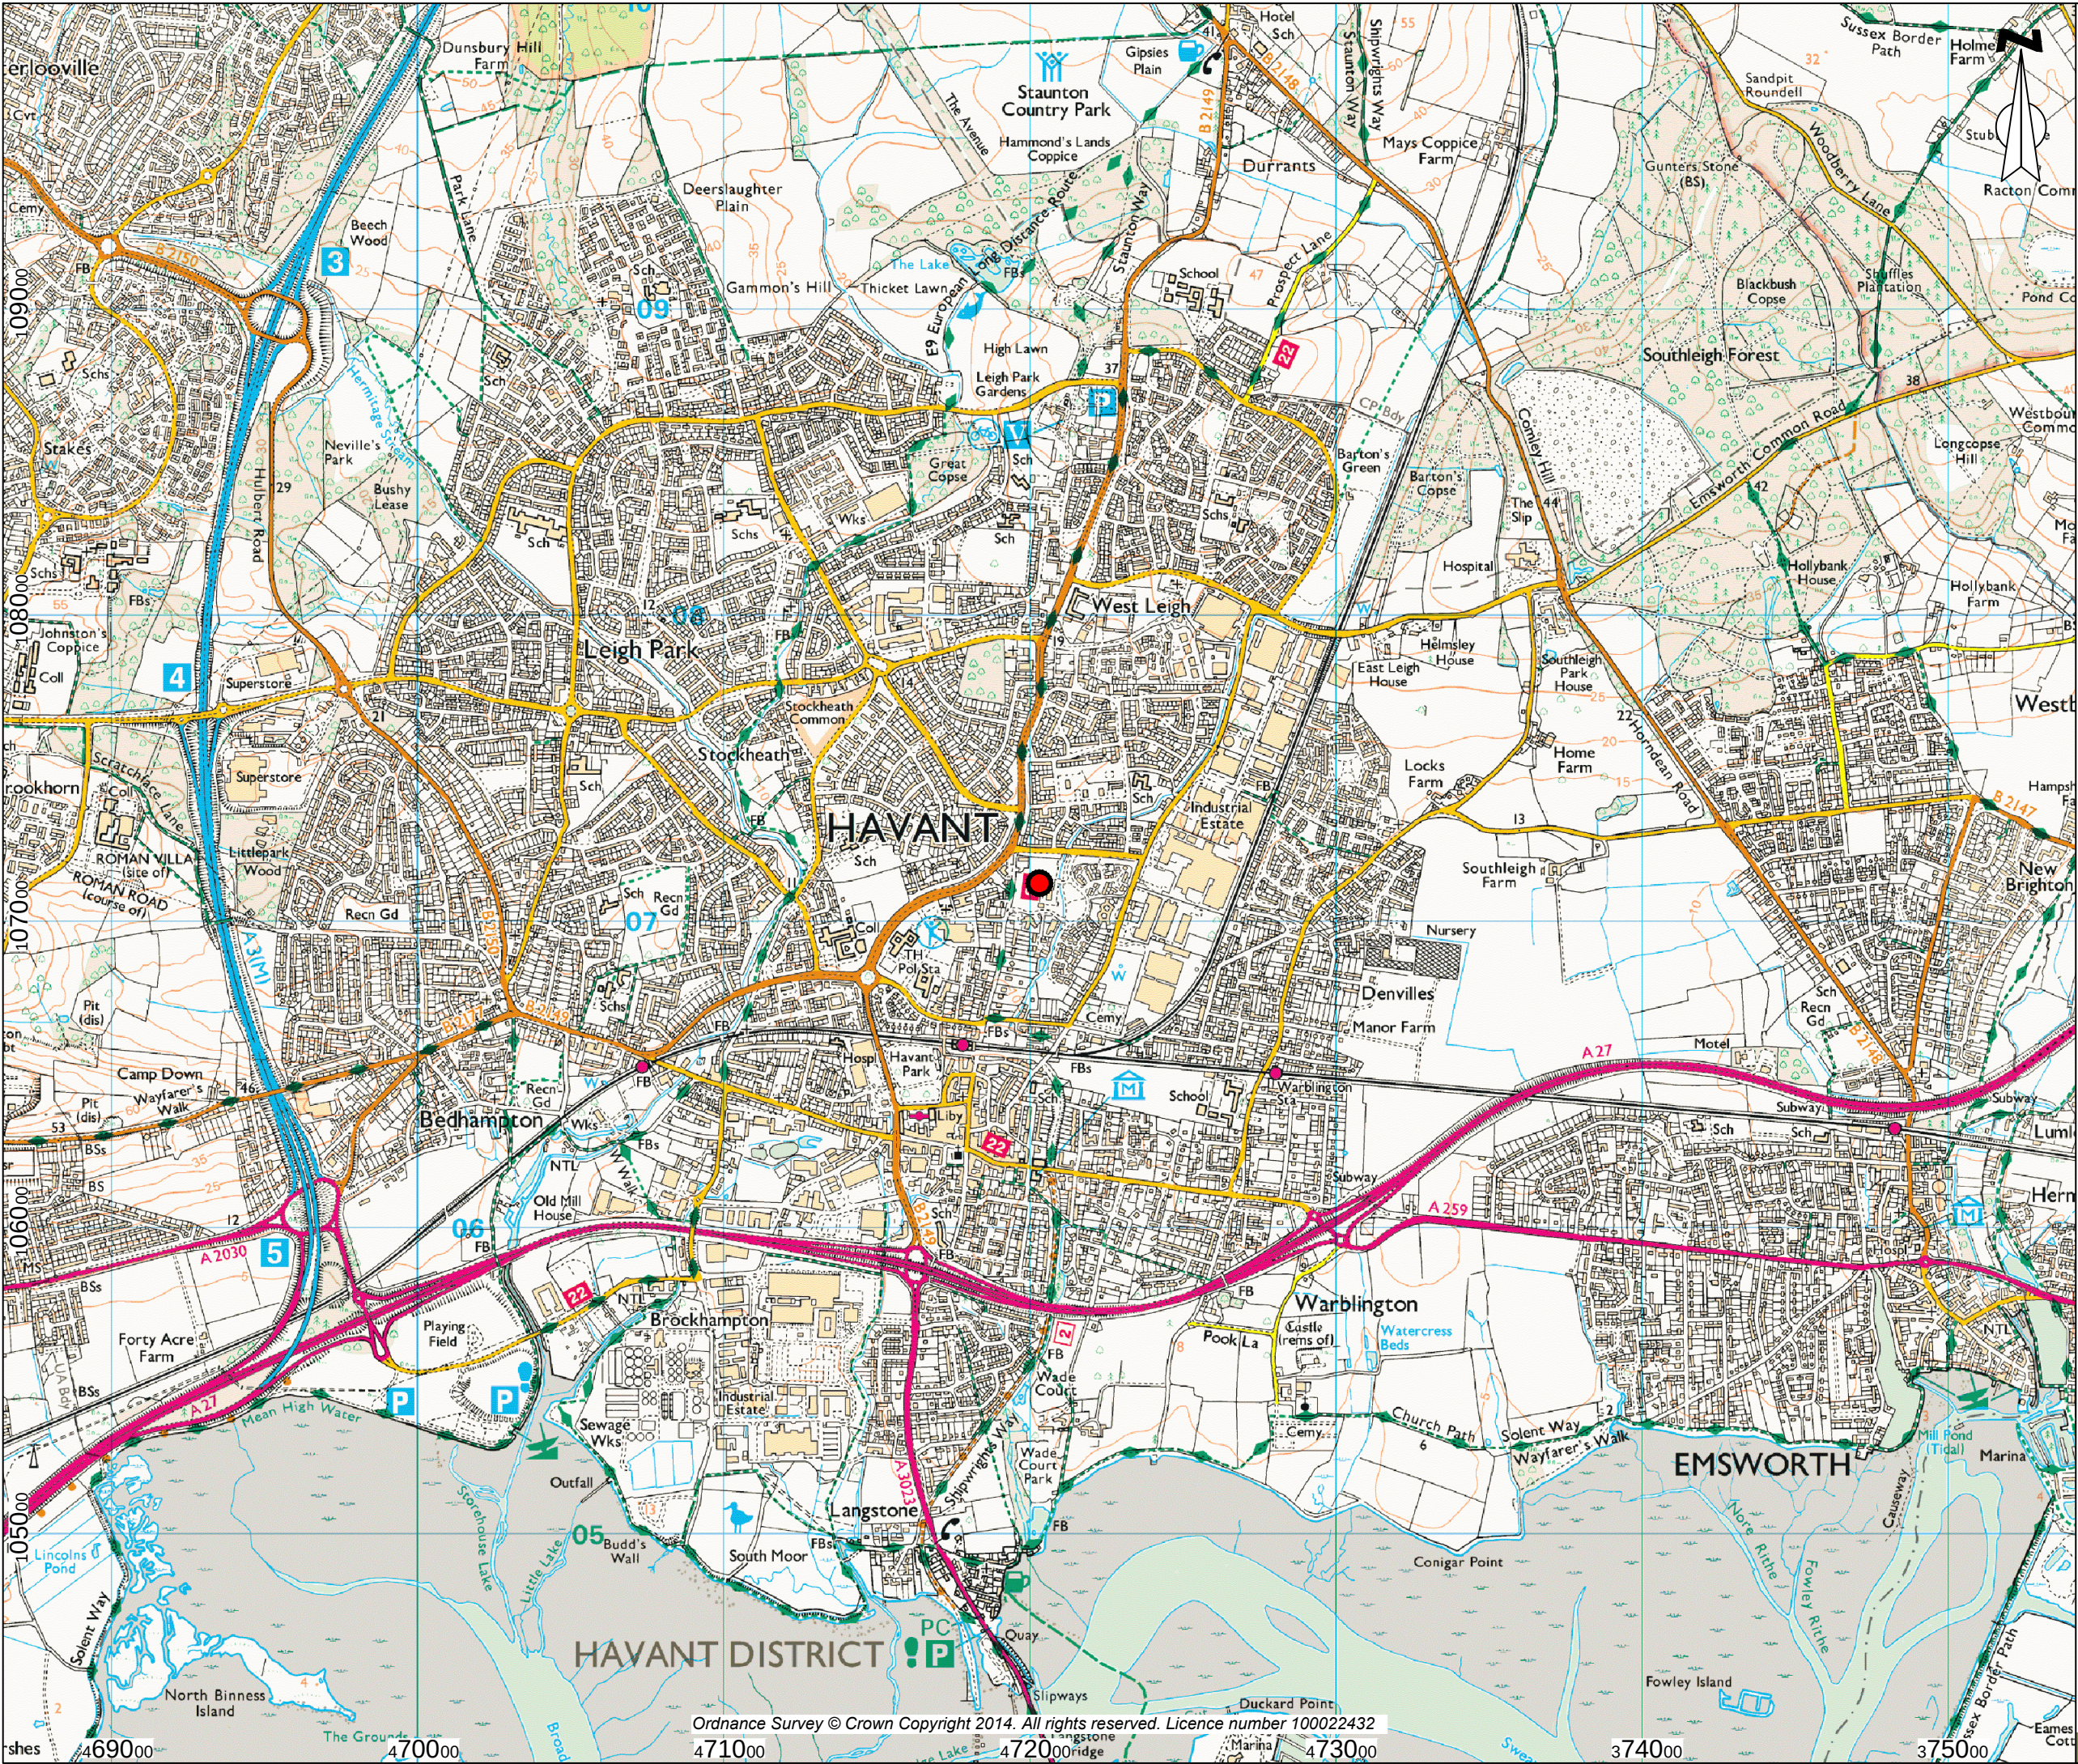

Key

Site Location
(SU 7203 0713)

enzygo

environmental consultants

STEP Business Centre, Wortley Rd, Sheffield, S36 2UH

CLIENT:

Ashley House plc

SCALE:

1:20,000@A3

PROJECT REF:

CRM.1112.005

DRAWN:

MG

CHECKED:

LS

DATE:

Oct 2014

PROJECT:

Oak Park, Havant

TITLE:

Site Location Plan

DRAWING NO:

CRM.1112.005.D.001